



- Existing walls
- Walls removed
- New walls

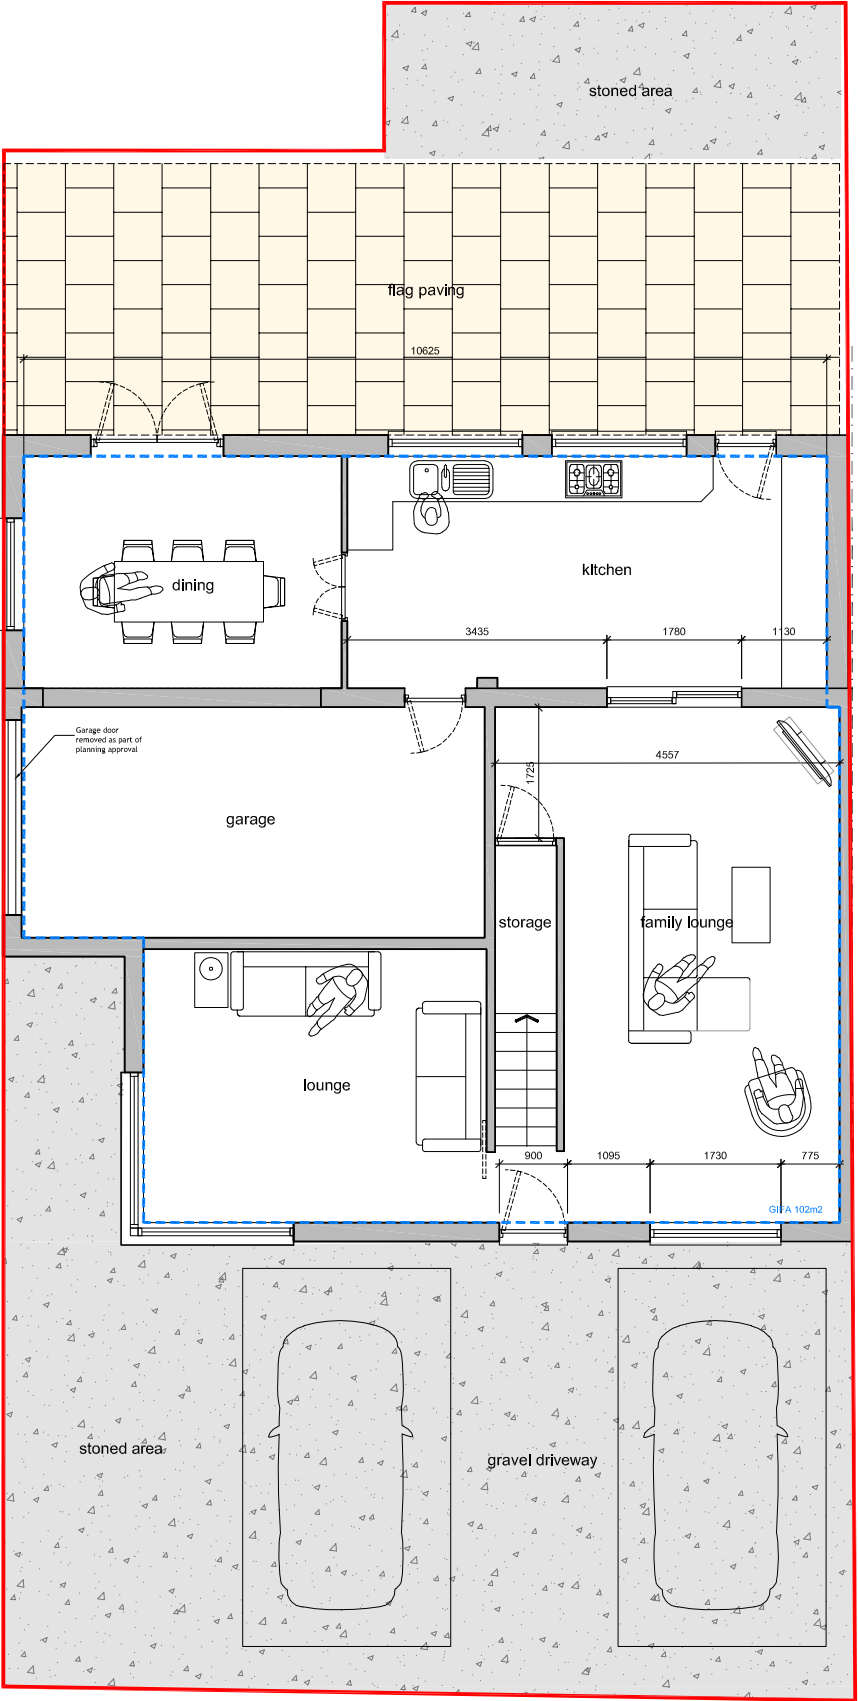

ground floor plan

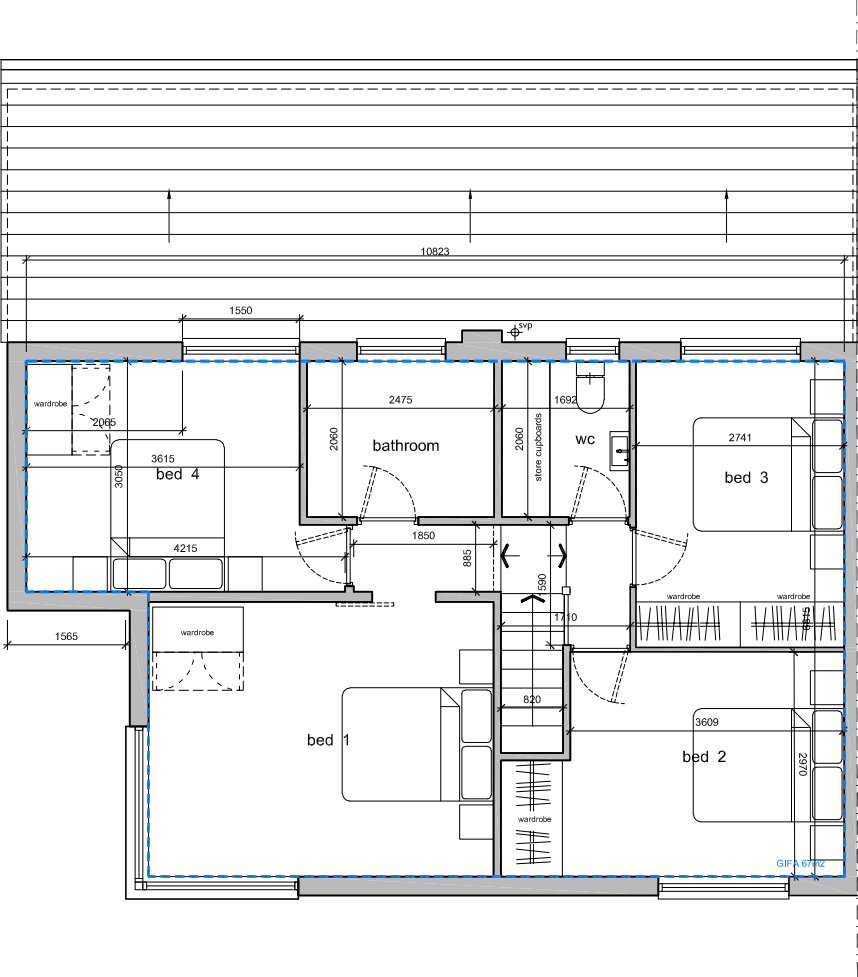

first floor plan

A3

Level 2

architects

Project	35 Greene's Road, Whiston		
Title	35 Greene's Road Existing Floor Plans		
Scale	1:100	Drawing	494-1-PLN-003
Rev	#		
PLANNING			