




side elevation

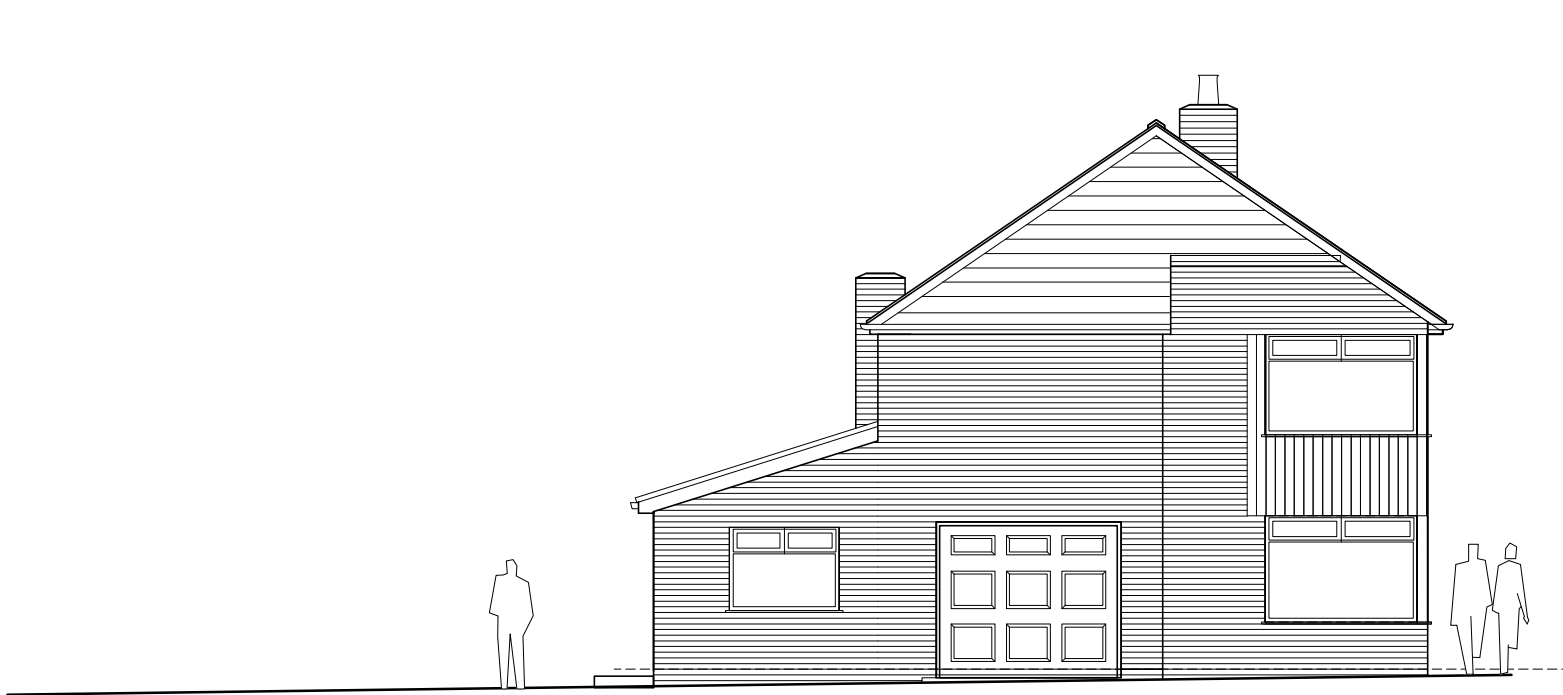

front elevation



rear elevation

A3



Project	35 Greene's Road, Whiston		
Title	35 Greene's Road Existing Elevations		
Scale	1:100	Drawing	494-1-PLN-004
Rev	#		
PLANNING			