




2002
01 Proposed StreetScape 1
Scale 1:400



2002
02 Proposed StreetScape 2
Scale 1:400

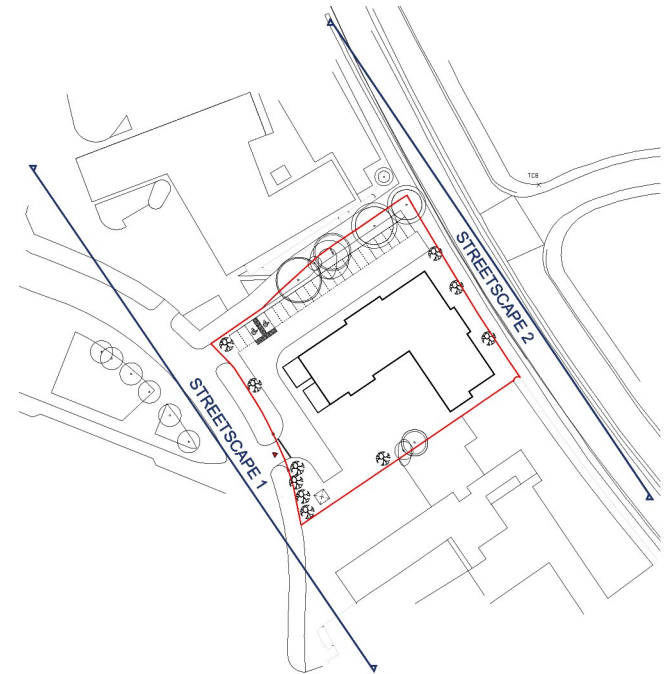

2002
03 Reference Plan
Scale 1:2000

- Notes:
- All drawings are subject to Planning and Building Control consent.
 - The details shown are for design intent purposes only and are subject to further design development with suppliers and sub-contractors
 - Proposals subject to consultation and approval from Local Authority Building Control or an Approved Inspector
 - All setting out dimensions should be checked on-site prior to construction and any discrepancies and/or omissions should be reported to the Architect immediately



Rev. Date Details

Drawn Chkd

P2 22.02.24 Boundary treatment & buggy store amended, trees added MP MP
Rev. Date Details Drawn Chkd

Drawn By: MP
Date: 22.02.24
Checked By: MP
Date: 22.02.24
Project No: 23046
Scale: 1:400 @A3
Dwg No: 2002
Rev: P2

Issued for:
PLANNING ISSUE
Project/Client: Project Evolve RL
Scheme, St Chad's Drive
Kirkby, McCarthy Stone
Drawing: Streetscapes

BrightSPACE
architects

27 Glasshouse Studios, Fryern Court Road, Fordingbridge, Hampshire, SP6 1QX
T: (01425) 655806 www.brightspacearchitects.com
© Brightspace Architects Ltd. Contractors must work only to figured dimensions which are to be checked on site.
Registered Office - 27 Glasshouse Studios, Fryern Court Road, Fordingbridge, Hants, SP6 1QX. Registered Number - 07395008