



1013
01 Railing- Plan
Scale 1:20

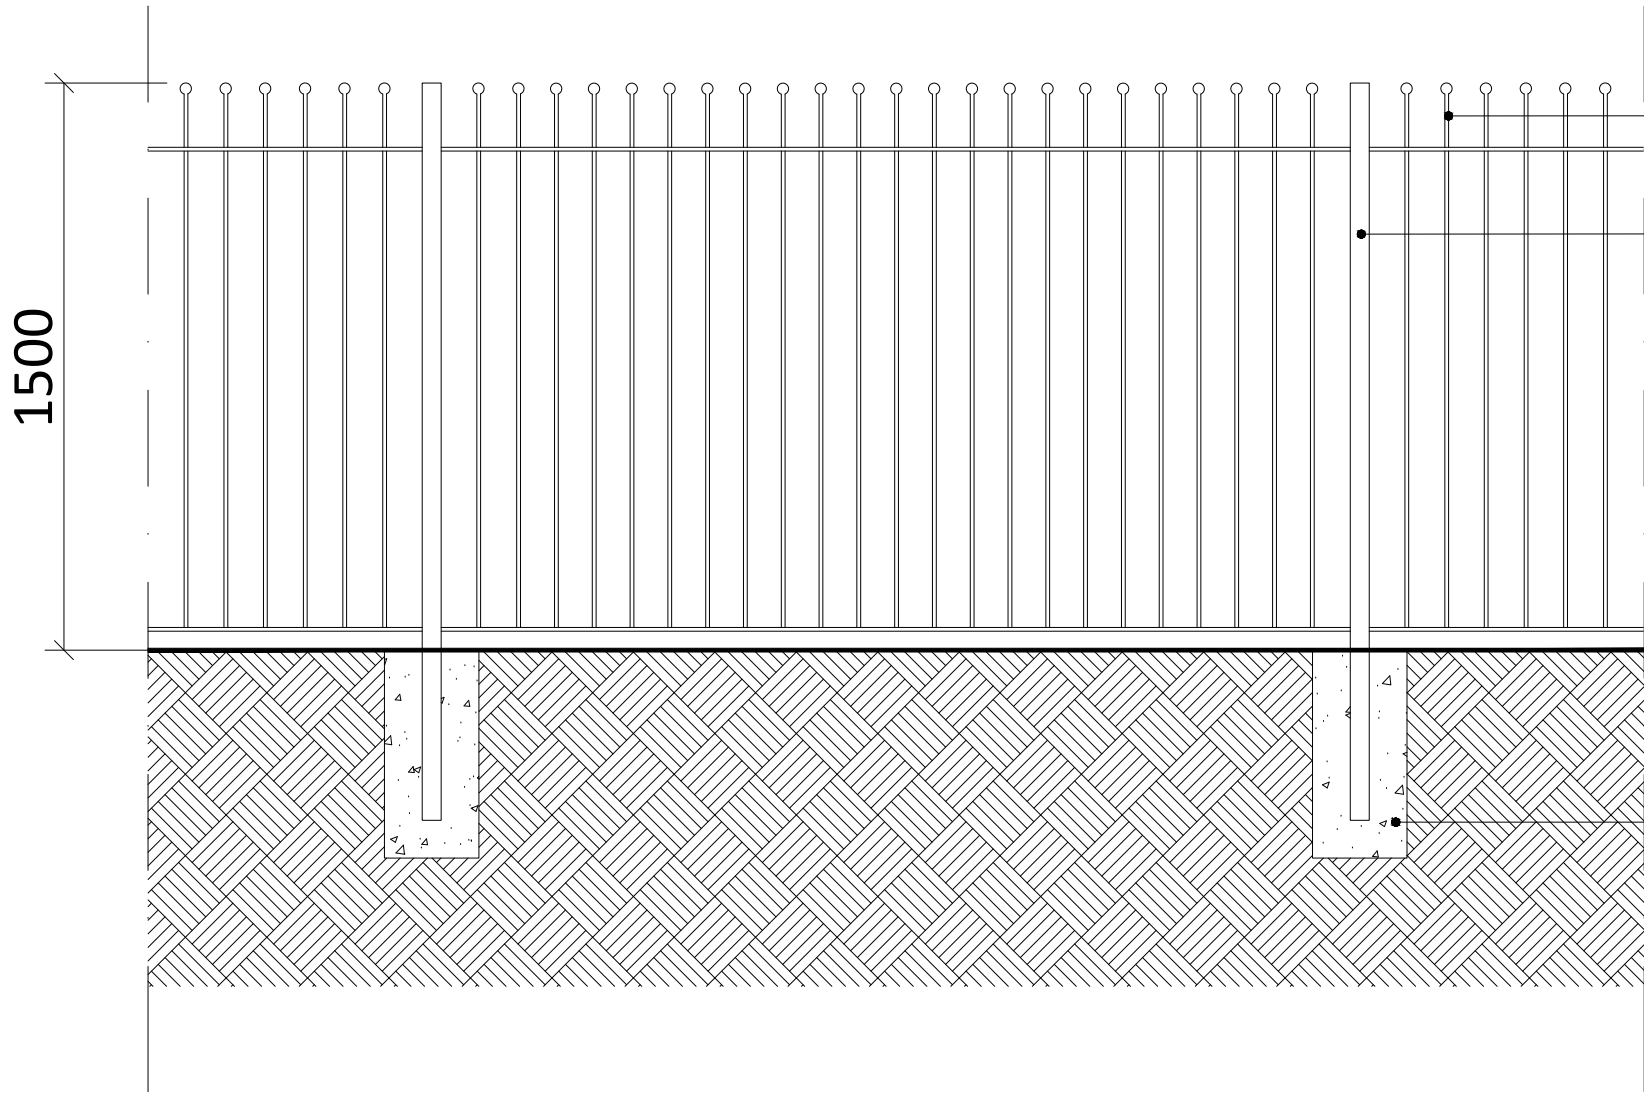

1013
02 Railing-Elevation
Scale 1:20

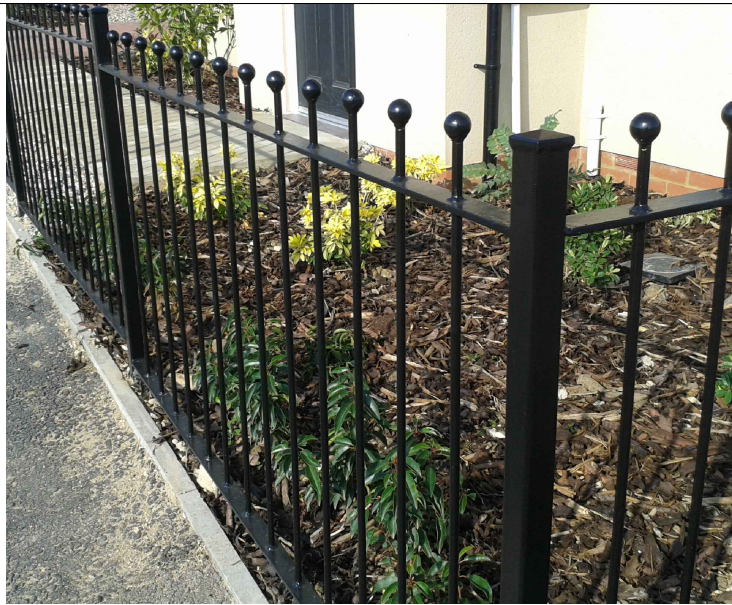


Black ball top metal fence

Ball top metal fencing panel
(colour black)

Metal post
(colour black)

Concrete base

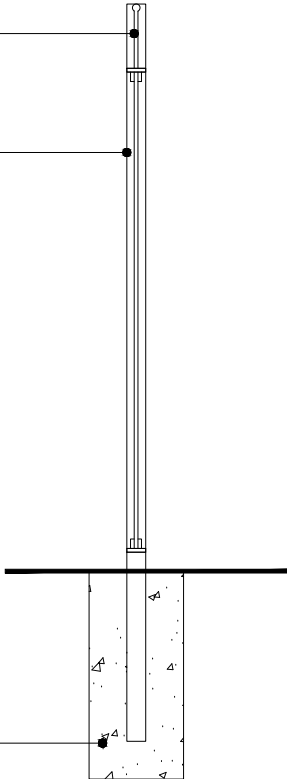

1013
03 Railing-Section
Scale 1:20

NOTE: REFER TO DRAWING NO. 23046 - 1007 - BOUNDARY TREATMENT PLAN, FOR FENCE POSITION

- All drawings are subject to Planning and Building Control consent.
- The details shown are for design intent purposes only and are subject to further design development with suppliers and sub-contractors
- Proposals subject to consultation and approval from Local Authority Building Control or an Approved Inspector
- All setting out dimensions should be checked on-site prior to construction and any discrepancies and/or omissions should be reported to the Architect immediately

Rev. Date Details

Drawn Checkd

Rev. Date Details

Drawn Checkd

Drawn By: Project No:
23046
Date: Scale:
23.02.24 1:20 @A3
Checked By: Dwg No:
MP 1013
Date: Rev: P1
Feb 24

Issued for:
PLANNING ISSUE
Project/Client: Drawing:
Project Evolve RL Metal Railing Details
St Chad's Drive, Kirkby
McCarthy Stone

BrightSPACE
architects

27 Glasshouse Studios, Fryern Court Road, Fordingbridge, Hampshire, SP6 1QX
T: (01425) 655806 www.brightspacearchitects.com
© Brightspace Architects Ltd. Contractors must work only to figured dimensions which are to be checked on site.
Registered Office - 27 Glasshouse Studios, Fryern Court Road, Fordingbridge, Hants, SP6 1QX Registered Number - 07999088