


1012  
01

Close Boarded Fence- Plan  
Scale 1:20




Close Boarded Timber Fence

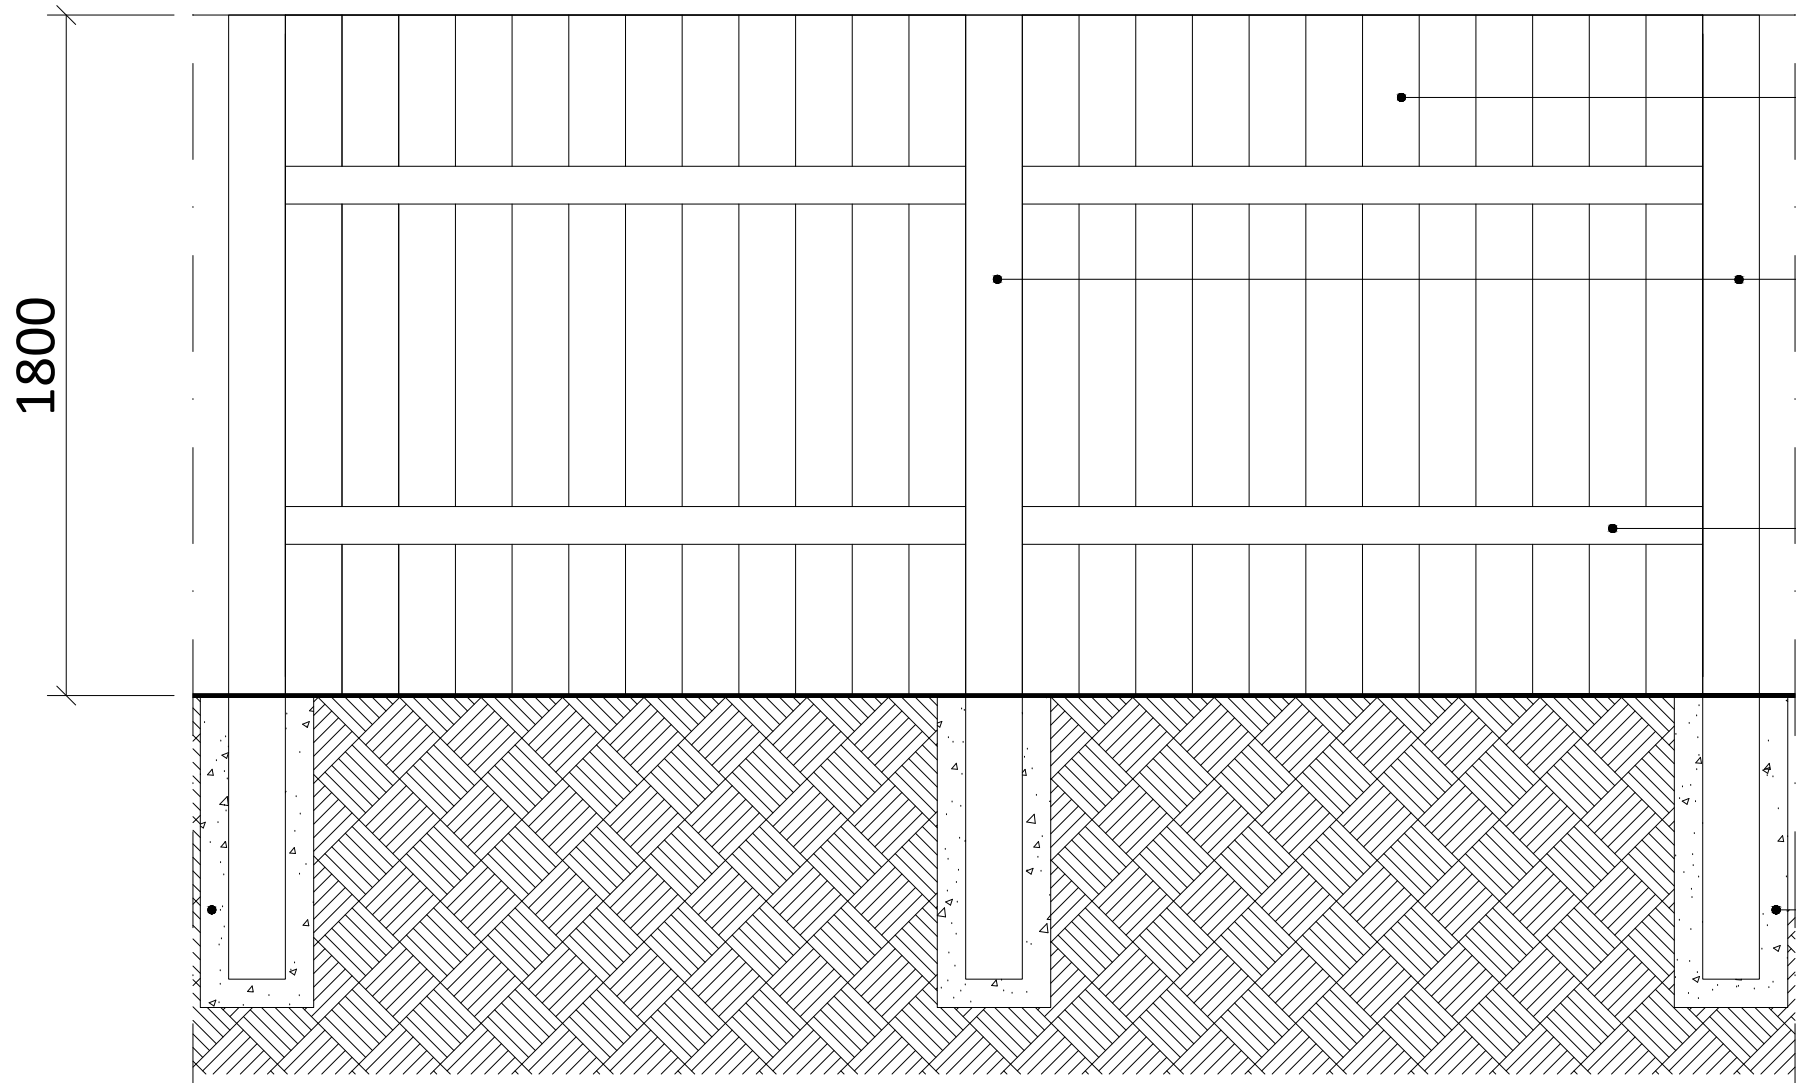

1012  
02

Close Boarded Fence-Elevation  
Scale 1:20

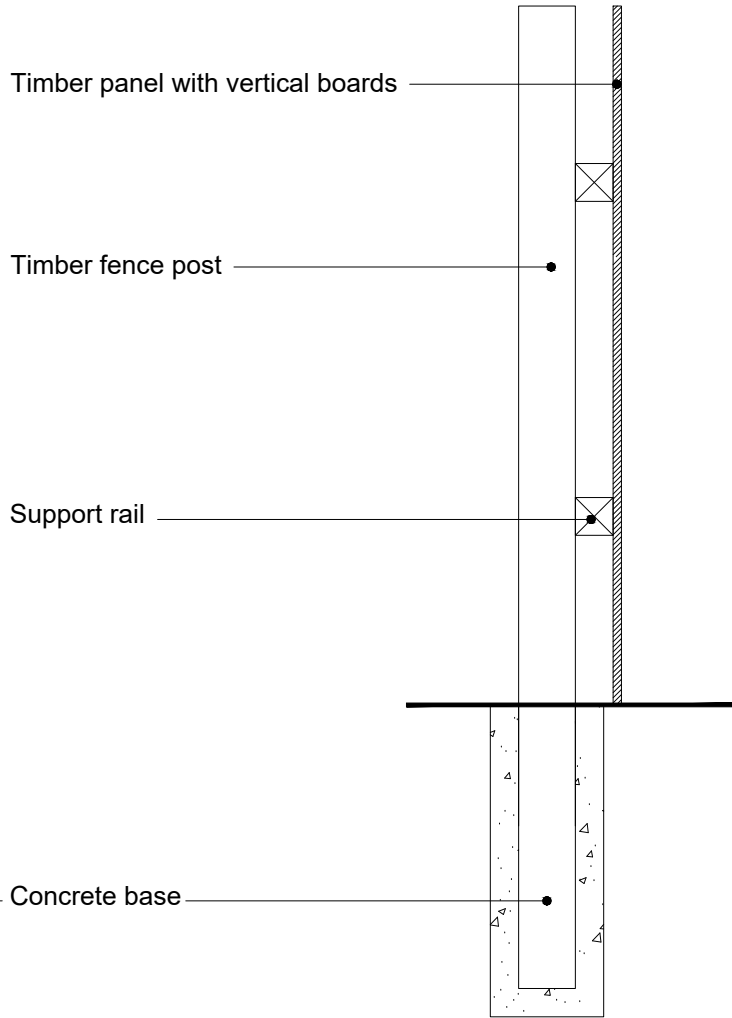

1012  
03

Close Boarded Fence-Section  
Scale 1:20

NOTE: REFER TO DRAWING NO. 23046 - 1007 - BOUNDARY TREATMENT PLAN, FOR FENCE POSITION

- All drawings are subject to Planning and Building Control consent.
- The details shown are for design intent purposes only and are subject to further design development with suppliers and sub-contractors
- Proposals subject to consultation and approval from Local Authority Building Control or an Approved Inspector
- All setting out dimensions should be checked on-site prior to construction and any discrepancies and/or omissions should be reported to the Architect immediately

Rev. Date Details

Drawn Checkd

Rev. Date Details

Drawn Checkd

Drawn By: Project No:  
23046  
Date: Scale:  
23.02.24 1:20 @A3  
Checked By: Dwg No:  
MP 1012  
Date: Rev: P1  
Feb 24

Issued for:  
**PLANNING ISSUE**  
Project/Client: Drawing:  
Project Evolve RL Close Boarded Fence Details  
St Chad's Drive, Kirkby  
McCarthy Stone

**BrightSPACE**  
architects

27 Glasshouse Studios, Fryern Court Road, Fordingbridge, Hampshire, SP6 1GX  
T: (01425) 655806 www.brightspacearchitects.com  
© Brightspace Architects Ltd. Contractors must work only to figured dimensions which are to be checked on site.  
Registered Office - 27 Glasshouse Studios, Fryern Court Road, Fordingbridge, Hants, SP6 1GX Registered Number - 0799908