


- Notes:
- All drawings are subject to Planning and Building Control consent.
 - The details shown are for design intent purposes only and are subject to further design development with suppliers and sub-contractors
 - Proposals subject to consultation and approval from Local Authority Building Control or an Approved Inspector
 - All setting out dimensions should be checked on-site prior to construction and any discrepancies and/or omissions should be reported to the Architect immediately

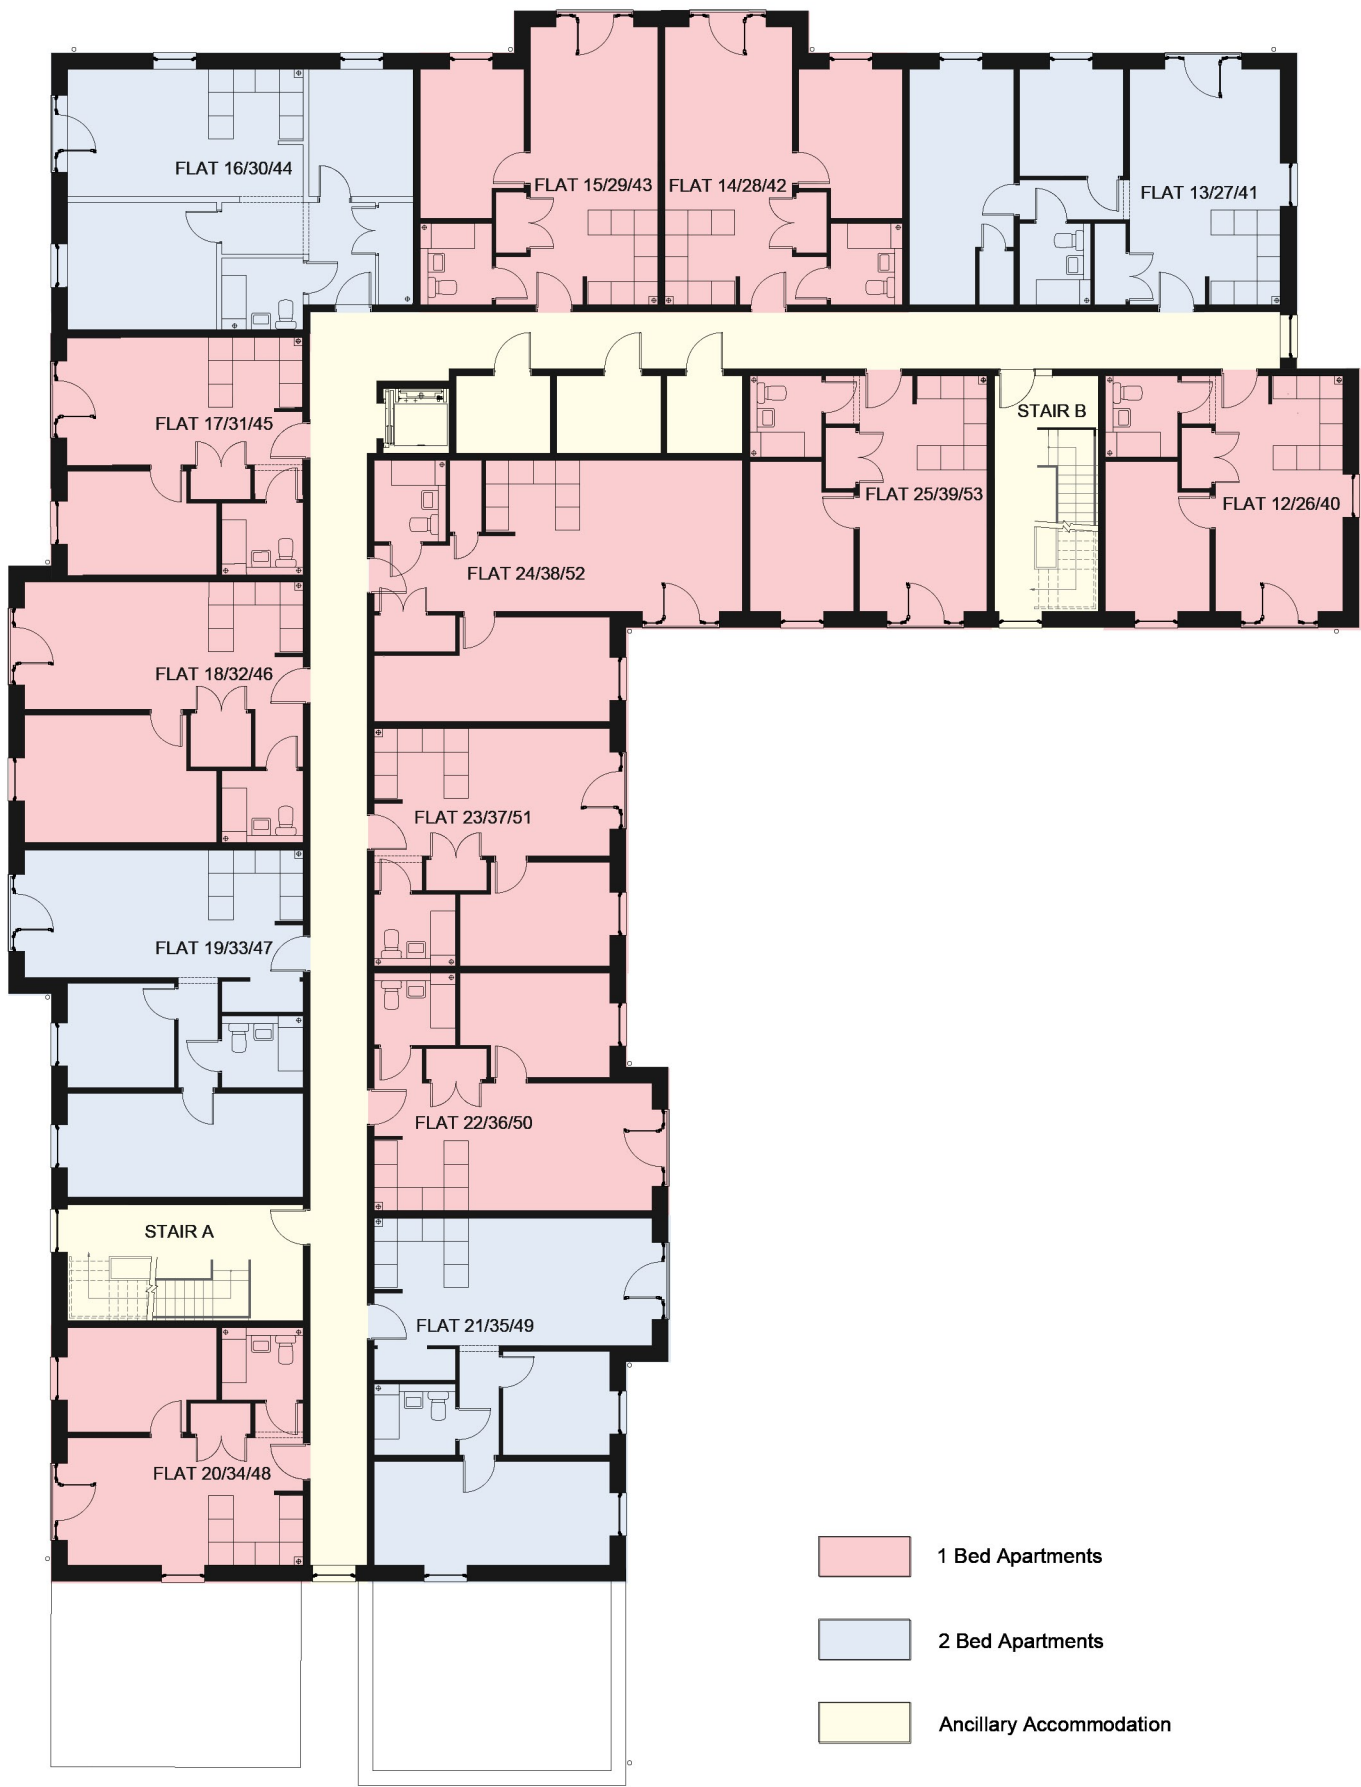

1005
01 Upper Floors Plan
Scale 1:200



Rev.	Date	Details

Drawn	Checkd	Rev.	Date	Details

Drawn	Checkd

Drawn By: MP
Date: 22.02.24
Checked By: MP
Date: 22.02.24

Project No: 23046
Scale: 1:200 @A3
Dwg No: 1005
Rev: P2

Issued for: PLANNING ISSUE

Project/Client: Project Evolve RL
Scheme, St Chads Drive
Kirkby, McCarthy Stone

Drawing: Upper Floors Plan

BrightSPACE
architects

27 Glasshouse Studios, Fryern Court Road, Fordingbridge, Hampshire, SP6 1OX
T: (01425) 655806 www.brightspacearchitects.com
© BrightSpace Architects Ltd. Contractors must work only to figured dimensions which are to be checked on site.
Registered Office - 17 Northover Rd, Pennington, Lymington, Hampshire, SO41 8GU. Registered Number - 07399008