
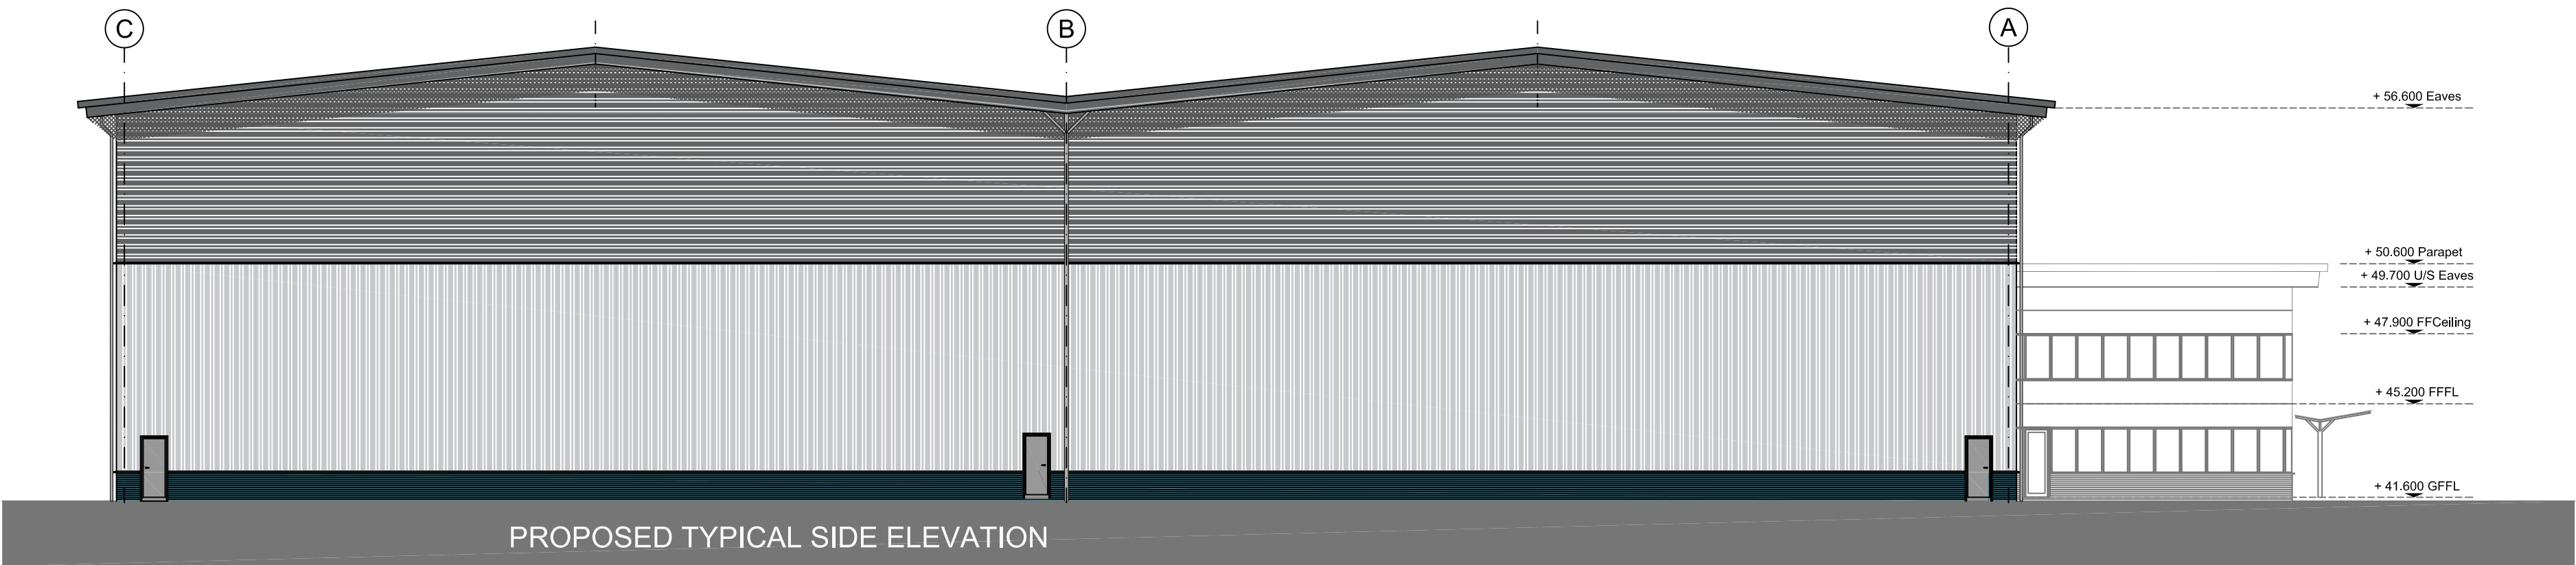
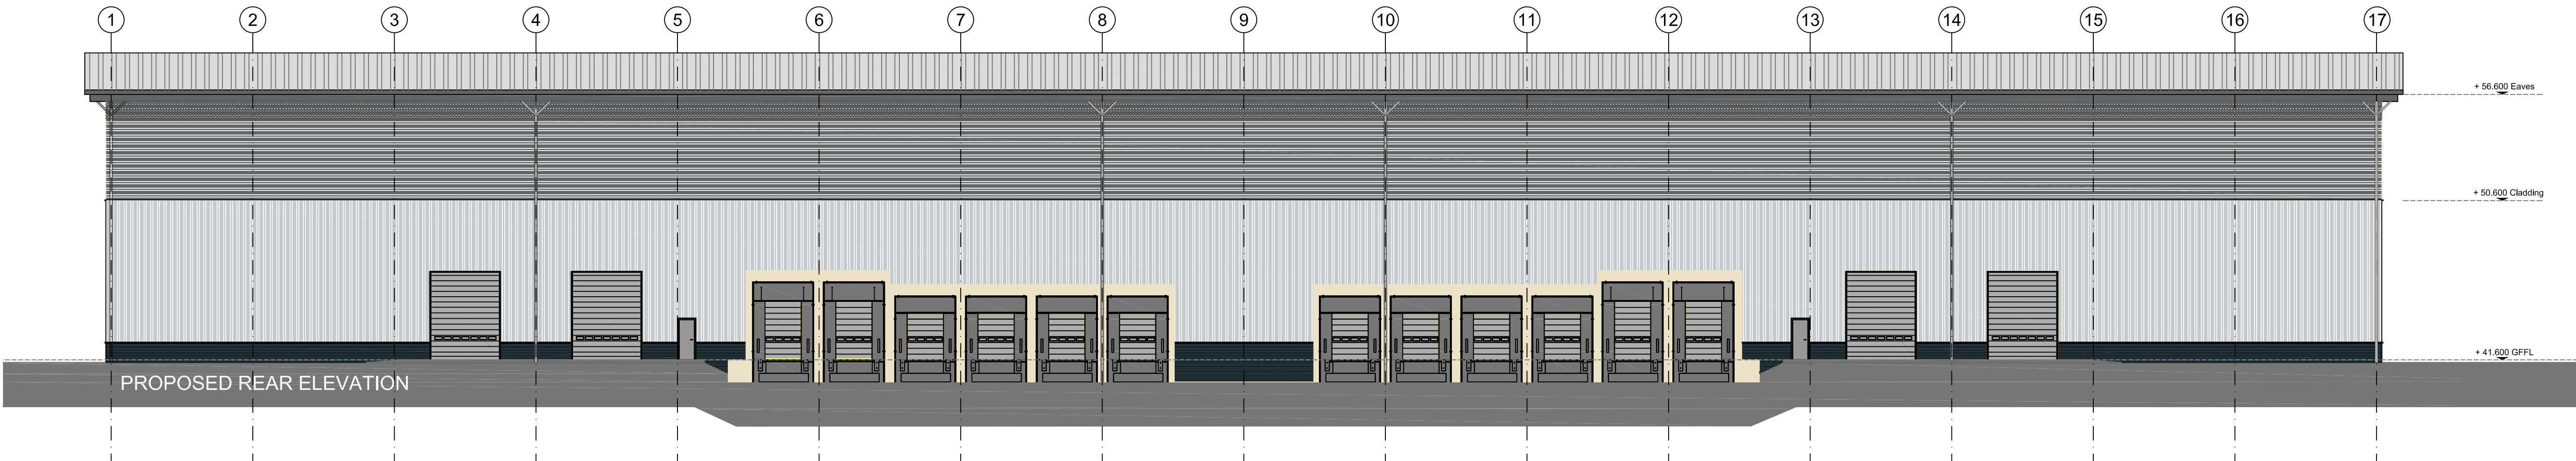
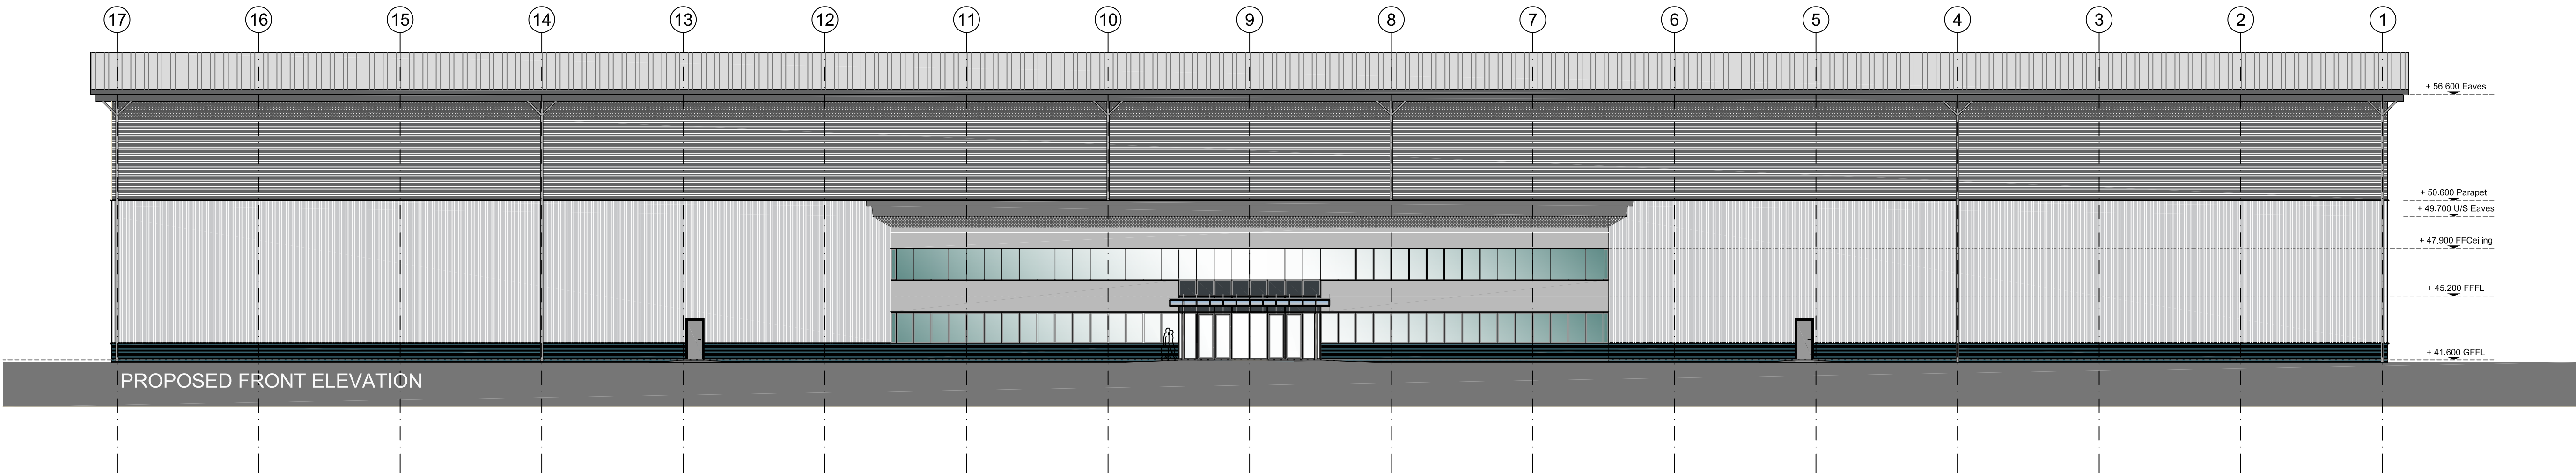


The Contractor is responsible for checking dimensions and any discrepancy to be verified with the Architects before proceeding. Figured dimensions to be worked to only. Subject to all Local Authority and Statutory approvals.
DO NOT SCALE

PLANNING

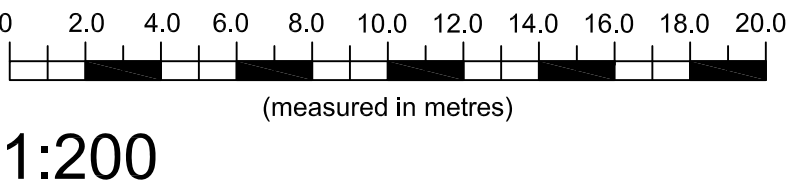

EXTERNAL MATERIALS SCHEDULE

WALLS -
MASONRY - WIENBERGER STAFFORDSHIRE SMOOTH **BLUE** FACING BRICK AT LOW LEVEL.

WALL CLADDING-
EUROCLAD VERTICAL BUILT UP CLADDING OR SIMILAR APPROVED - COLOUR **RAL 9006**
EUROCLAD HORIZONTAL BUILT UP CLADDING OR SIMILAR APPROVED - **RAL 7012**

ENTRANCE DOORS AND SCREENS -
SHOP FRONT GLAZING PPC ALUMINIUM, OR SIMILAR APPROVED. FINISH - POLYESTER POWDER COATED **RAL 7012**

EXTERNAL DOORS -
STEEL FACED DOORS AND CASING
FINISH - POLYESTER POWDER COATED **RAL 7012**
SECTIONAL SHUTTER DOORS COLOUR **RAL 9006** SILVER

MAIN ROOF -
BUILT UP ROOF CLADDING COLOUR, **BS 10A05 GOOSEWING GREY** TO COMPLY WITH CURRENT BUILDING REGULATIONS
RWO + GUTTERS TO SUB-CONTRACTORS DESIGN.
ROOF LIGHTS TO BE NON-FRAGILE.

ROOF EDGE PROFILE -
ALUMINIUM FOLDED 2 PART FEATURE FLASHING
FINISH - POLYESTER POWDER COATED **RAL 7012**

GUTTERS, SOFFITS + RWP-
SOFFITS TO BE PROFILED ALUMINIUM SYSTEM
GUTTERS + RWP'S TO BE FORMED IN ALUMINIUM
FINISH - POLYESTER POWDER COATED **RAL 7012**

GLAZING -
PPC ALUMINIUM FRAMES **RAL 7012** DOUBLED GLAZED SEALED UNITS TO BE CLEAR GLASS, 6mm TOUGHENED,
16mm ARGON FILLED CAVITY & 6mm SUNCOOL TOUGHENED OUTER OR SIMILAR APPROVED.

REV	DESCRIPTION	DATE
G	Notes added with colour references	15.10.21
F	Brickwork colour revised	29.09.21
E	Elevations updated	09.09.21
D	Dock level area & fire doors updated	22.09.17
C	General updates to elevations	27.04.15
B	General updates to elevations	22.04.15
A	Layout updated further LA comments	29.10.14

EMERSON HOUSE, HEYES LANE,
ALDERLEY EDGE,
CHESHIRE SK9 7LF
Tel: (01625) 588400, Fax: (01625) 588276

Orbit
Developments

location
**ACADEMY BUSINESS PARK
KNOWSLEY**

title
**PROPOSED DISTRIBUTION WAREHOUSE
SCHEME - BUILDINGS 1 & 2 ELEVATIONS**

scale
1:200 @ A1

drawing no.
389-PLA-2039-G