


1:500

10m 0 10m 20m 30m 40m 50m

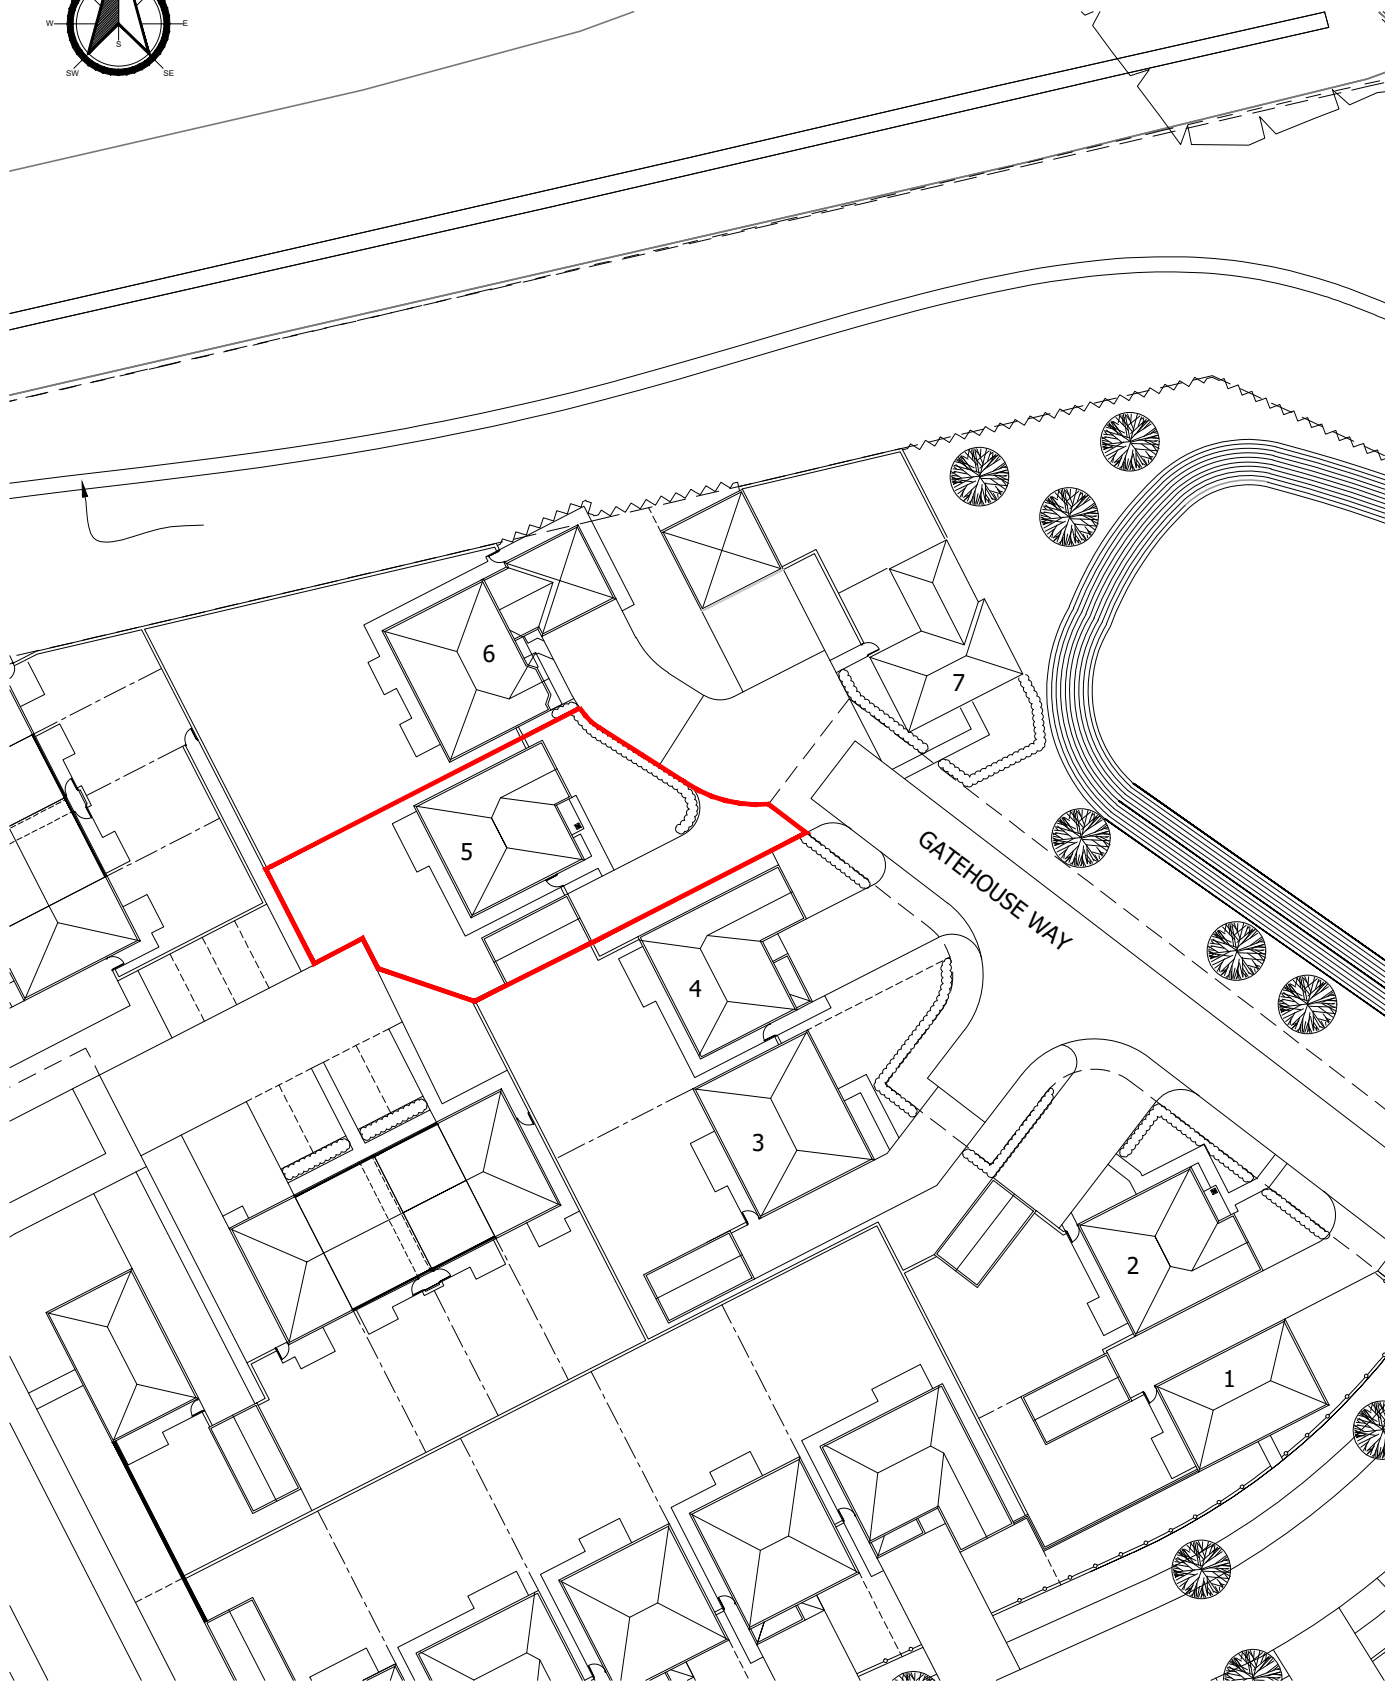

PLANNING ISSUE

Project Description	Scale 1:500	Paper Size A4	Date April 2025	Drawn AD	Revision -
Proposed Single Storey Side Extension	Drawing No. SGATEHOUSEPD001				
Site Address	Note All dimensions to be verified with the drawing office. All dimensions/levels are to be checked on site and any discrepancies to be referred back to Architect prior to proceeding. All specifications, materials and workmanship to be in accordance with current Building Regulations. All component sizes and references are to be checked prior to materials order. The position of existing drain runs are to be checked and confirmed on site prior to proceeding with the works. All relevant boundary positions are to be dimensionally checked prior to proceeding with the works.				
5 Gatehouse Way Halewood, Liverpool, L26 0BL	This drawing is the copyright © and shall not be altered, copied, photographed or reproduced in any way without the consent of the Architect.				
Drawing Title					
Site Location Plan					