



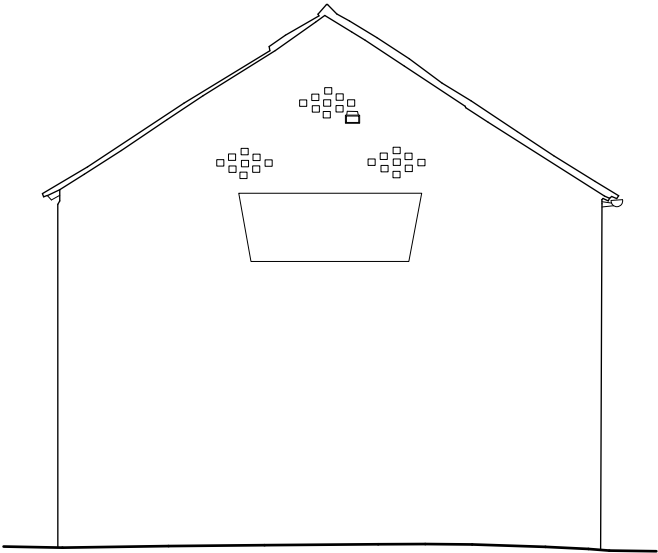


Barn 01 - Elevation A

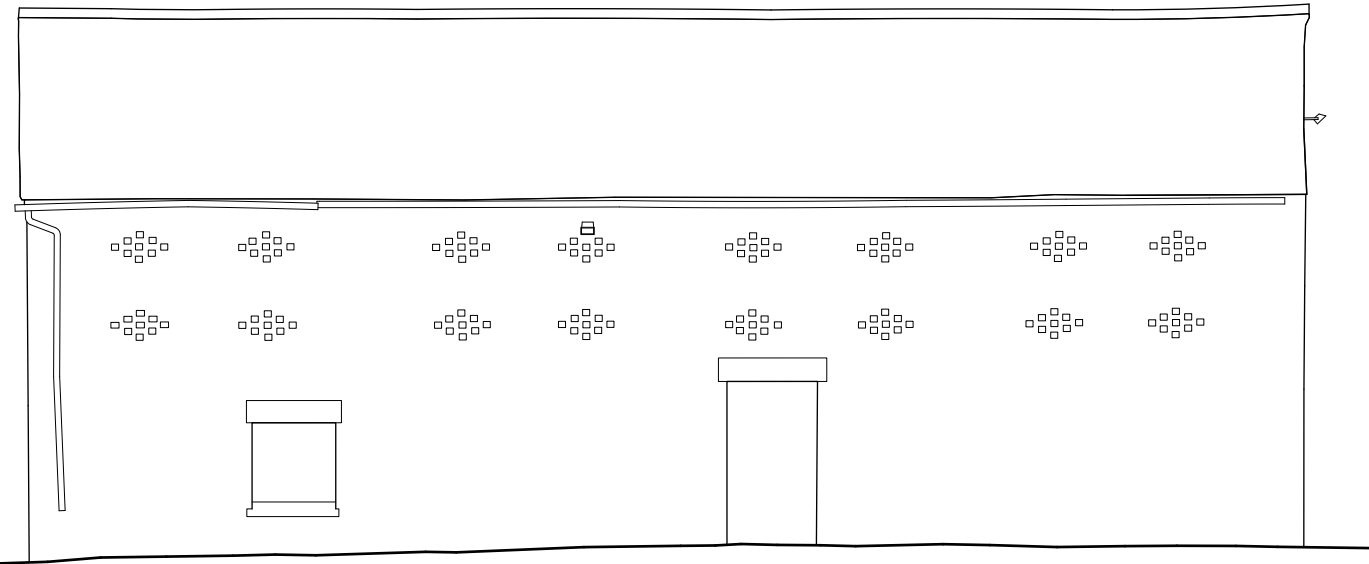

Barn 01 - Elevation B




Barn 01 - Elevation C

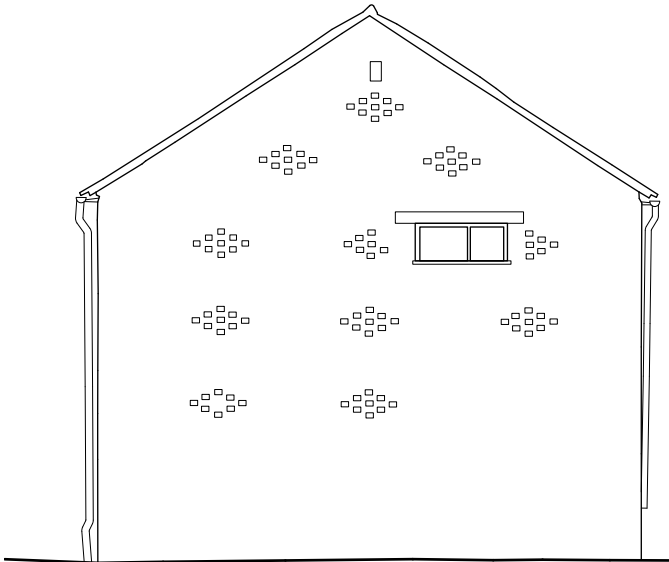

Barn 01 - Elevation D

Existing Barn Elevations

Drawing Title: Existing Barn Elevations
Date: 10/04/2025
Drawing no: 1347 - 050
Scale: 1:100 @ A3
Drawn: KJ

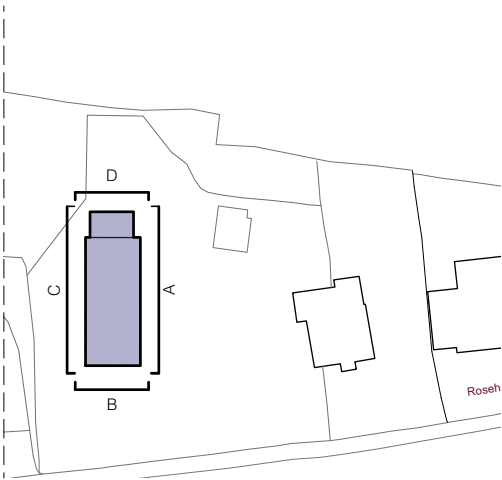

DK-Architects
26 Old Haymarket
Liverpool
L1 6ER
0151 231 1209 T
mail@dk-architects.com E
www.dk-architects.com W