


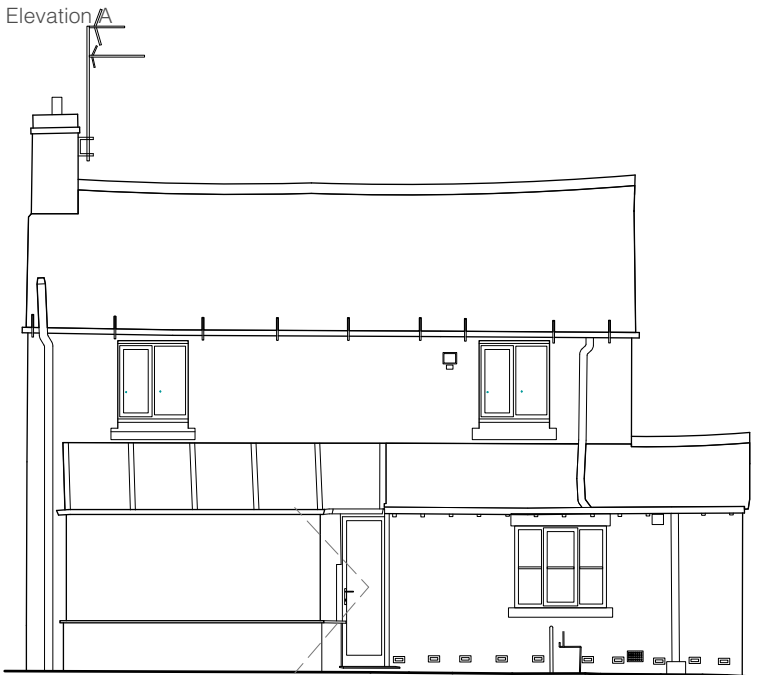


Elevation A



Elevation B




Elevation C

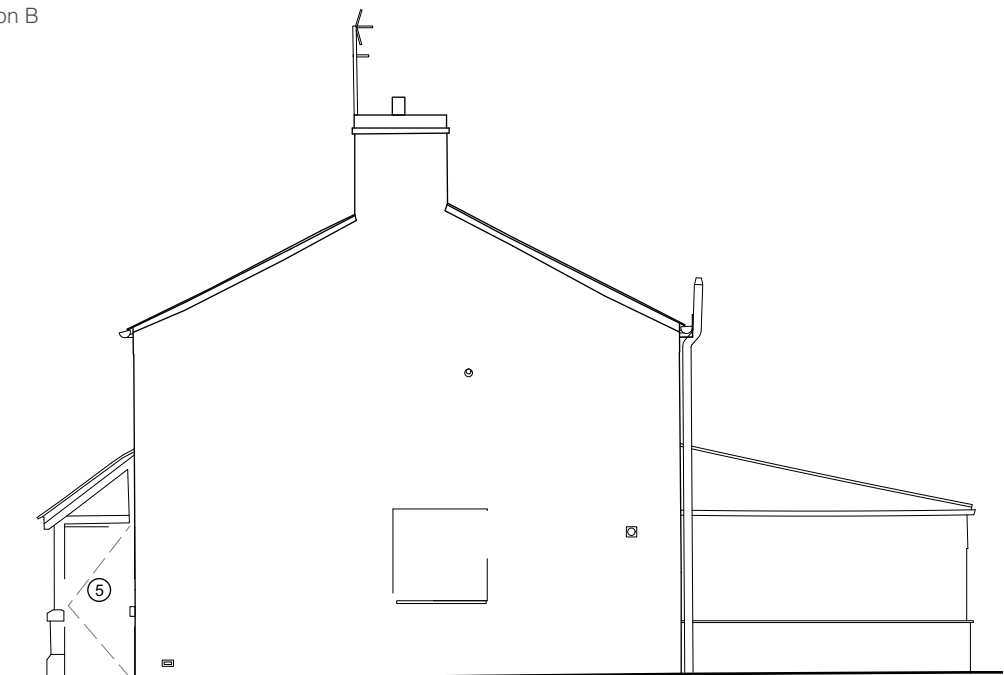

Elevation D

Proposed Farm House Elevations

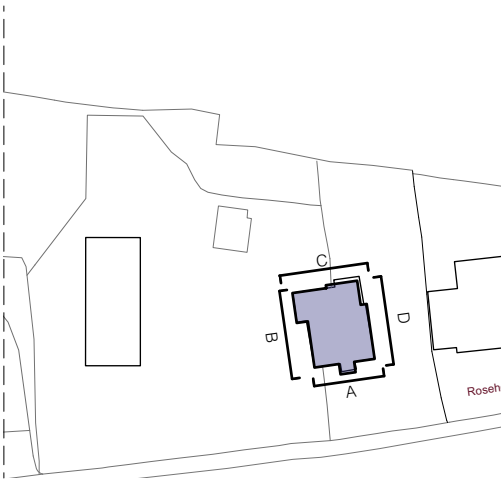

Drawing Title: Existing Farm House Elevatons  
Date: 10/04/2025  
Drawing no: 1347 - 051  
Scale: 1:100 @ A3  
Drawn: KJ

