


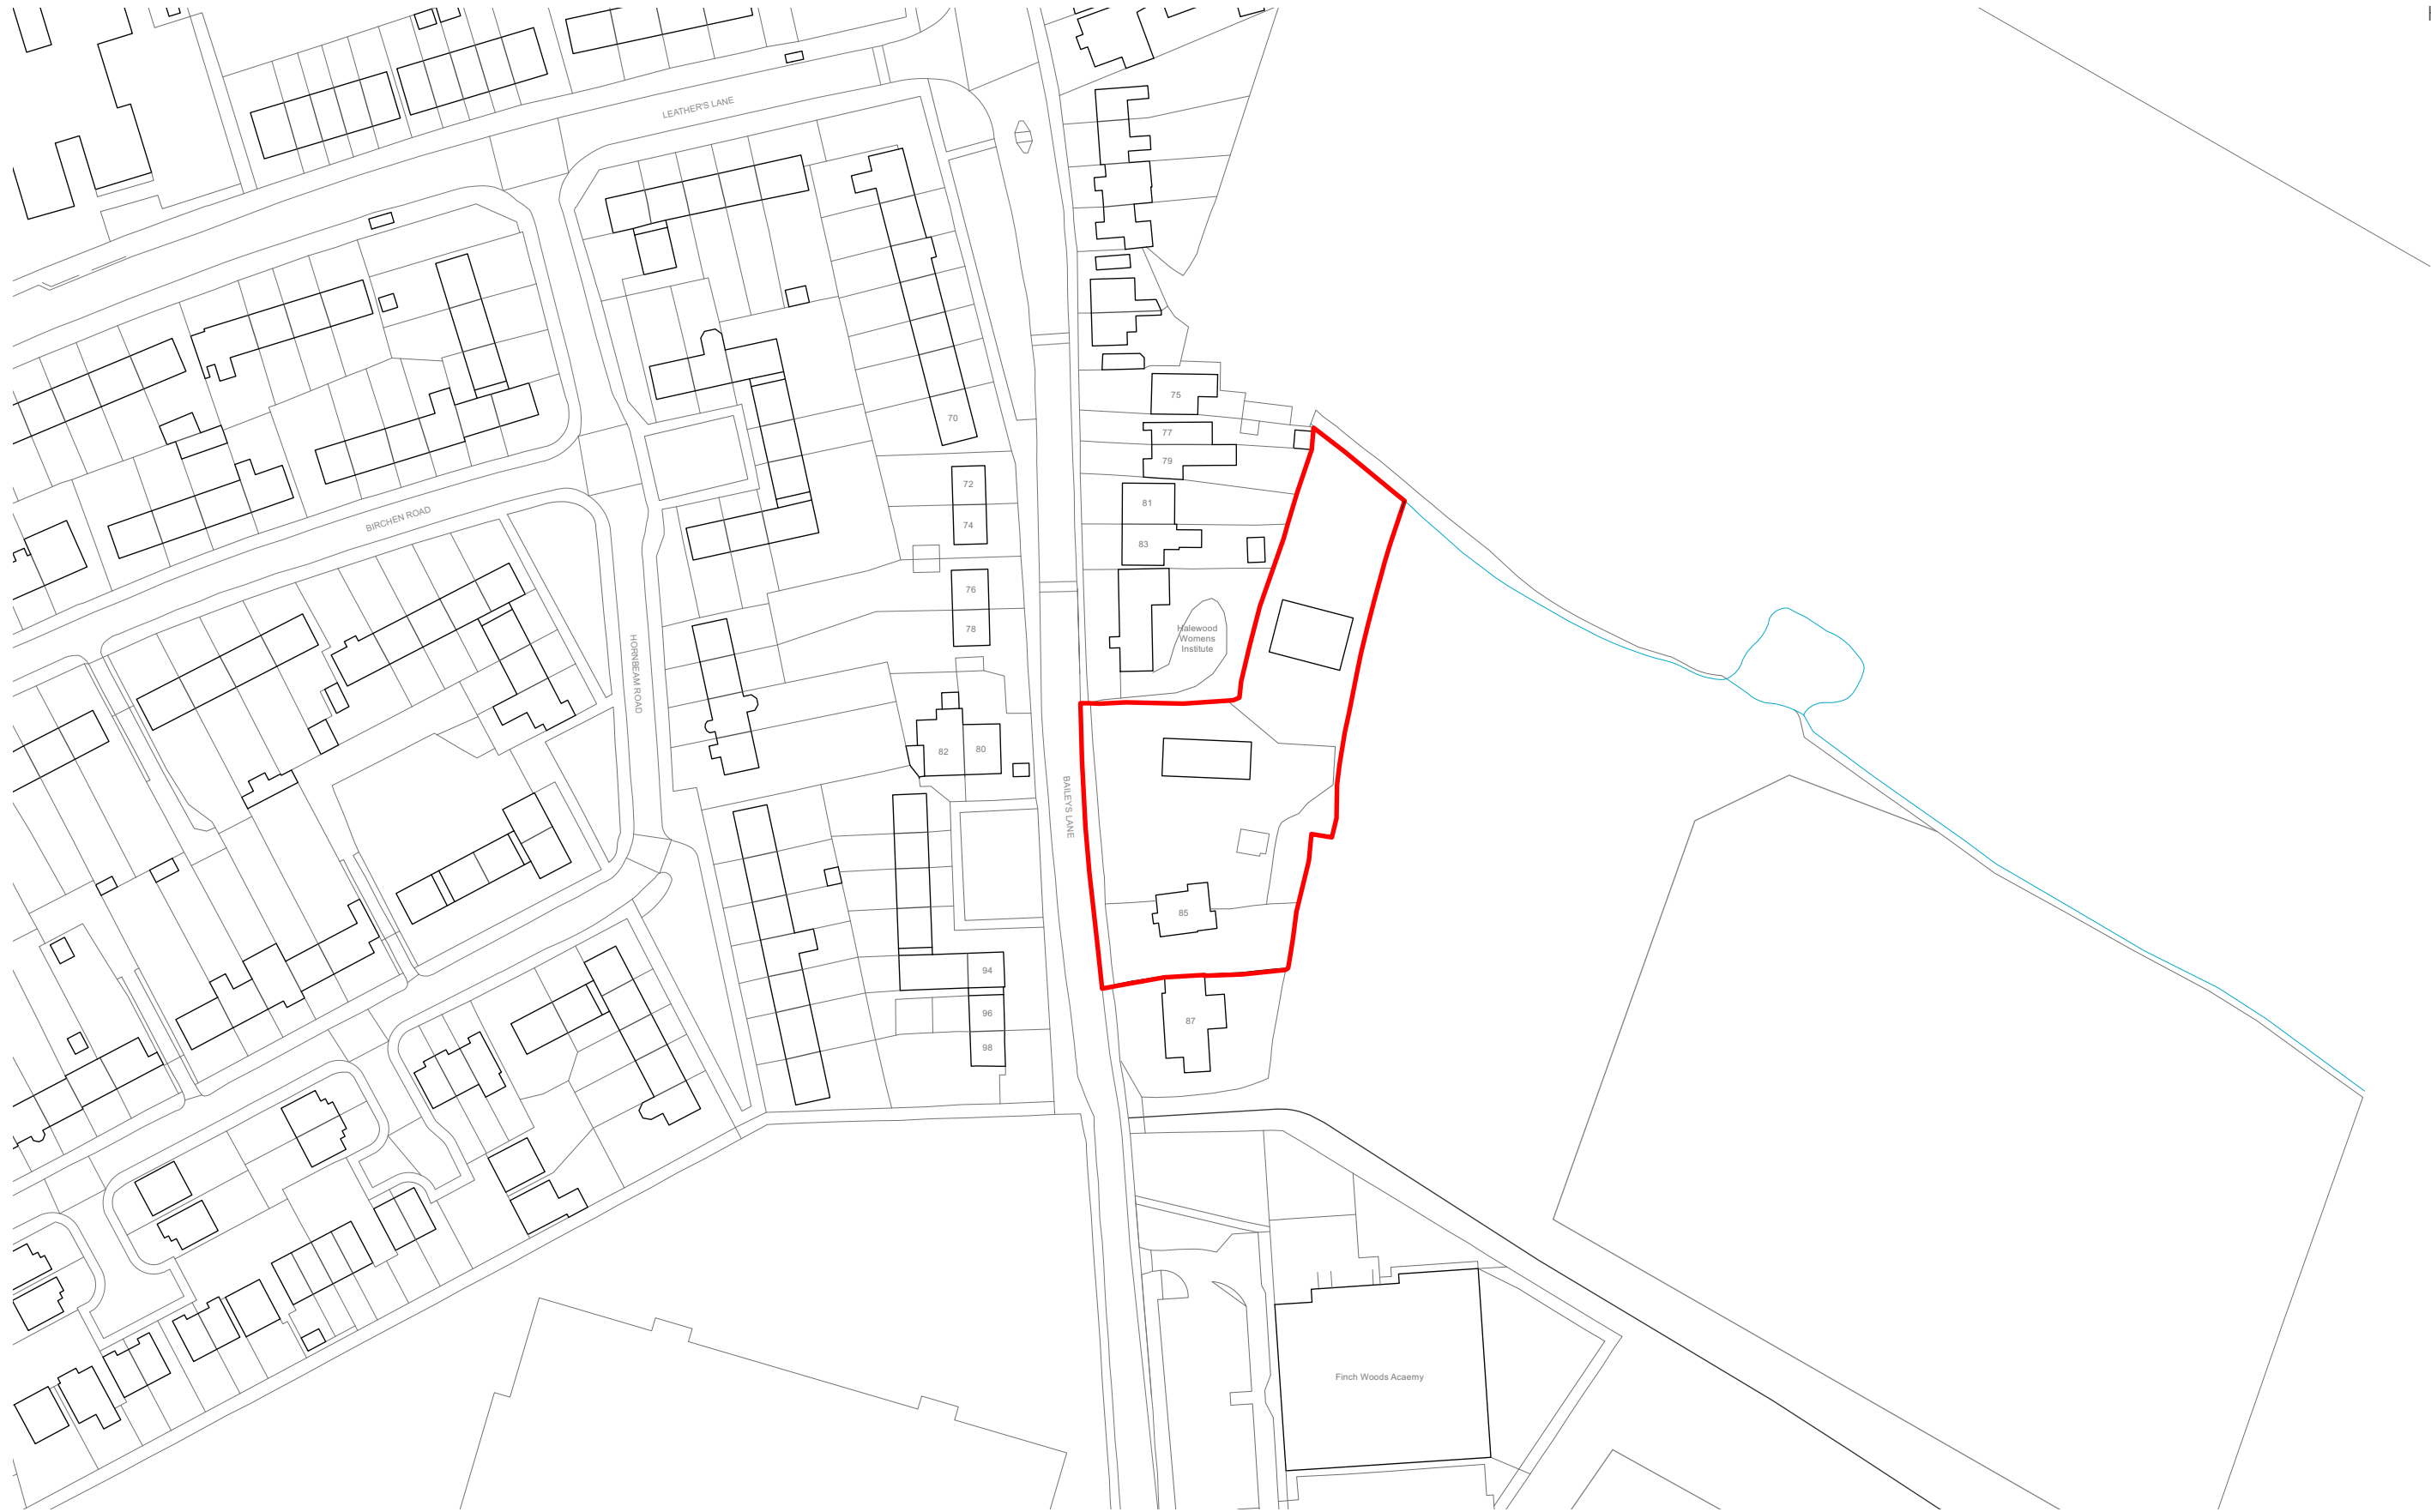

Drawing Title: Site Location Plan
Date: 20.03.2025
Drawing no: 1354 - 001
Scale: 1:1250 @ A3
Drawn: KJ

