



Site Section A
[through existing Farmhouse]

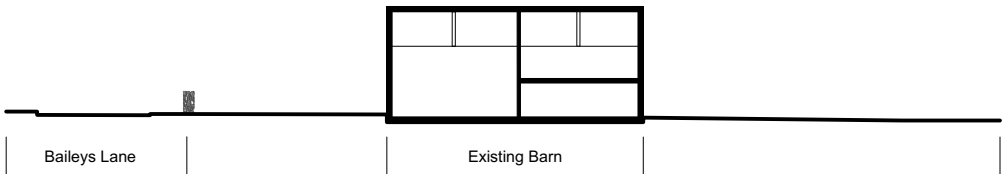

Site Section B
[through existing Barn]

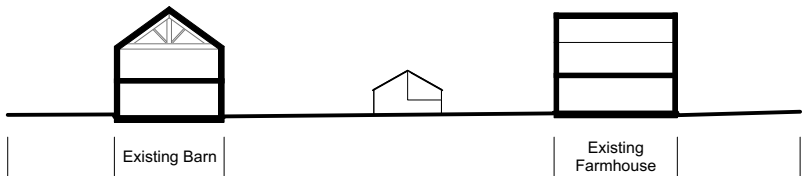

Site Section C
[through existing Barn and Farmhouse]

Drawing Title: Existing Site Levels
Date: 20.03.2025
Drawing no: 1354 - 003
Scale: 1:500 @ A3
Drawn: KJ

revision:
revision notes:



DK-Architects

26 Old Haymarket
Liverpool
L1 6ER
0151 231 1209 T
mail@dk-architects.com E
www.dk-architects.com W