


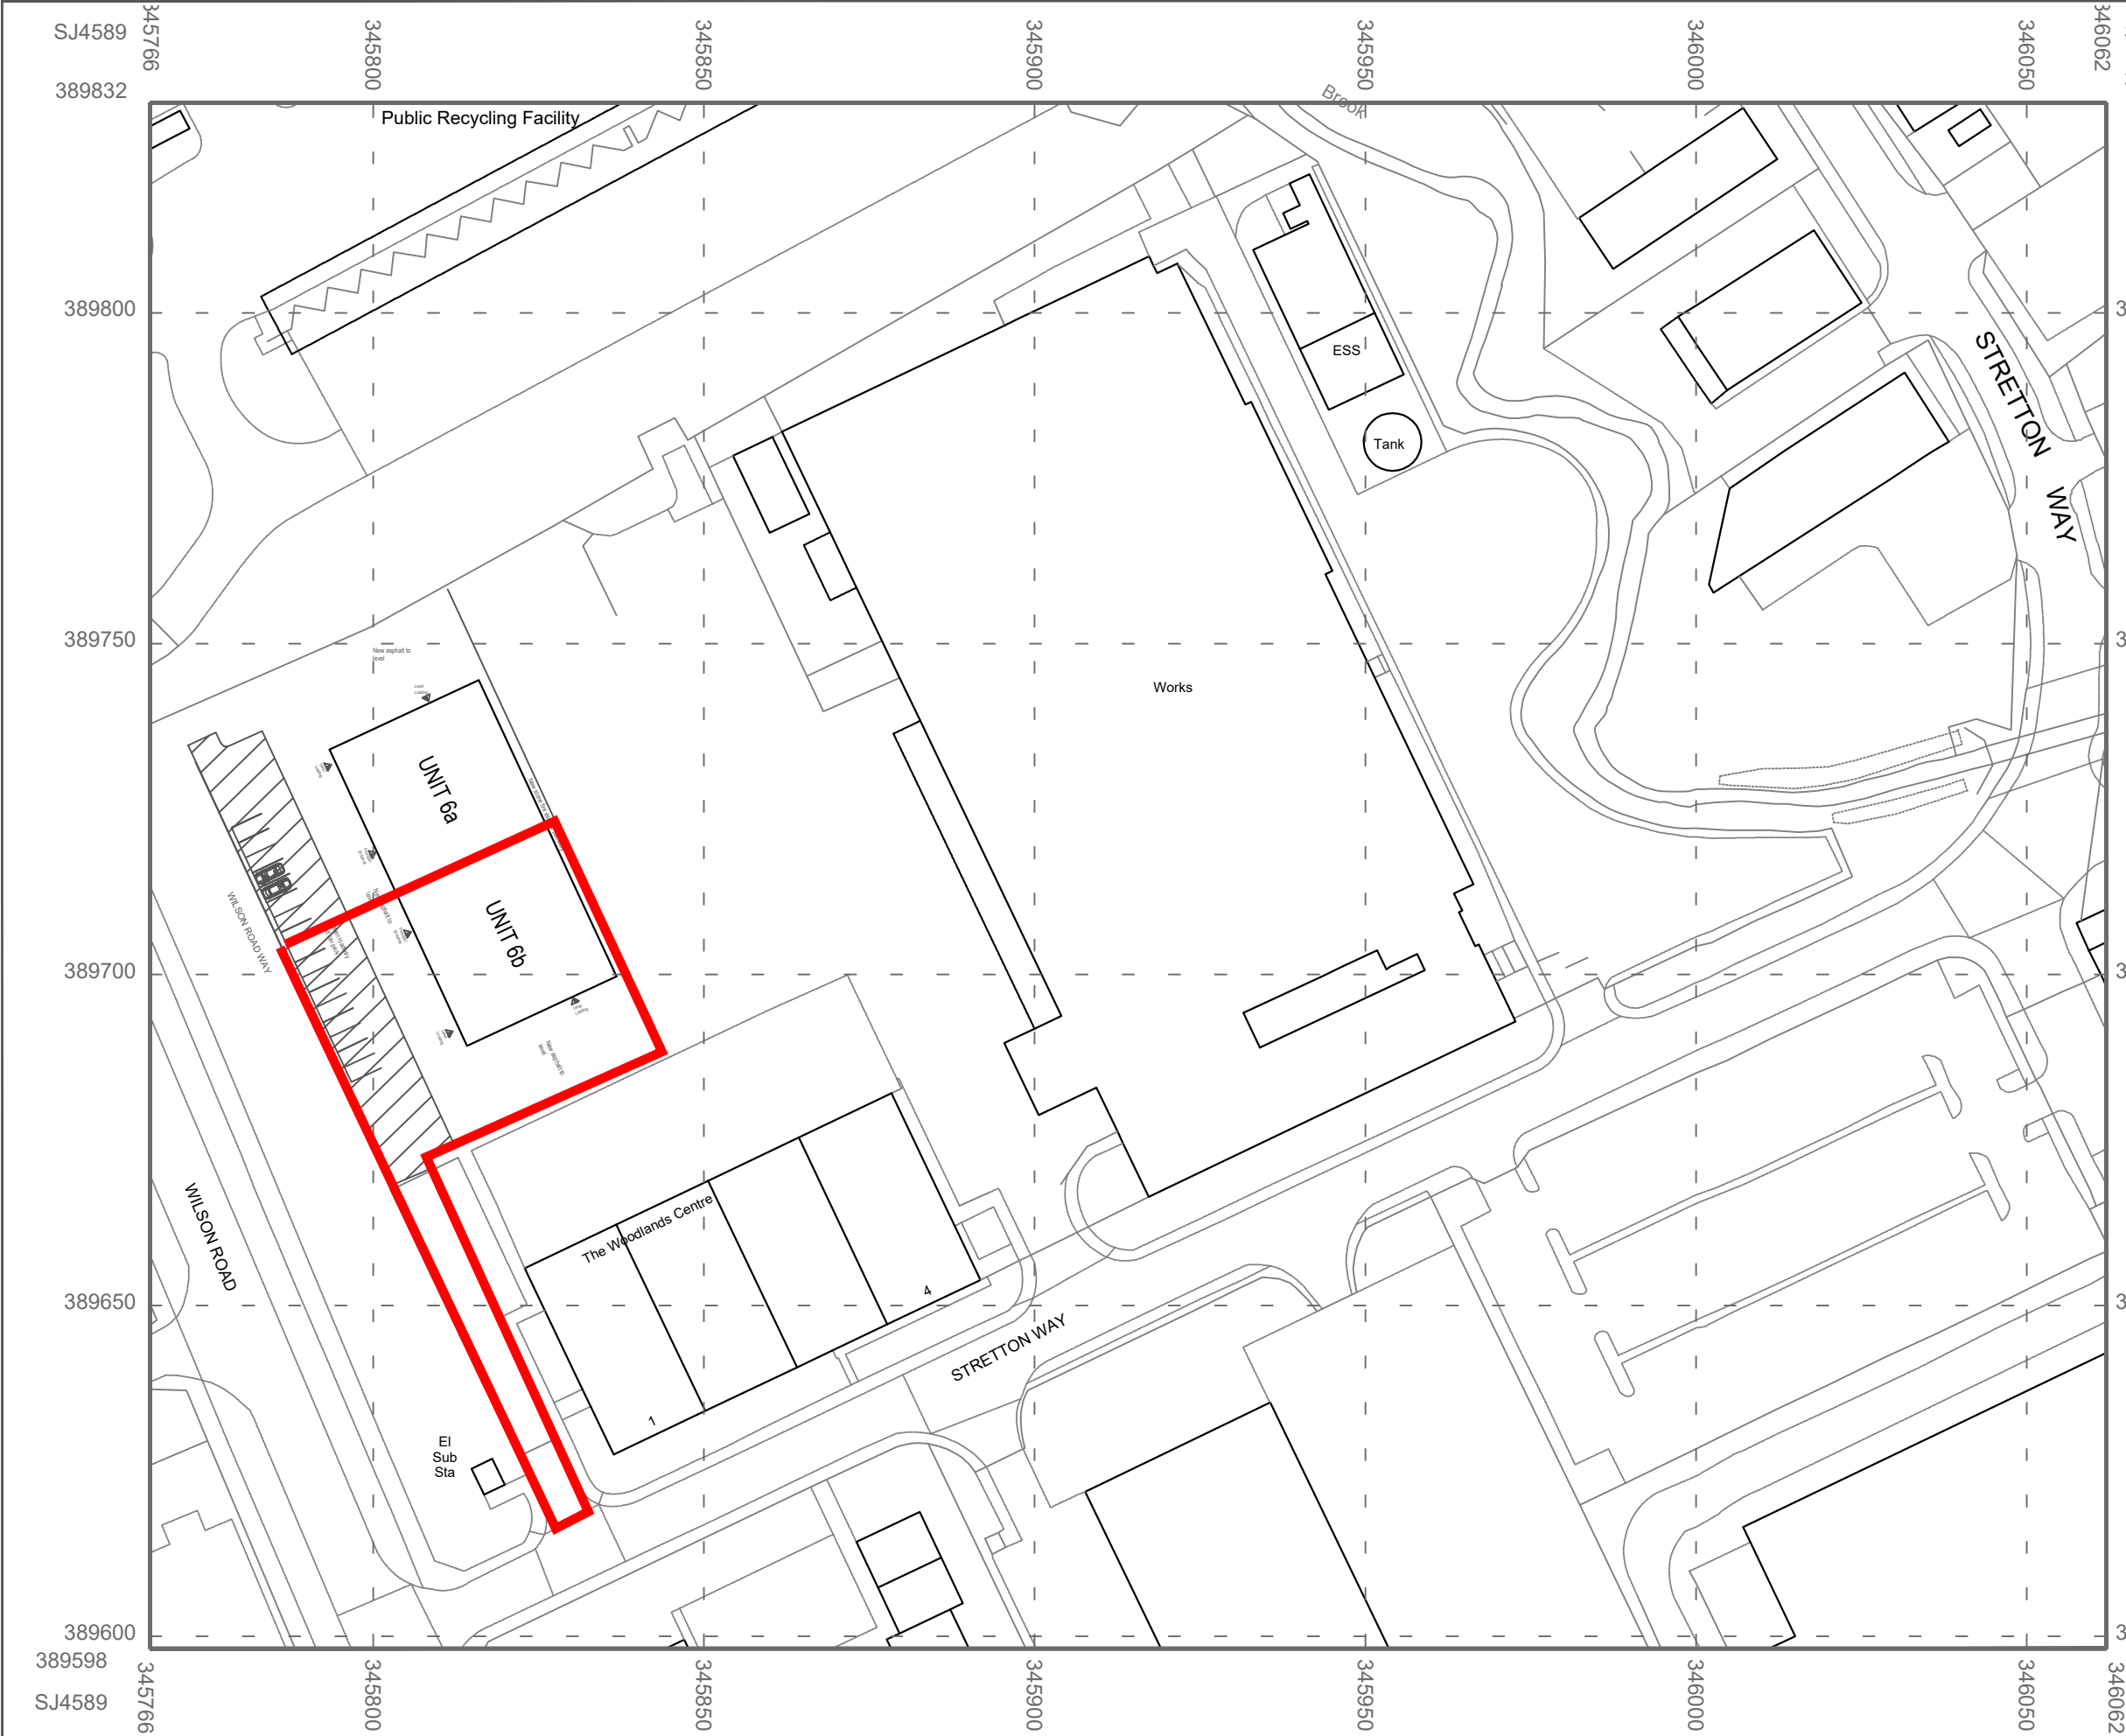

CPS LIVERPOOL
HUYTON

Site Address
CITY PLUMBING SUPPLIES LTD
Unit 6b
Interchange Trade Counter,
Huyton Business Park,
L36 6JF

NOTES:
1.

James Sifton (TP Group Head Of Format)
t: 07392 100000
e: james.sifton@avisperkins.co.uk

This drawing should not be copied in full or in part without prior permission
from City Plumbing Supplies Ltd. Details within the drawing remain
copyright of City Plumbing Supplies Ltd.

lee dixon
interior design
152 Newlathes road, Horsforth, Leeds, LS18 4SY
07834078970 leedixon@id-interiors.com



CLIENT: CITY PLUMBING SUPPLIES
PROJECT: NEW PROJECT 2022
PROJECT LOCATION: CPS LIVERPOOL HUYTON Unit 6B
TITLE: Location Plan
STAGE 3

DATE:	January 2022	DRAWN:	L.D	APPROVED:	J.M
SCALE:	1:1000 @ A3	PAPER SIZE:	A3	SHEET:	1
PROJECT NO:	LIVERPOOL HUYTON - 01	DRAWING NO:	01	REV:	/

LOCATION PLAN

