


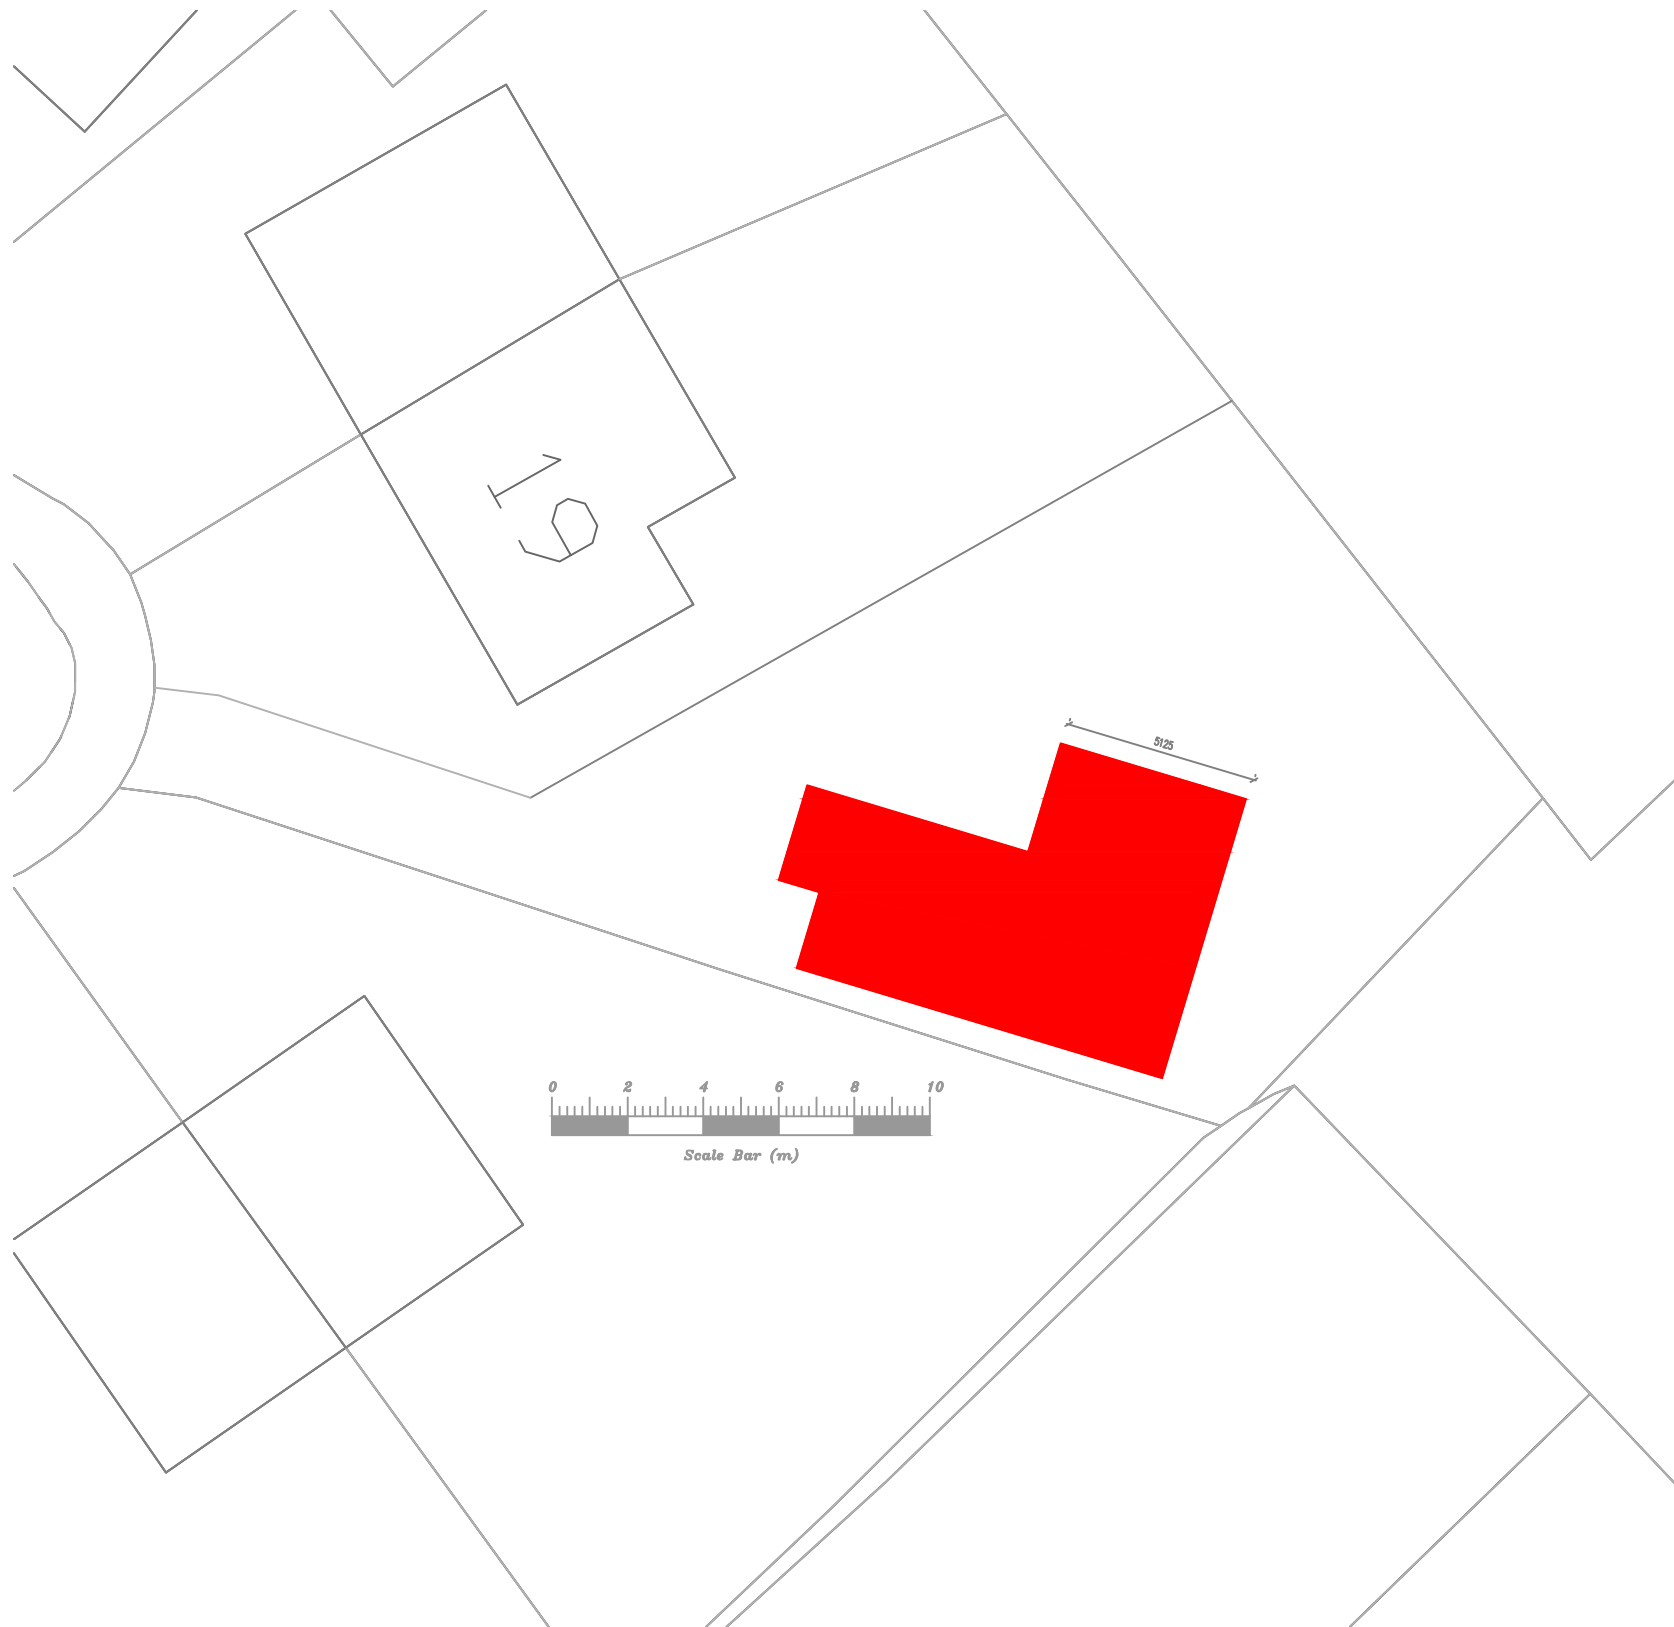

Proposed Block Plan 1:200



1:1250

Address			
19 The Avenue, L36			
Job Title			
New build dwelling			
Drawing title			
Site Location Plans			
Chkd	Appvd	date	scale
		Nov '23	1: 200/1: 1250 @ A3
DRAWING No		002	rev