



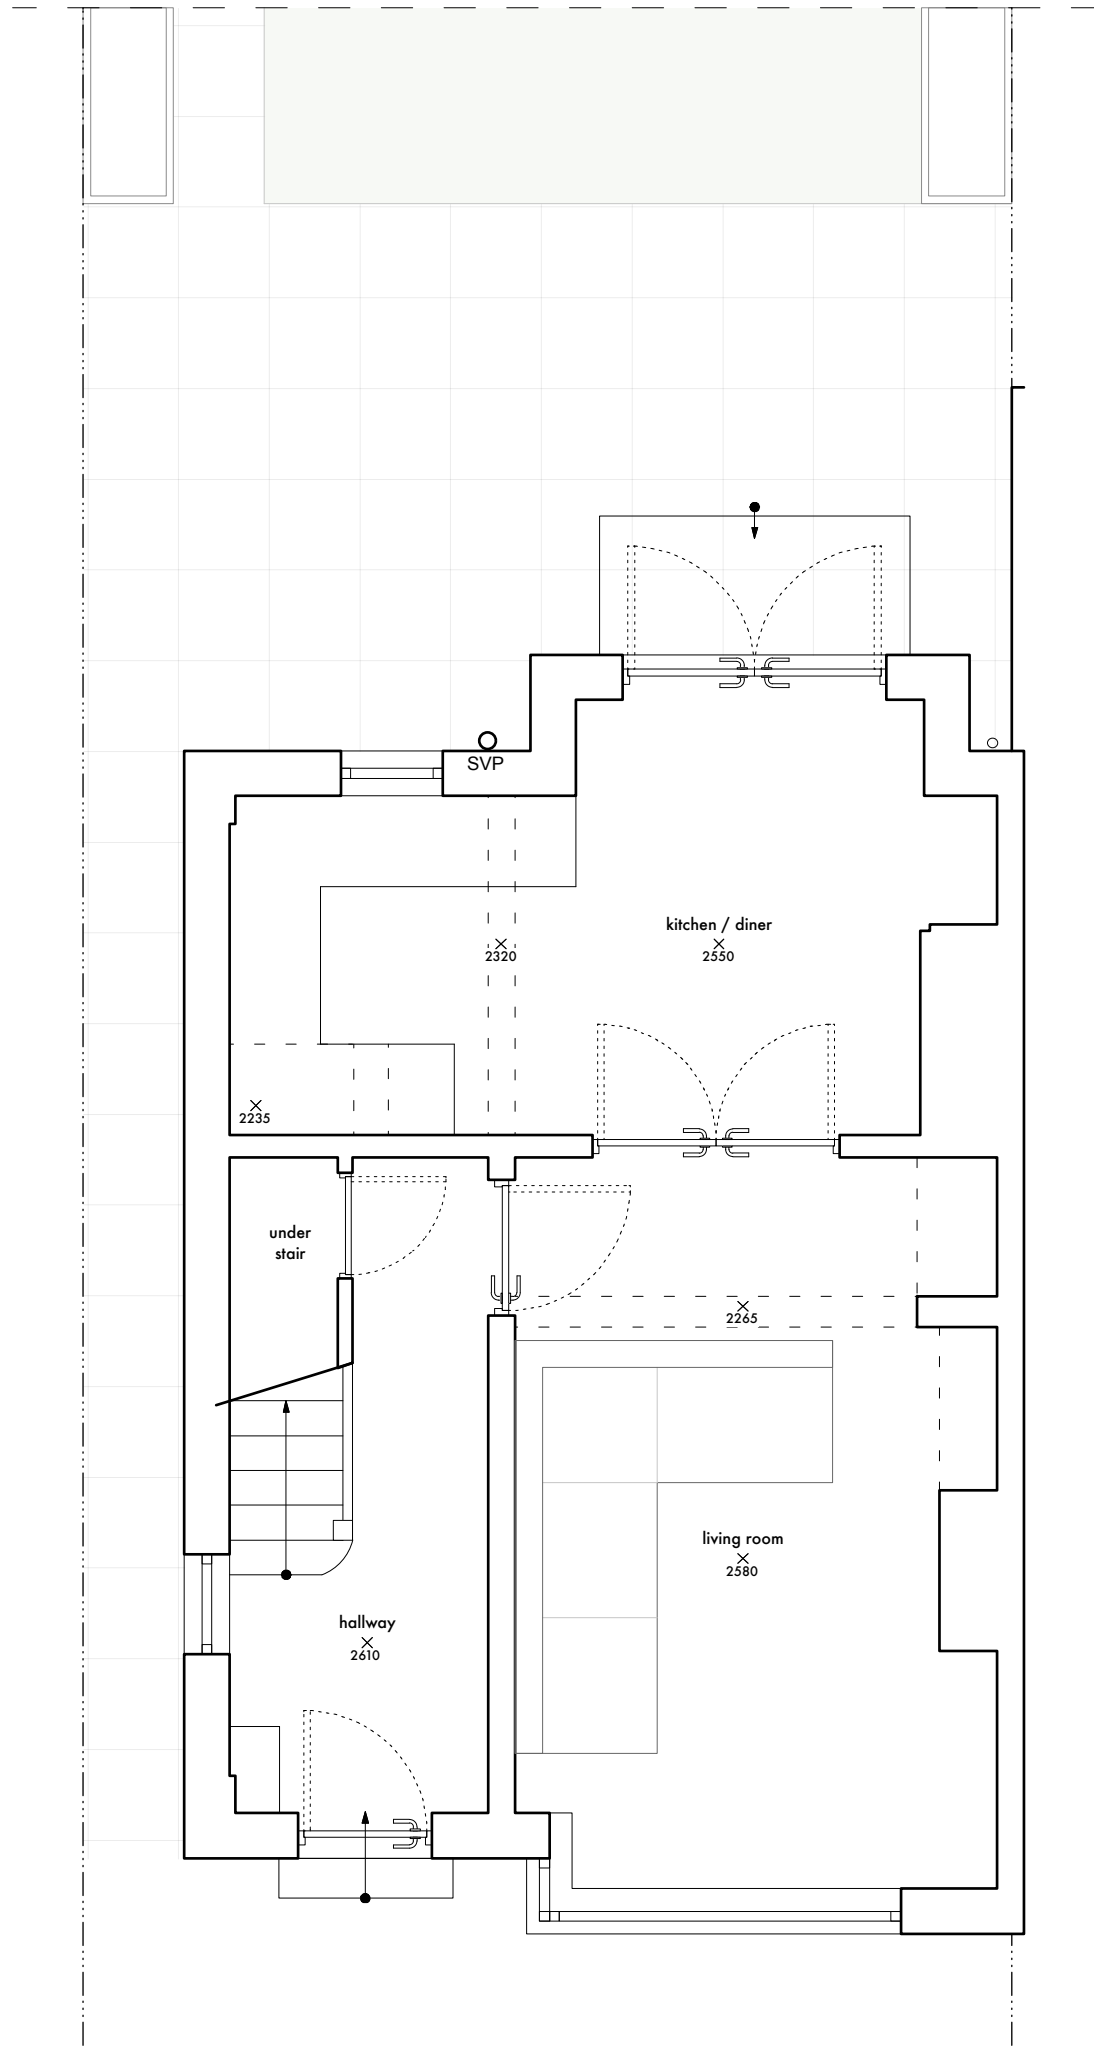


ground floor plan

first floor plan (structural plan)

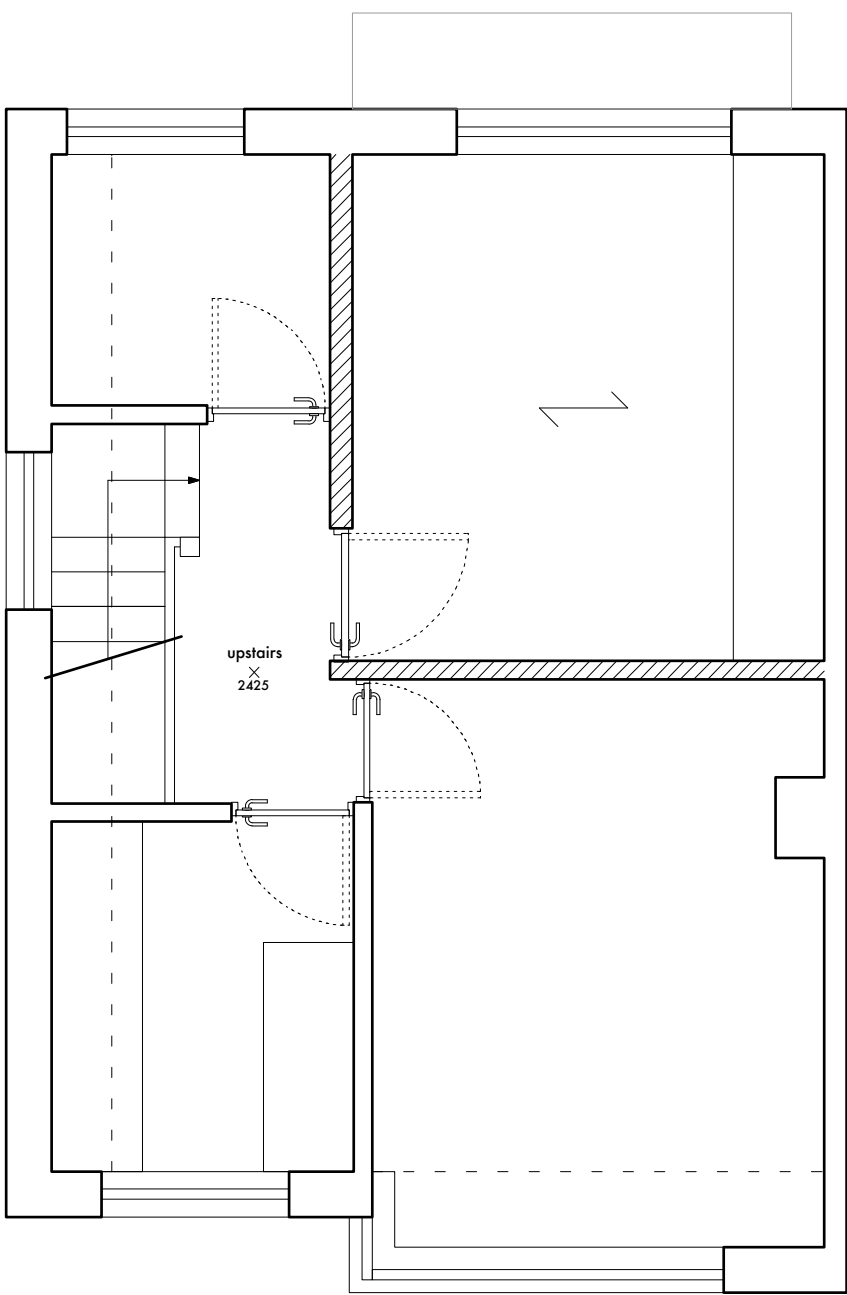


rear elevation

side elevation

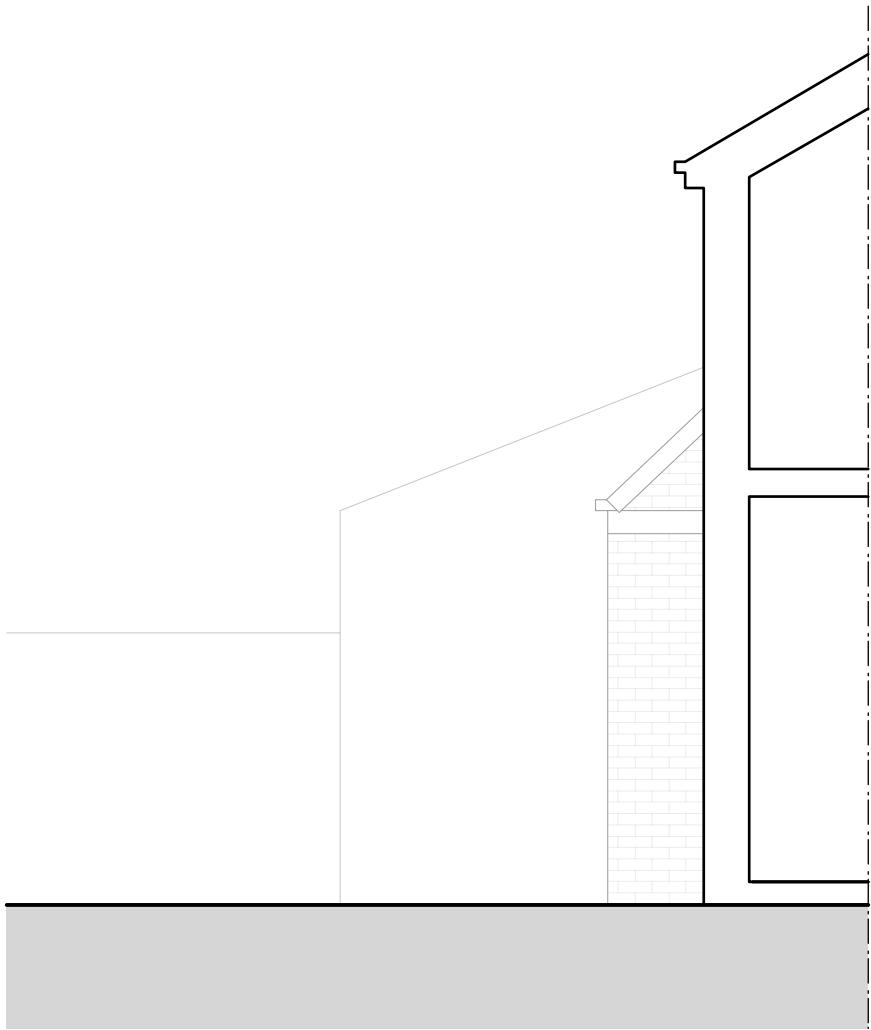


PROPOSED

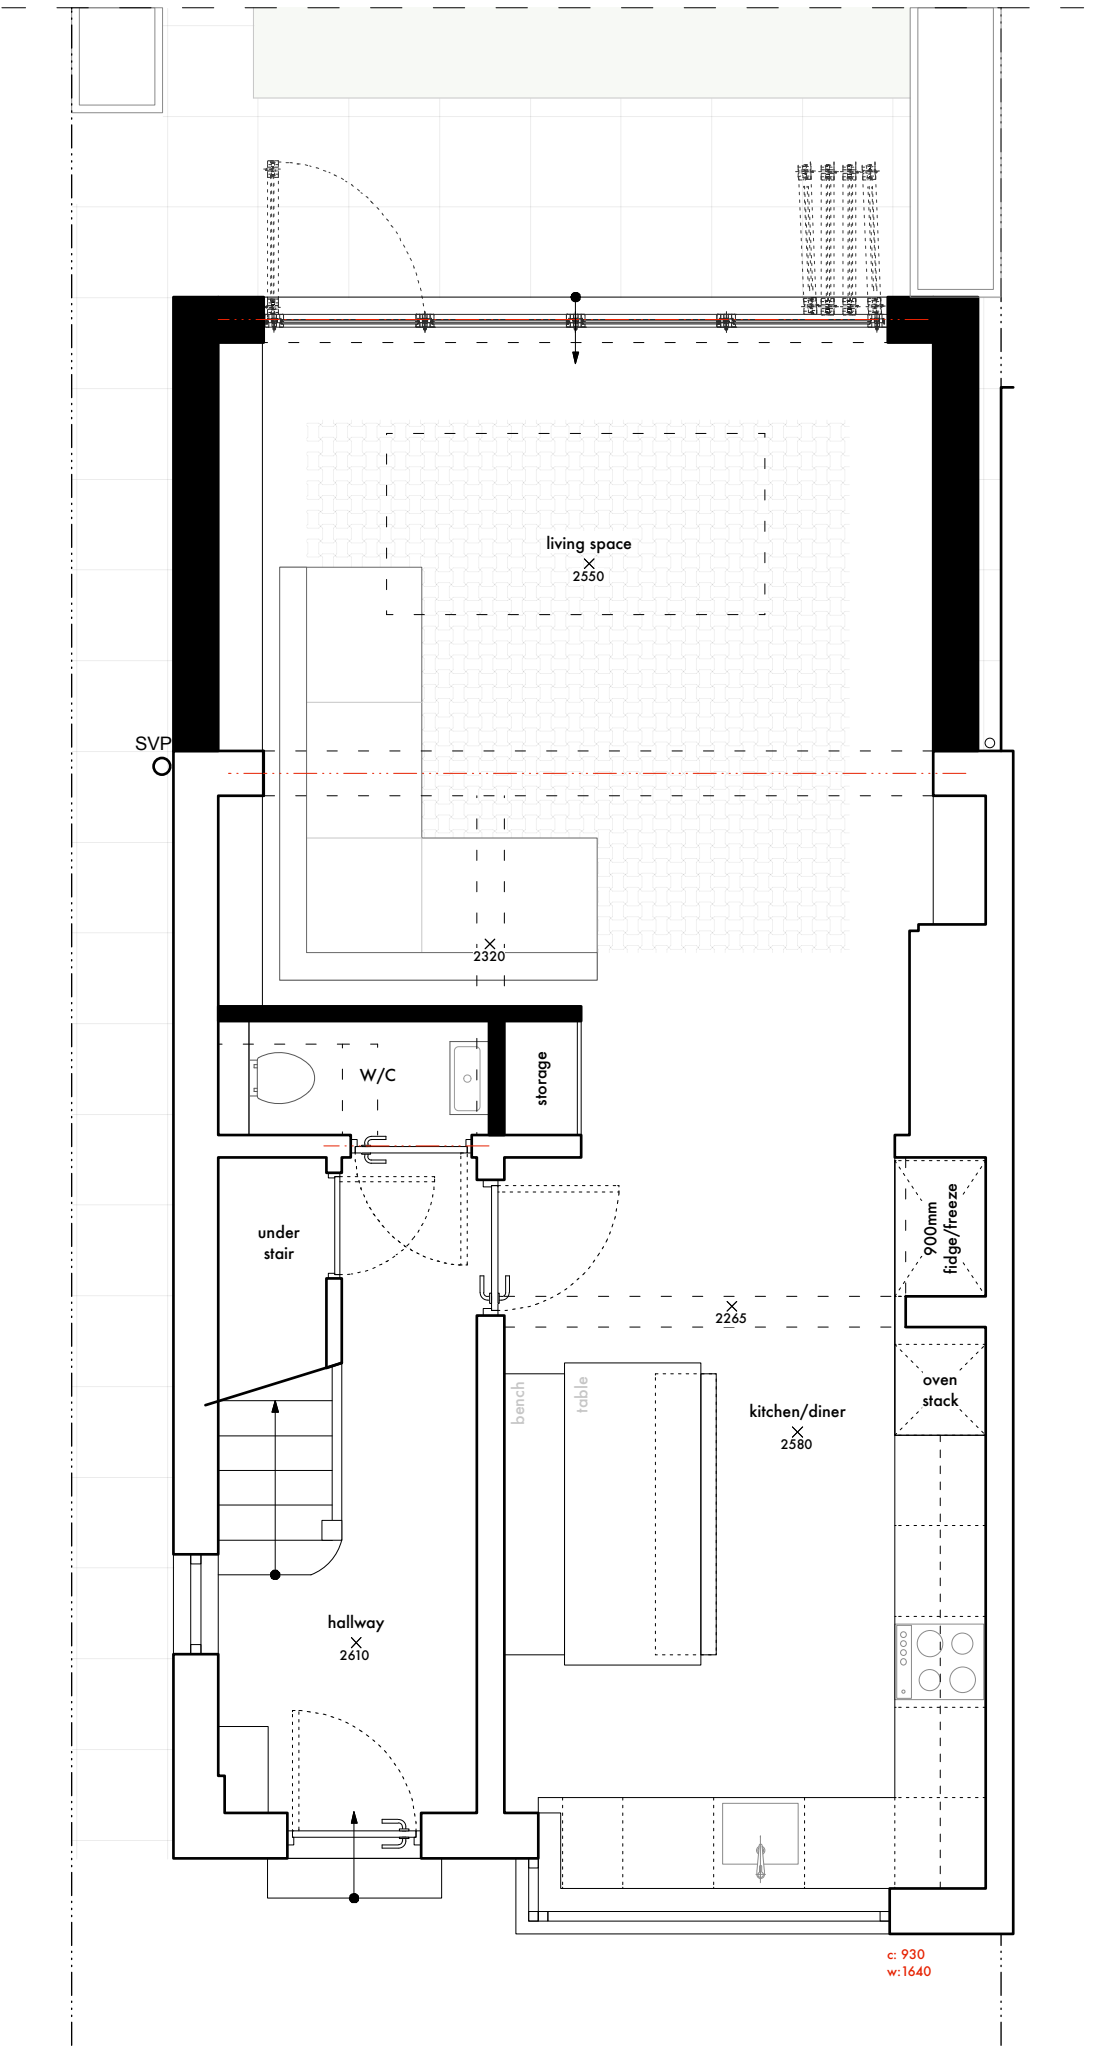

ground floor plan

first floor plan (structural plan)

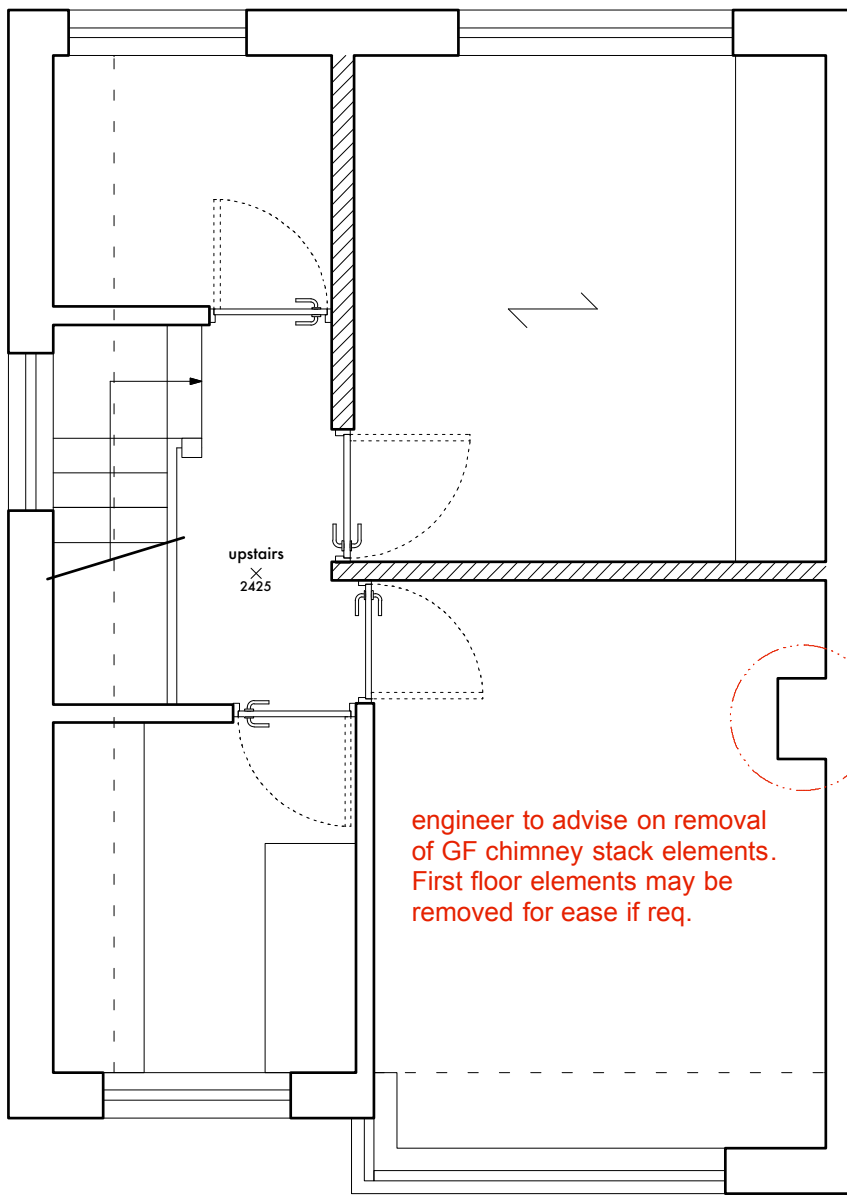

engineer to advise on removal
of GF chimney stack elements.
First floor elements may be
removed for ease if req.



rear elevation

side elevation

