



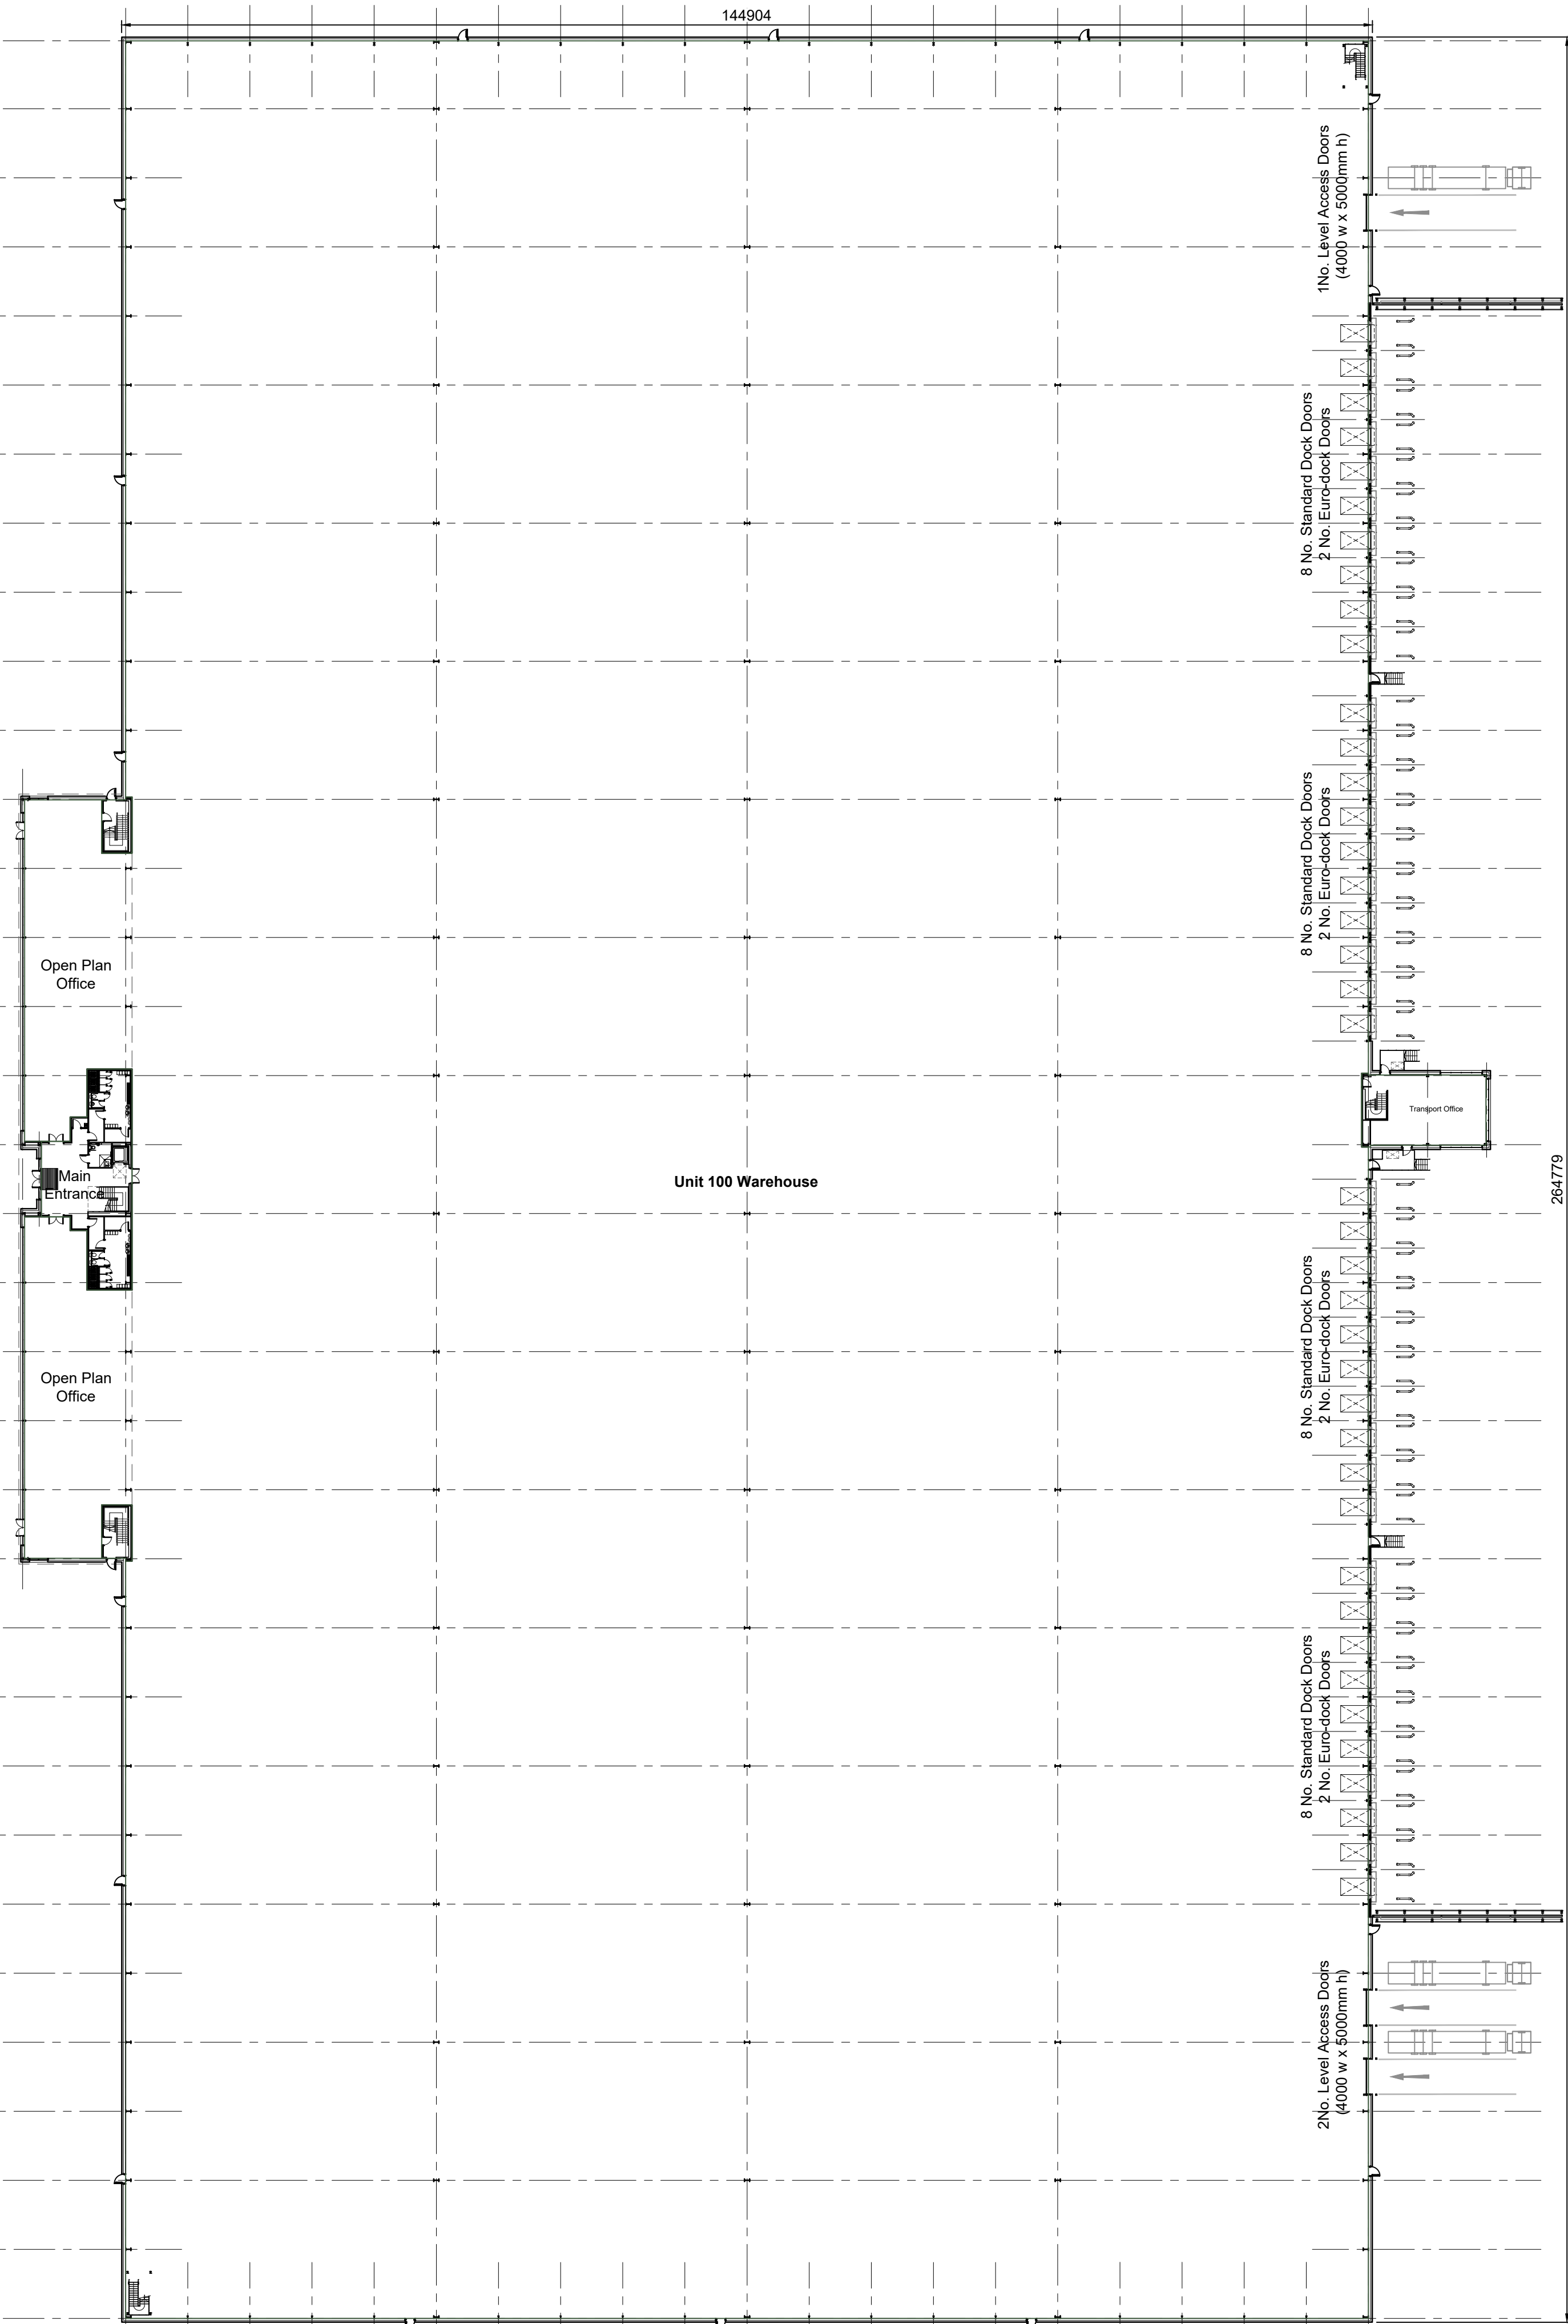


Proposed Building Layout - Ground Floor

Scale 1:500

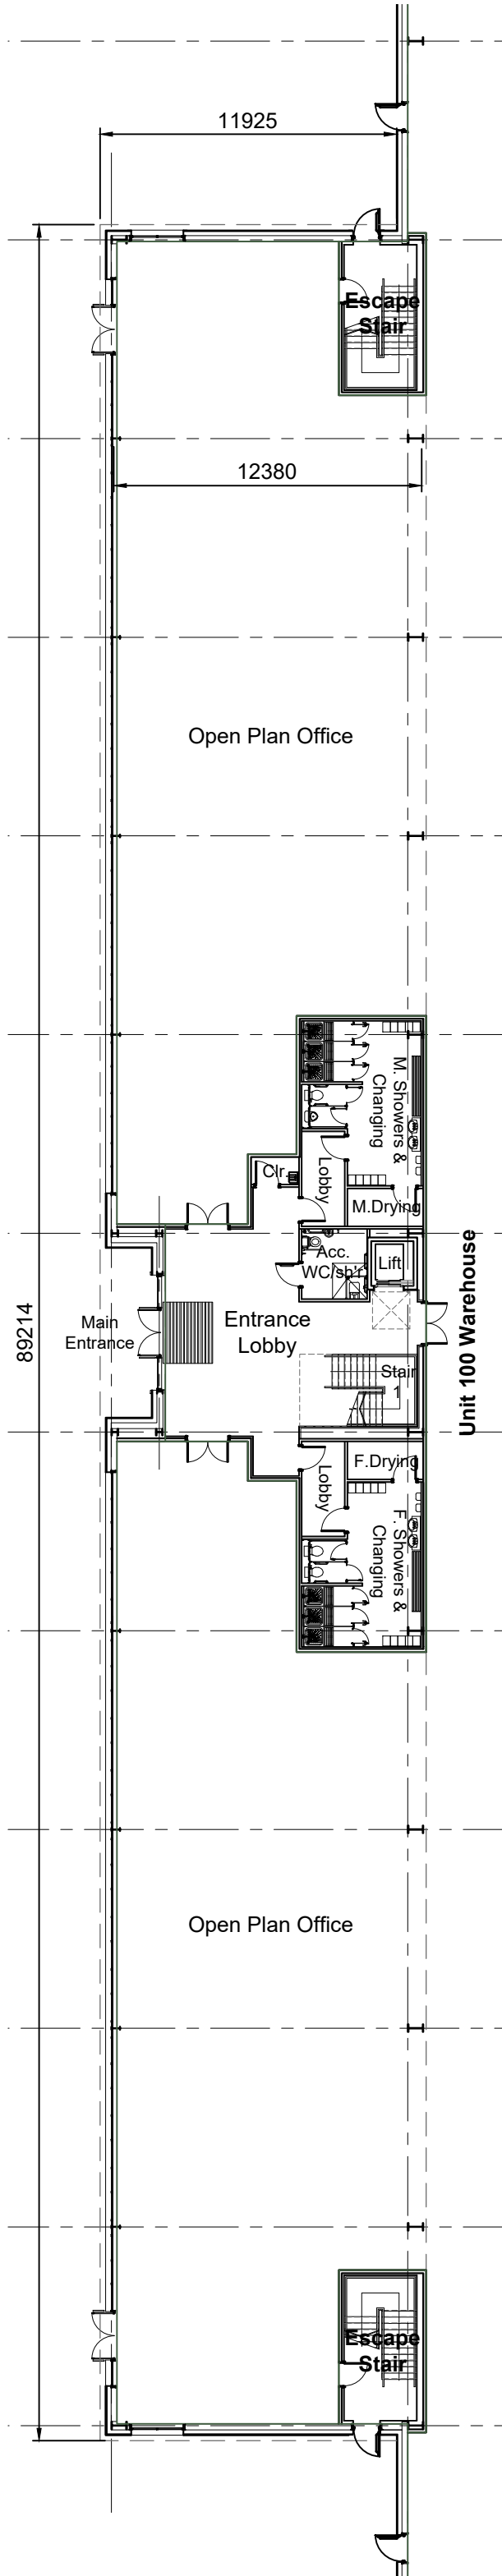


Proposed Office Layout - Ground Floor

Scale 1:250

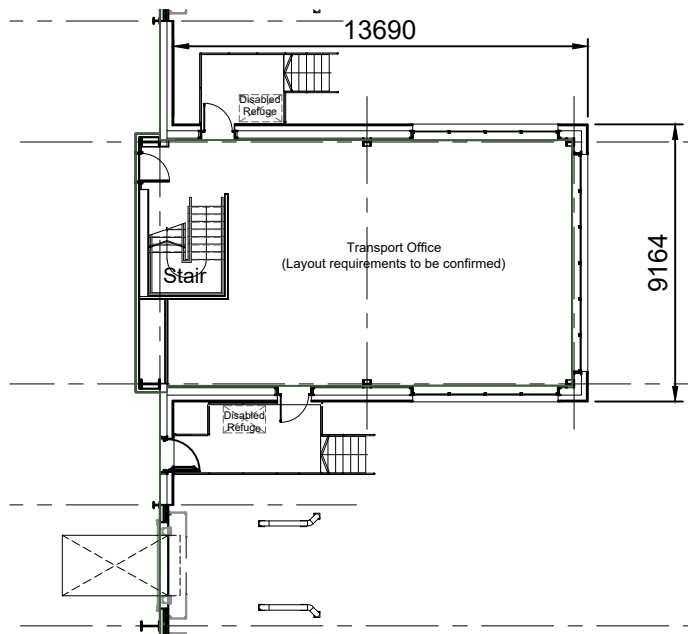


Proposed Transport Office Layout - Ground Floor

Scale 1:250

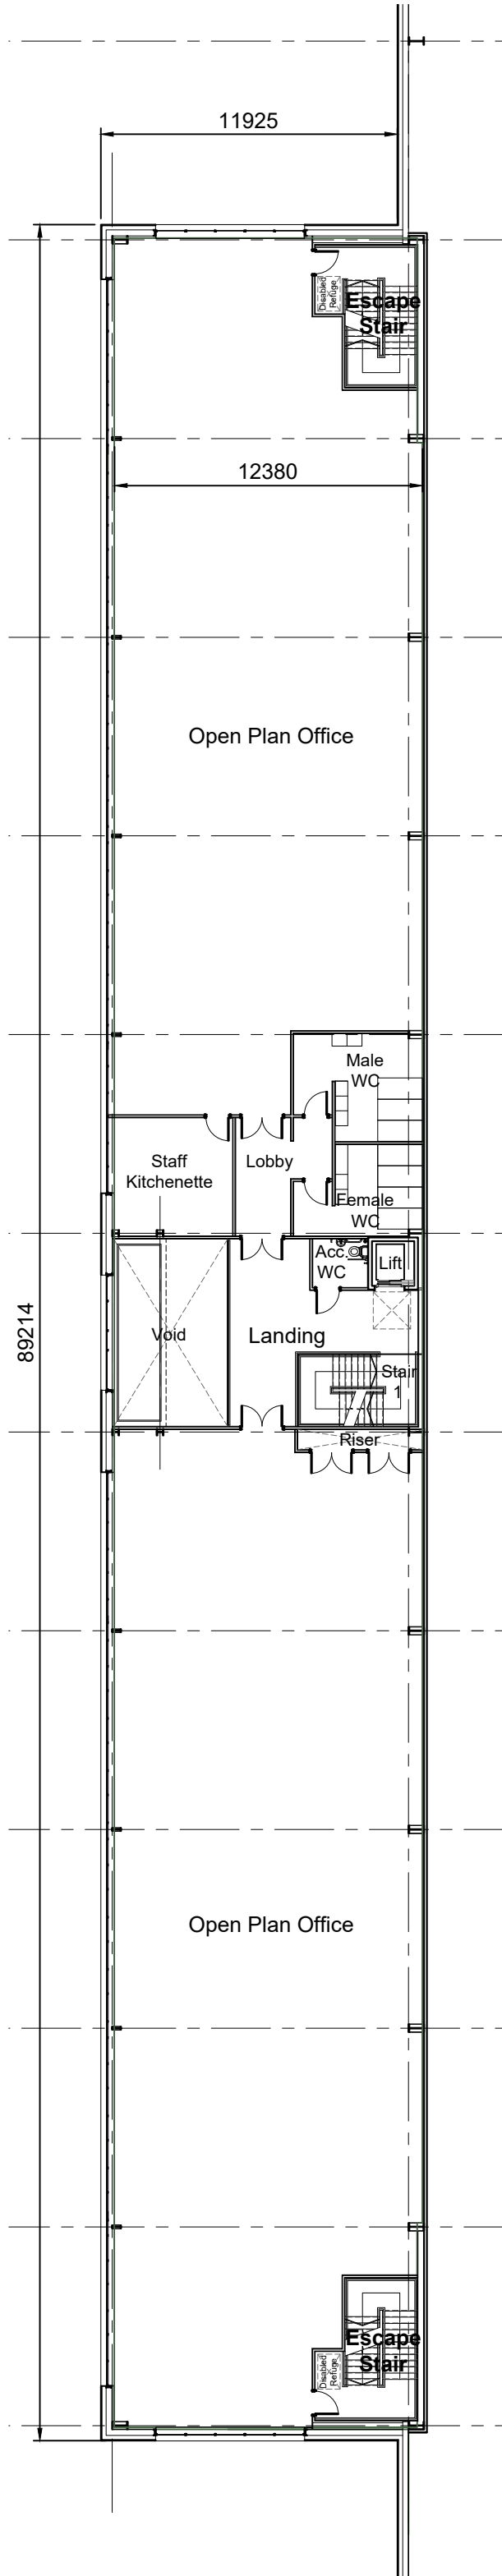


Proposed Office Layout - First Floor

Scale 1:250

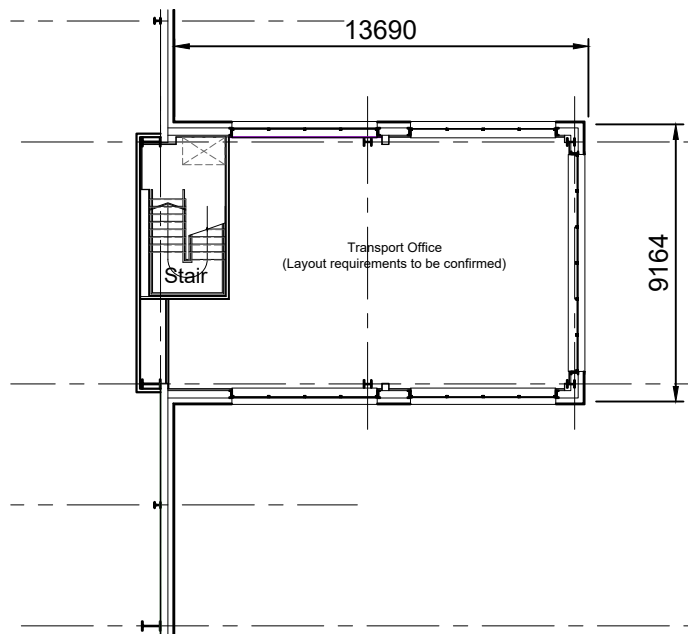

Proposed Transport Office Layout - First Floor


Scale 1:250

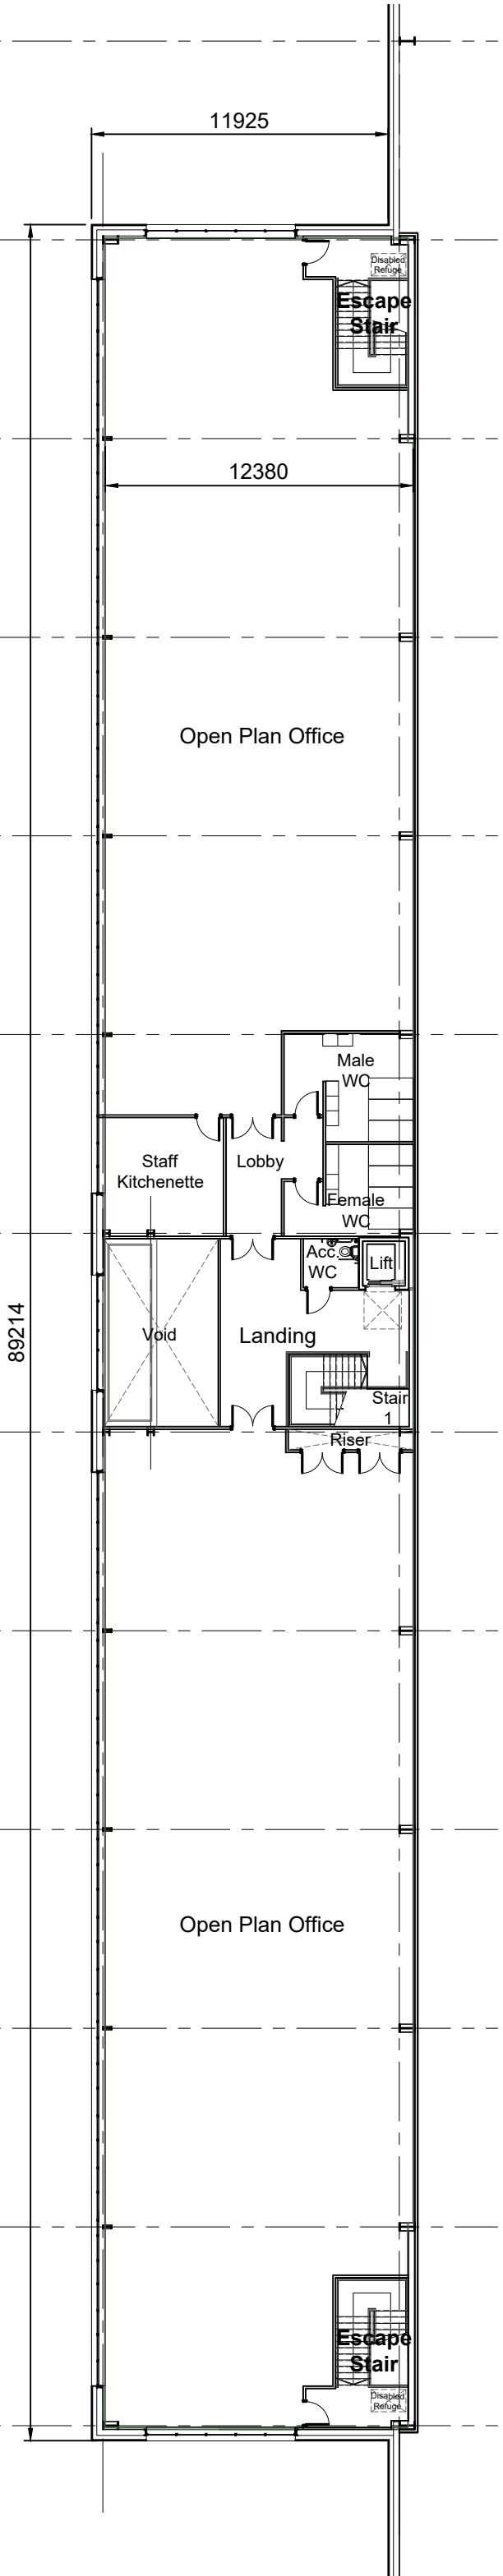

Proposed Office Layout - Second Floor

Scale 1:250

- Dimensions are in millimeters, unless stated otherwise.
- It is the recipient's responsibility to print this document to the correct scale.
- All relevant drawings and specifications should be read in conjunction with this drawing.

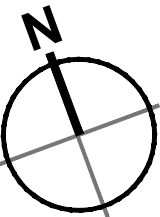

P1	Issued For Planning	MS	AD	15.12.22
rev	amendments	by	ckd	date

Deacon Business Park, Knowsley

Proposed Building Layout

Information Container LOD:	LOD 200
----------------------------	---------



RIBA PoW Stage:	3 - Spatial Coordination
Document Suitability:	S3
Drawn / Checked:	MS / AD
Date:	13/10/2022
Scale:	As Drawn @A1
UMC Project Number:	21241
Document Reference:	Drawing no: Revision:
21241 - UMC - 0001 - ZZ - DR - A	1001 P1

PLANNING
THIS DRAWING IS TO BE USED FOR THE STATED PURPOSE ONLY AND SHOULD NOT BE USED FOR ANY OTHER

