




• Dimensions are in millimetres, unless stated otherwise
• It is the recipient's responsibility to print this document to the correct scale.
• All relevant drawings and specifications should be read in conjunction with this drawing.

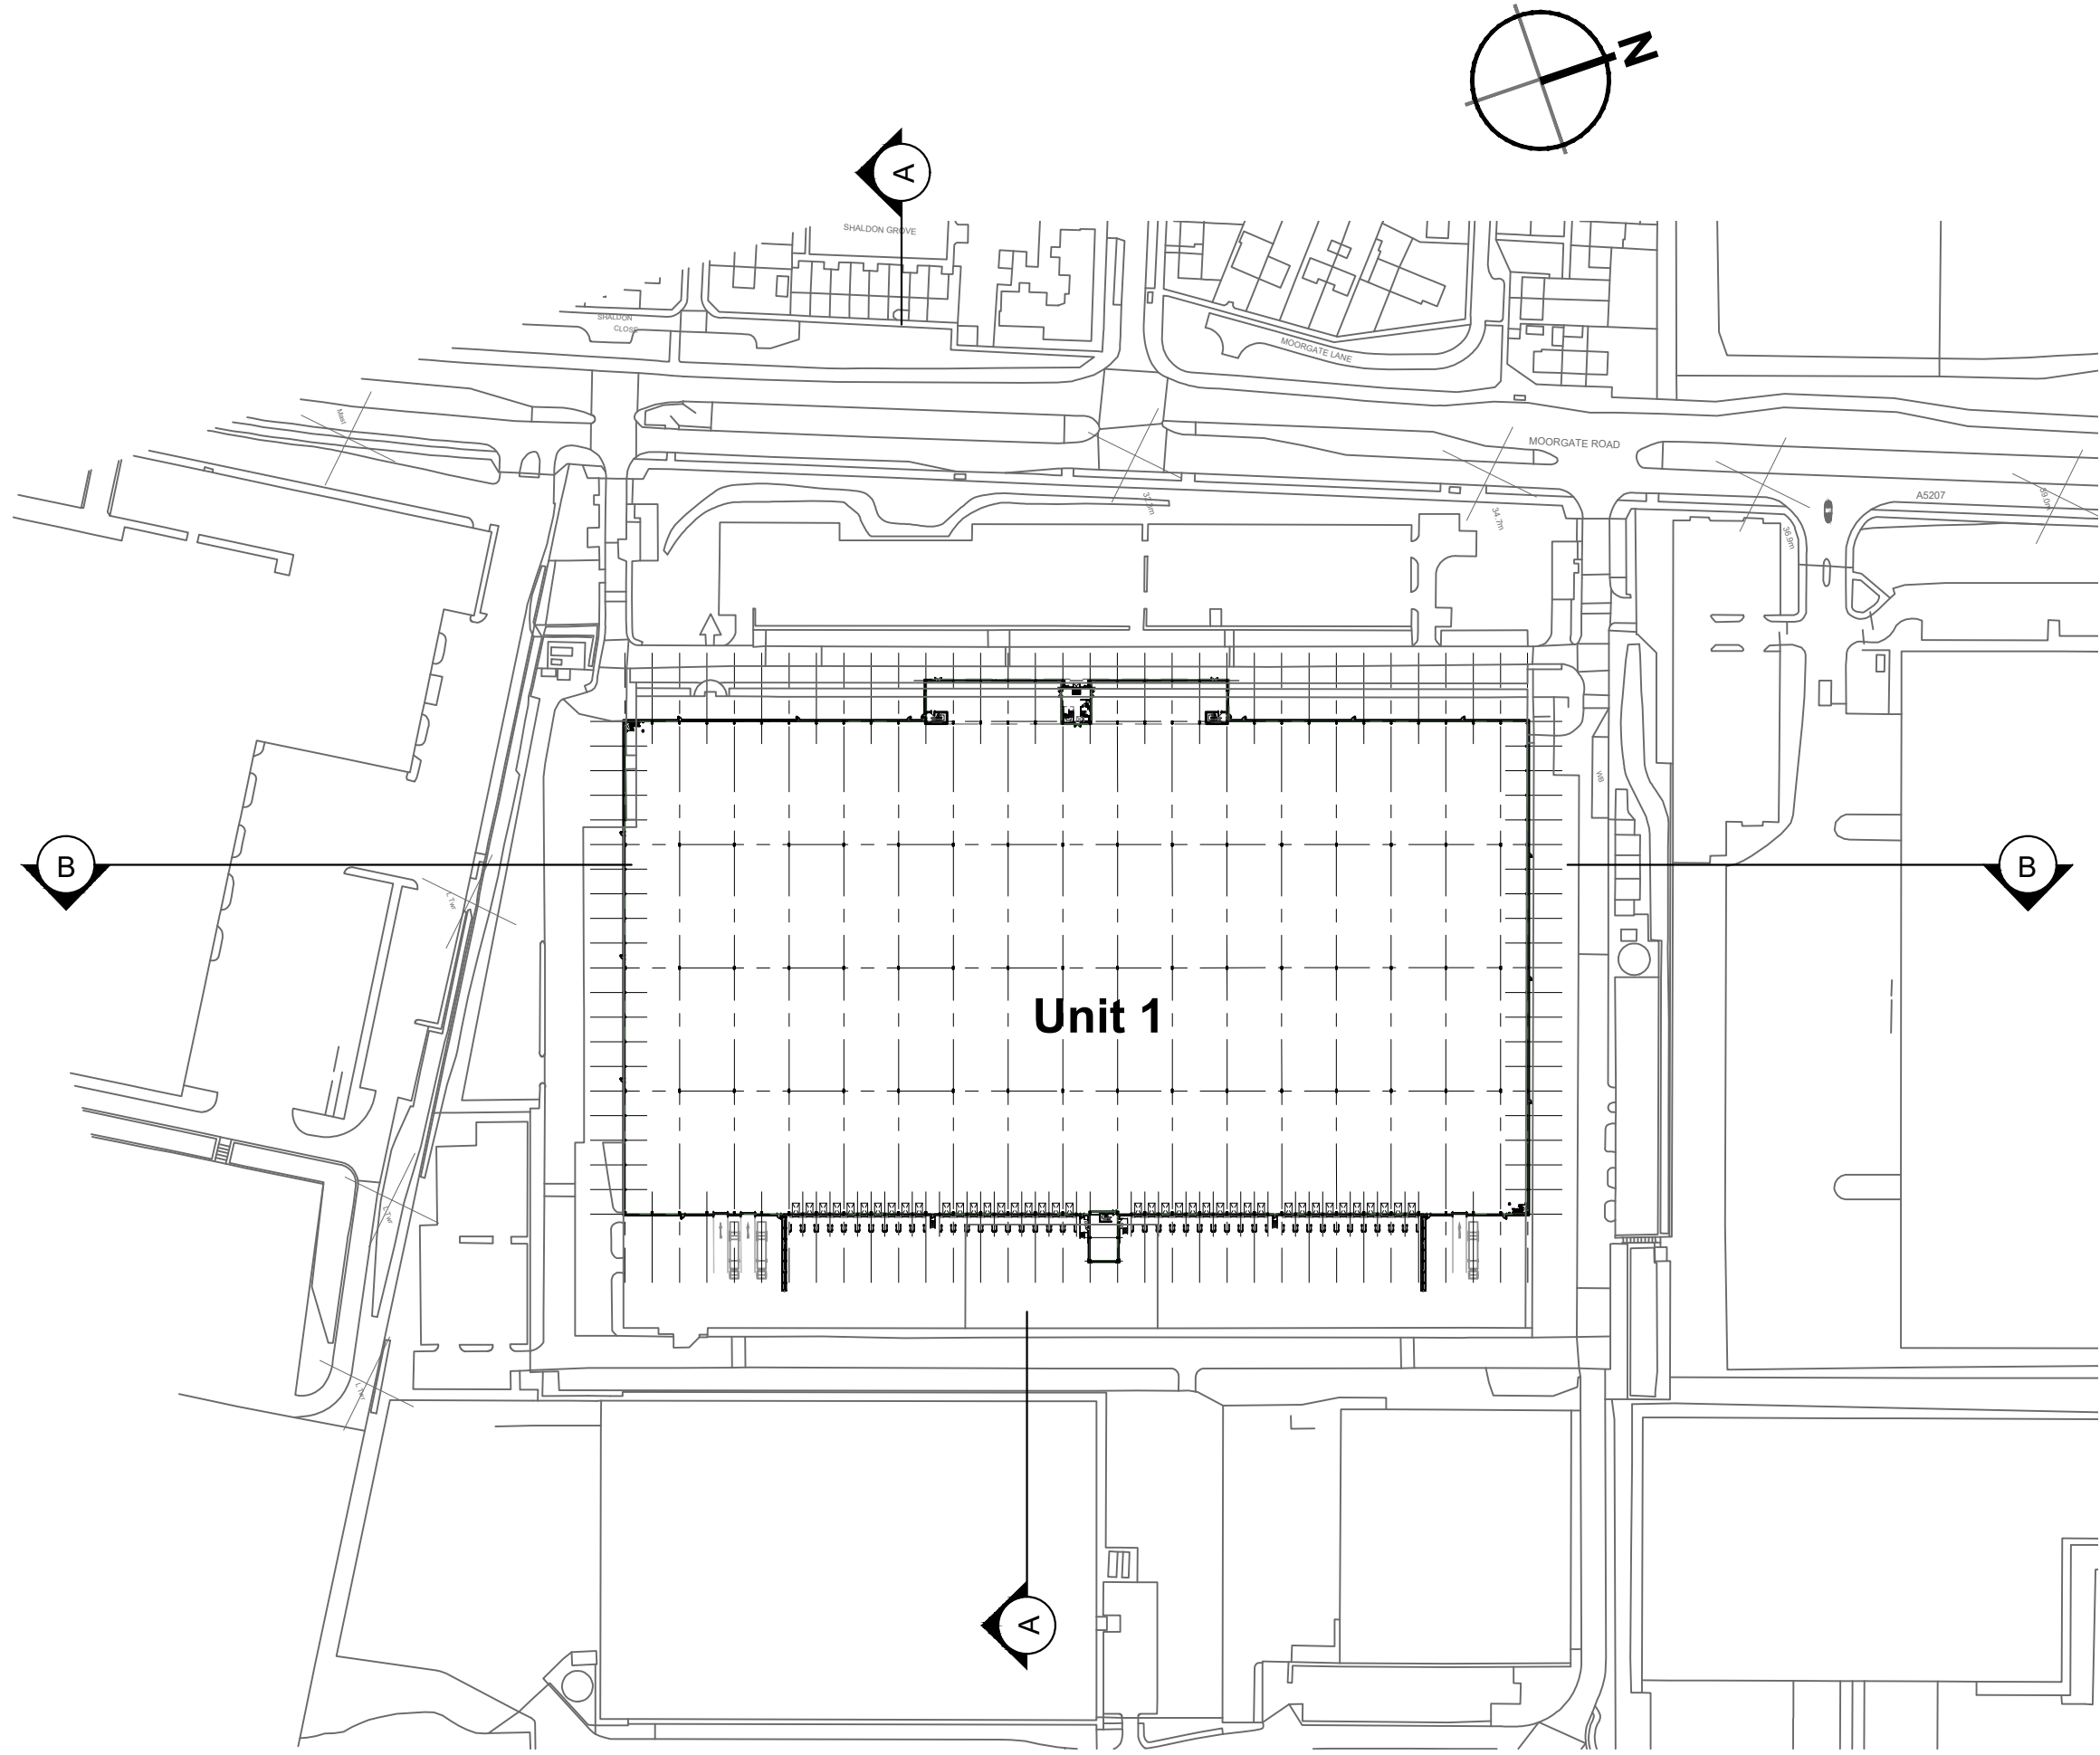


Key Plan
Scale: 1:2000

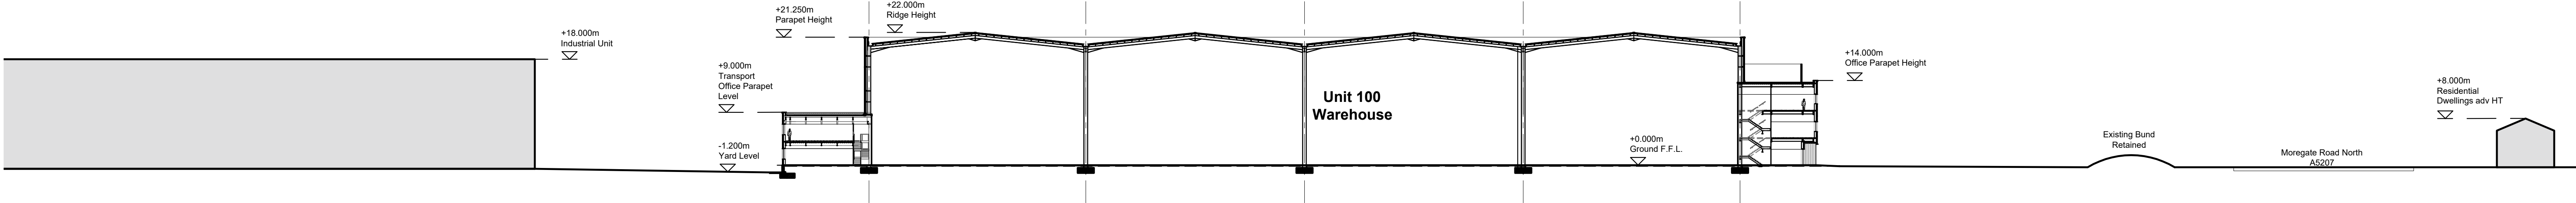

Indicative Site Section A-A
Scale 1:500

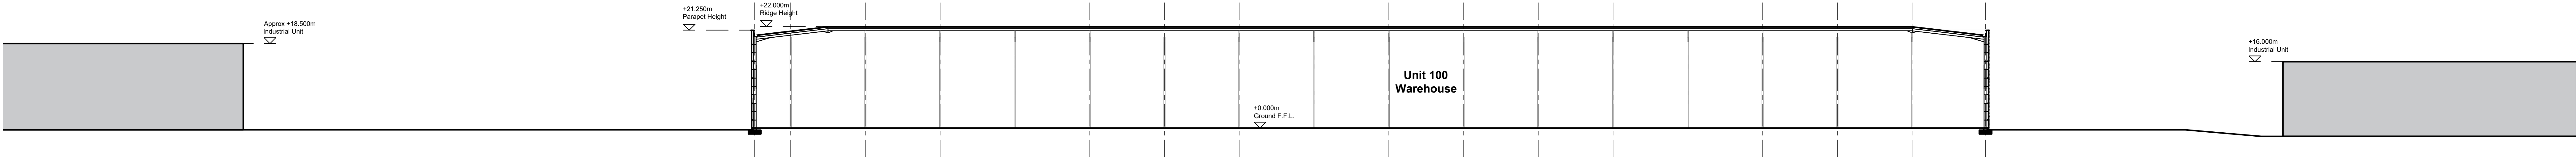

Indicative Site Section B-B
Scale 1:500

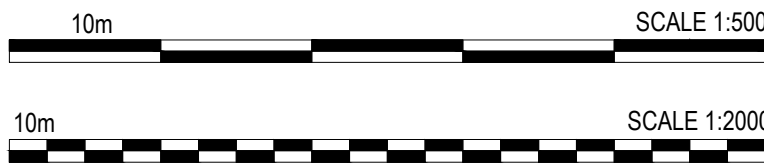

PLANNING
THIS DRAWING IS TO BE USED FOR THE EXETER APPROSE
ONLY AND SHOULD NOT BE USED FOR ANY OTHER

P1	Issued For Planning	MS	AD	31.01.23
rev	amendments	by	skd	date
Deacon Business Park, Knowsley				
Indicative Proposed Site Sections				
Information Container LOD:		LOD 200		
 EQT EXETER				
 umc architects				
Network Deacon, Cofferdale Way, Newark, Nottinghamshire NG24 2TN +44 (0)1530 653027 info@umcarchitects.com				
RIBA Plan of Work Stage:		3 - Spatial Coordination		
Document Suitability:		MS / AD		
Drawn / Checked:		28/01/2023		
Date:		As Drawn@ AD		
Scale:		21631		
UMC Project Number:		1101		
Document Reference:		Drawing:		Revision:
21631 - UMC - 0001 - ZZ - DR - A		1101		P1