



Fencing Legend


- 2.4m high polyester powder coated paladin fence with swing gates.
Colour: Powdercoat painted Black (RAL 7005)
All paladin or similar fence components to be designed in accordance with BS 1722-14
- 0.45m Timber knee-high post and rail fence
- Fencing as per existing boundary treatment (Make good where/if necessary)

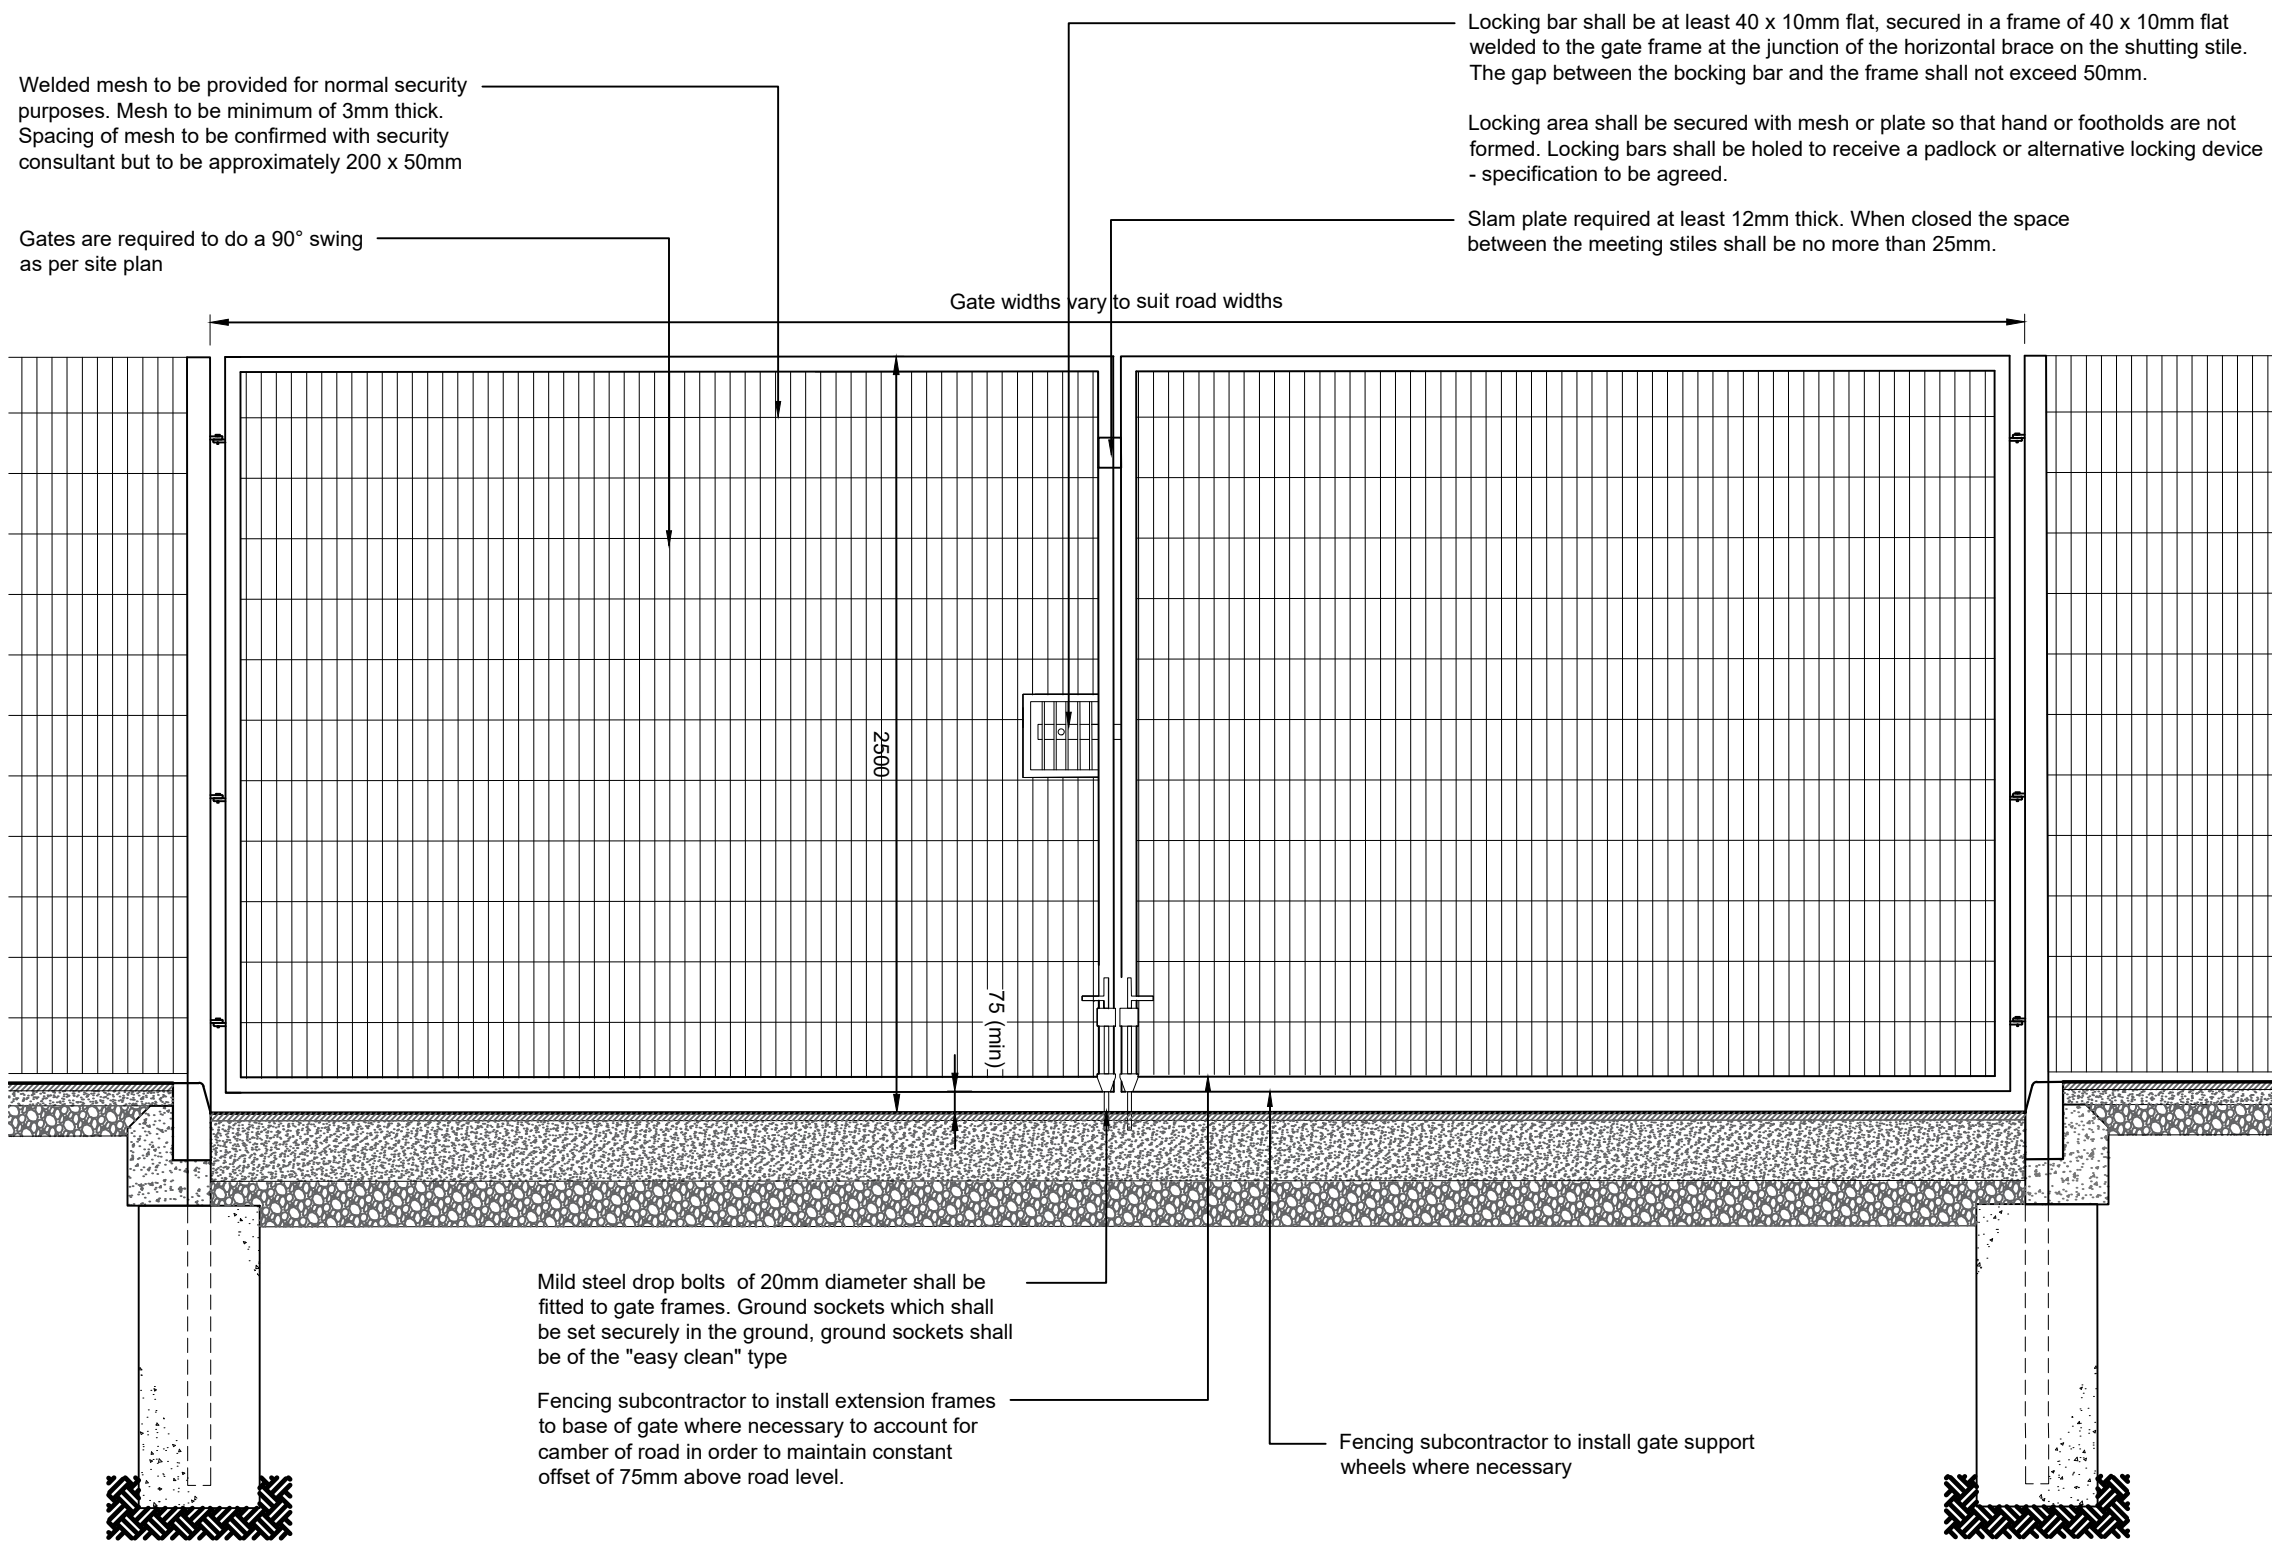


Typical Paladin Vehicular Gate Details
Scale 1:25

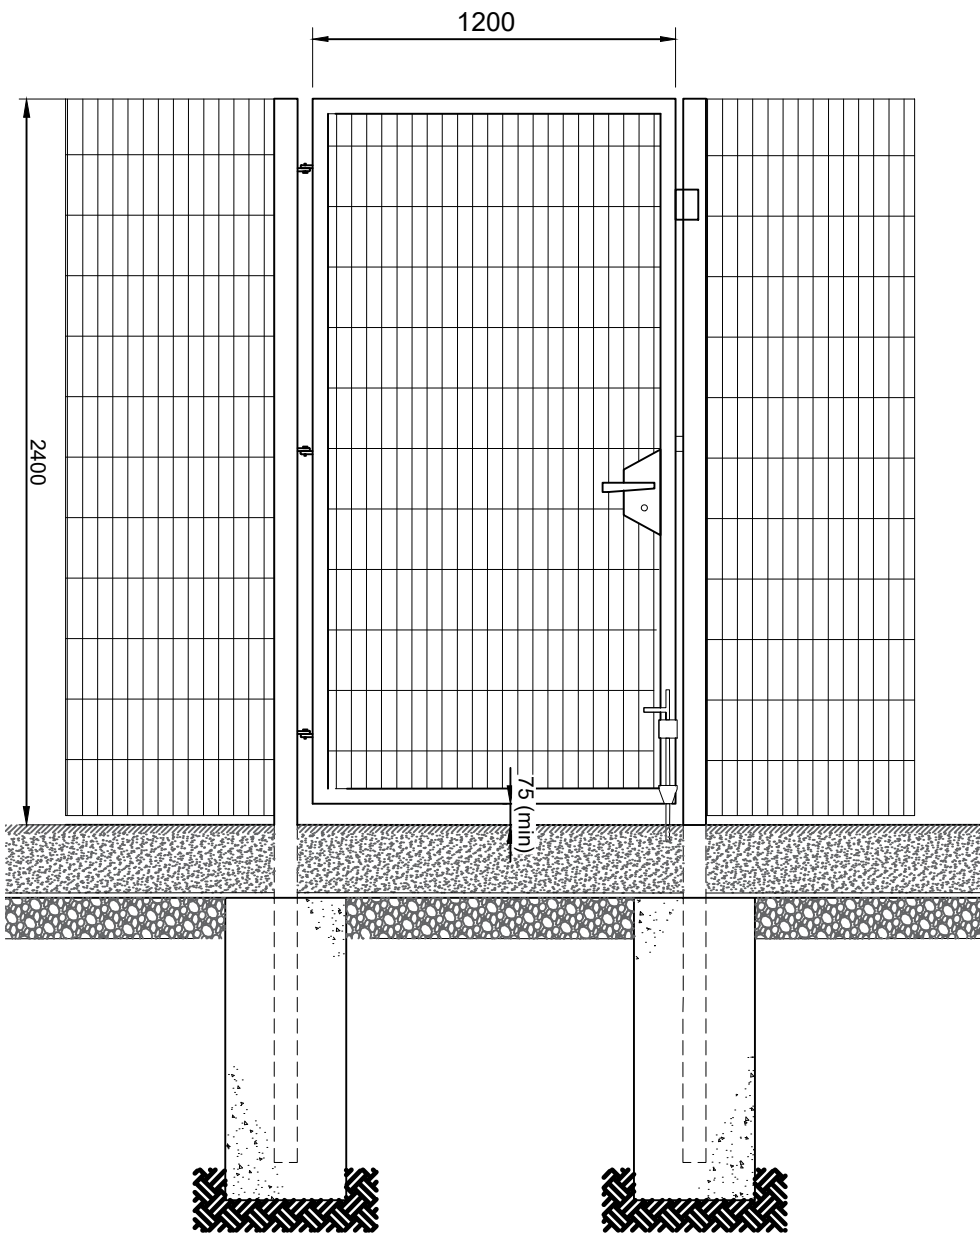

Typical Paladin Pedestrian Gate Details
Scale 1:25

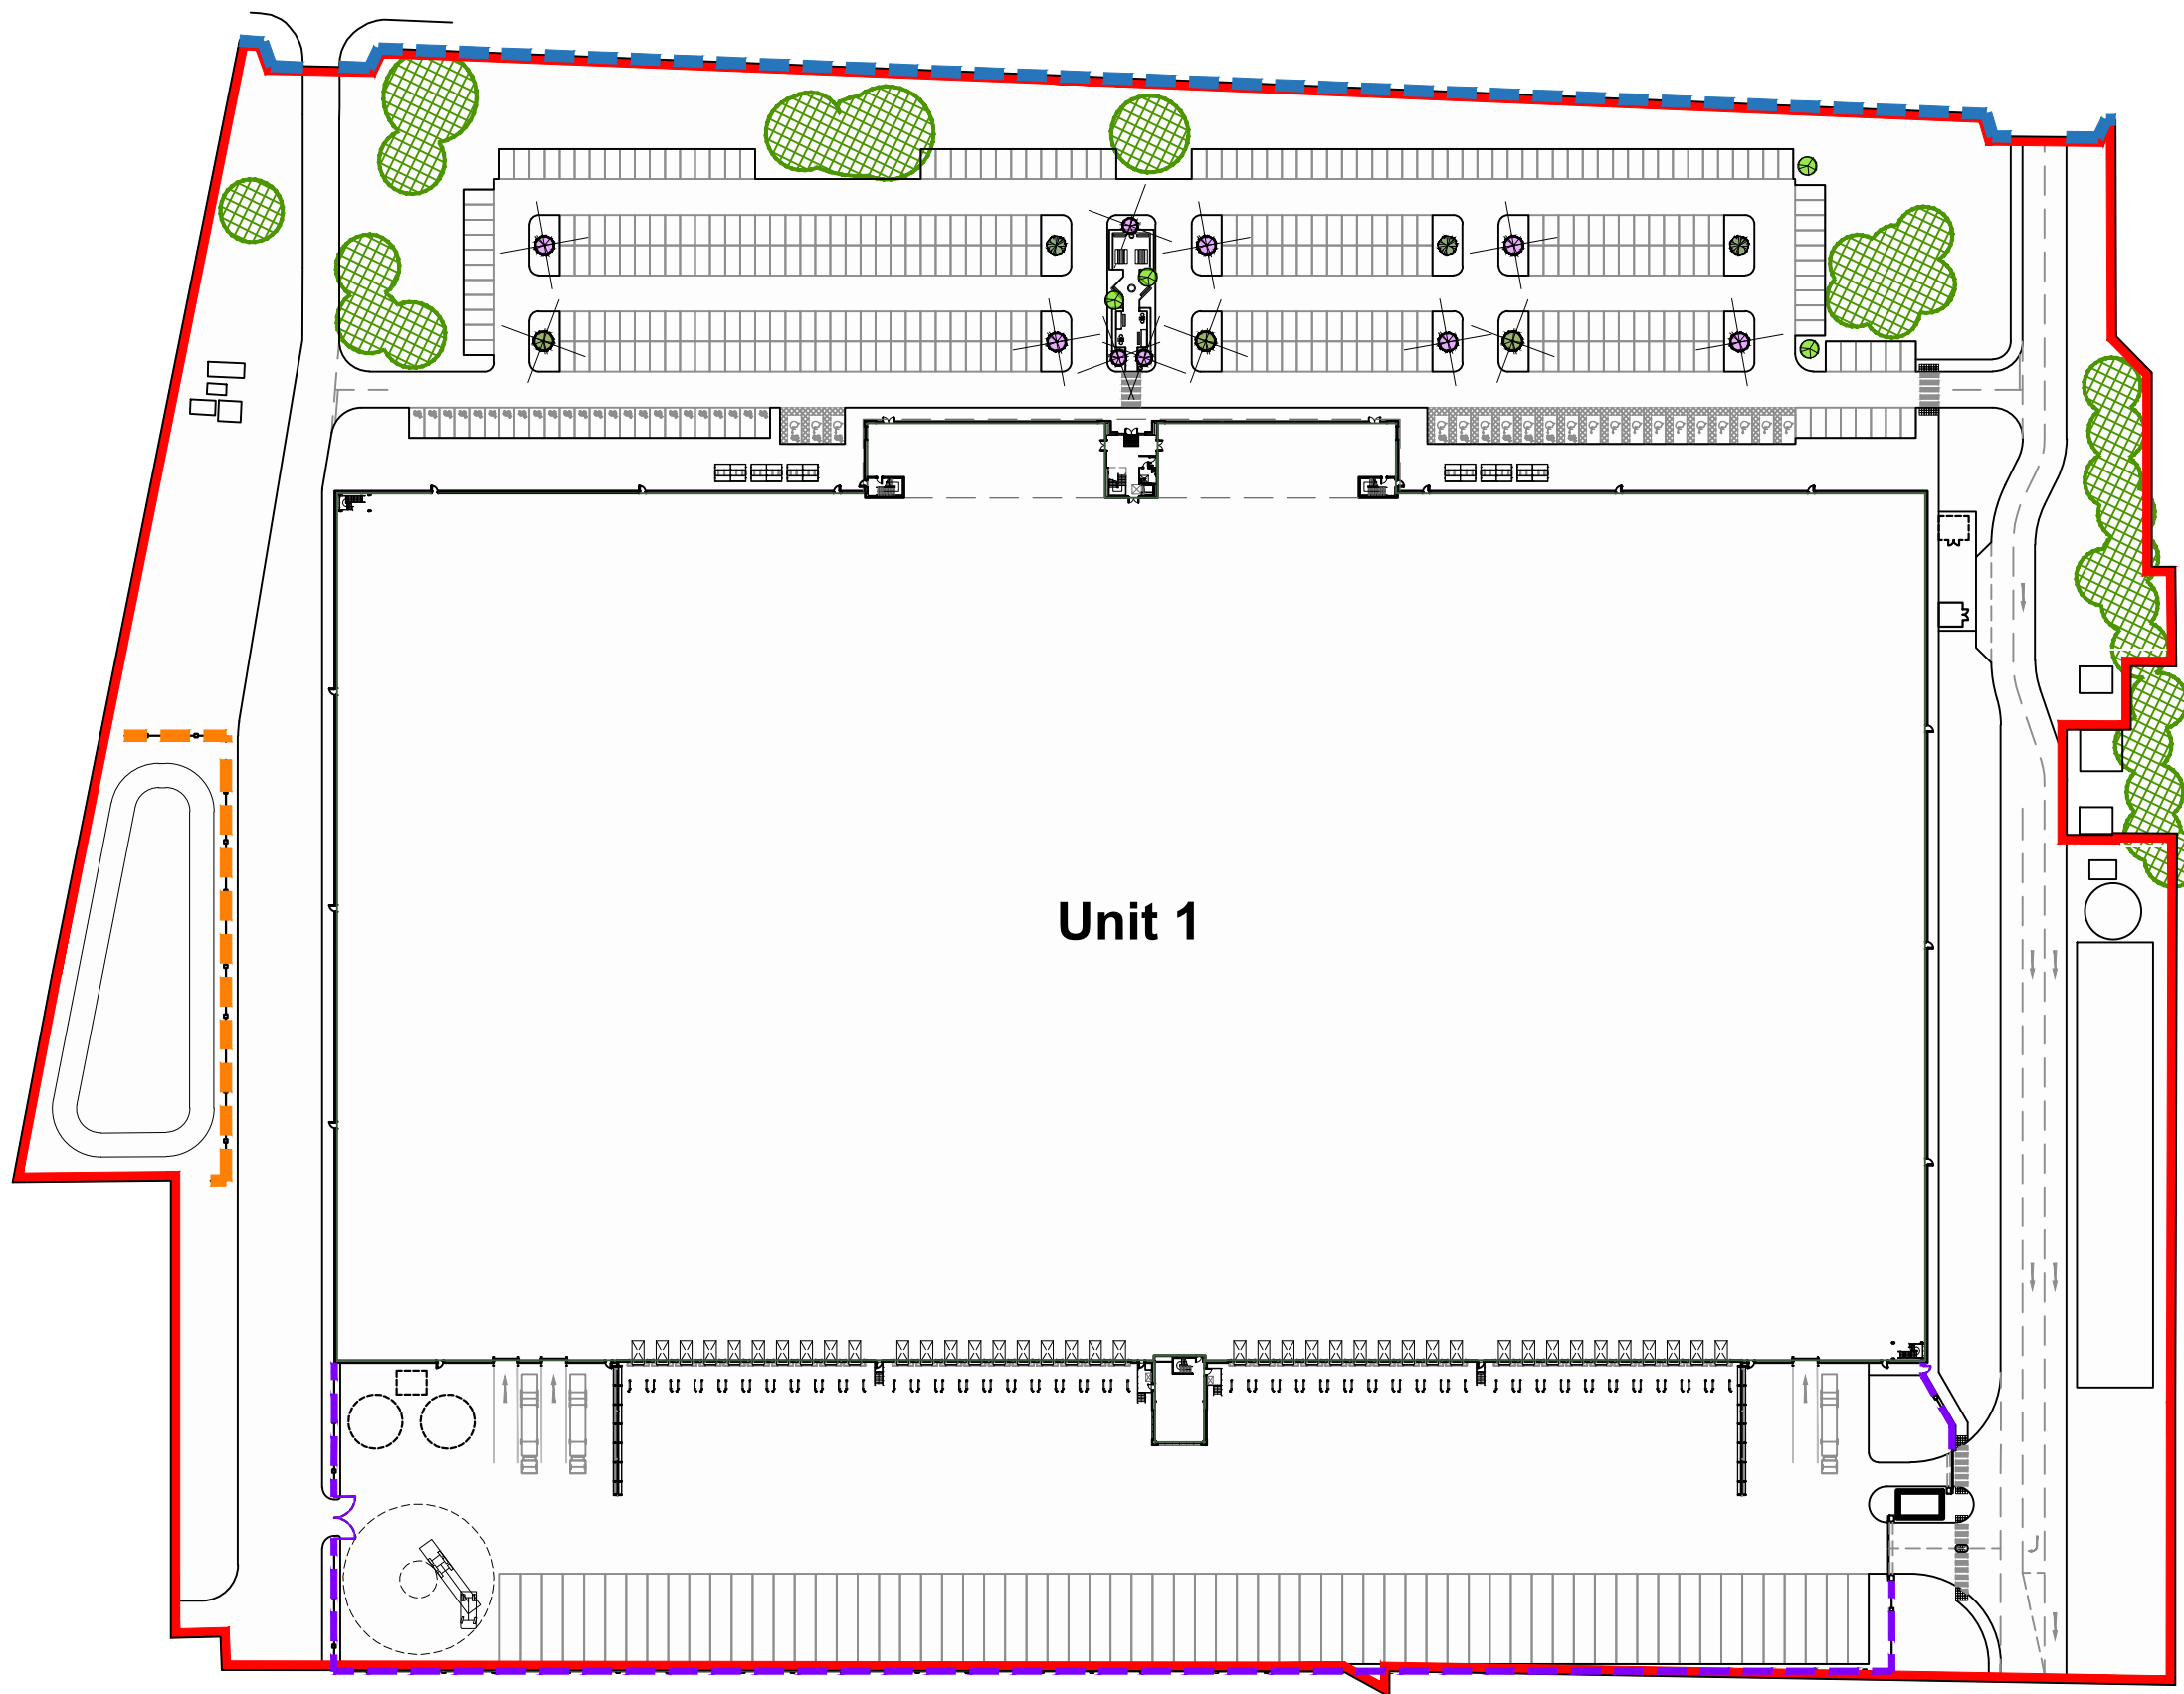

Site Layout
Scale: 1:1250

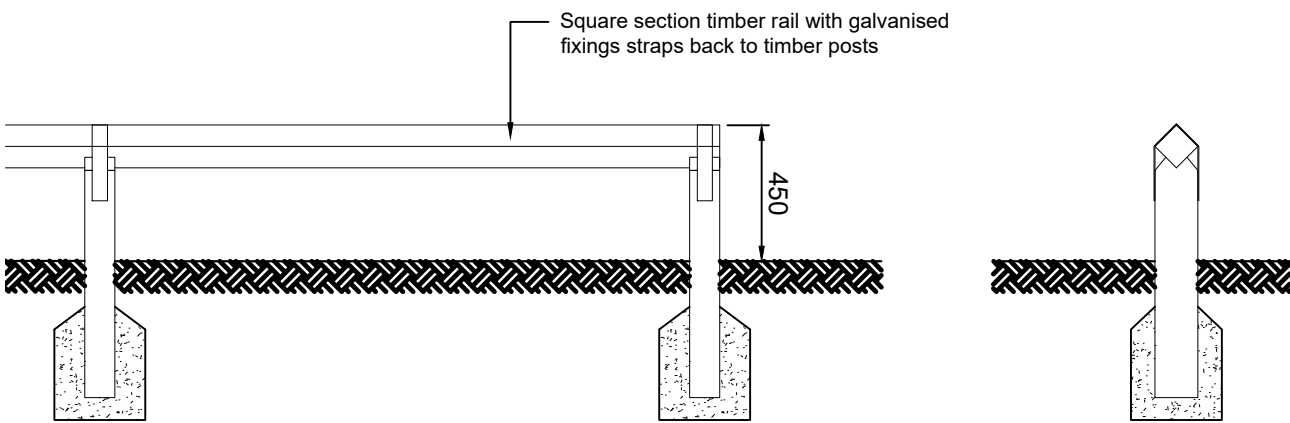

Typical Knee-high Timber Post and Rail Details
Scale 1:25



P1	Issued For Planning	MS	AD	15.12.22
rev	amendments	by	ckd	date

Deacon Business Park, Knowsley

Site - Proposed Fencing Details

Information Container LOD:	LOD 200
----------------------------	---------



RIBA PoW Stage:	3 - Spatial Coordination
Document Suitability:	S3
Drawn / Checked:	MS / AD
Date:	01/12/2022
Scale:	1:25 @ A1
UMC Project Number:	21631
Document Reference:	Drawing no: Revision:
21241 - UMC - 0002 - SI - DR - A	0702 P1

PLANNING
THIS DRAWING IS TO BE USED FOR THE STATED PURPOSE ONLY AND SHOULD NOT BE USED FOR ANY OTHER