



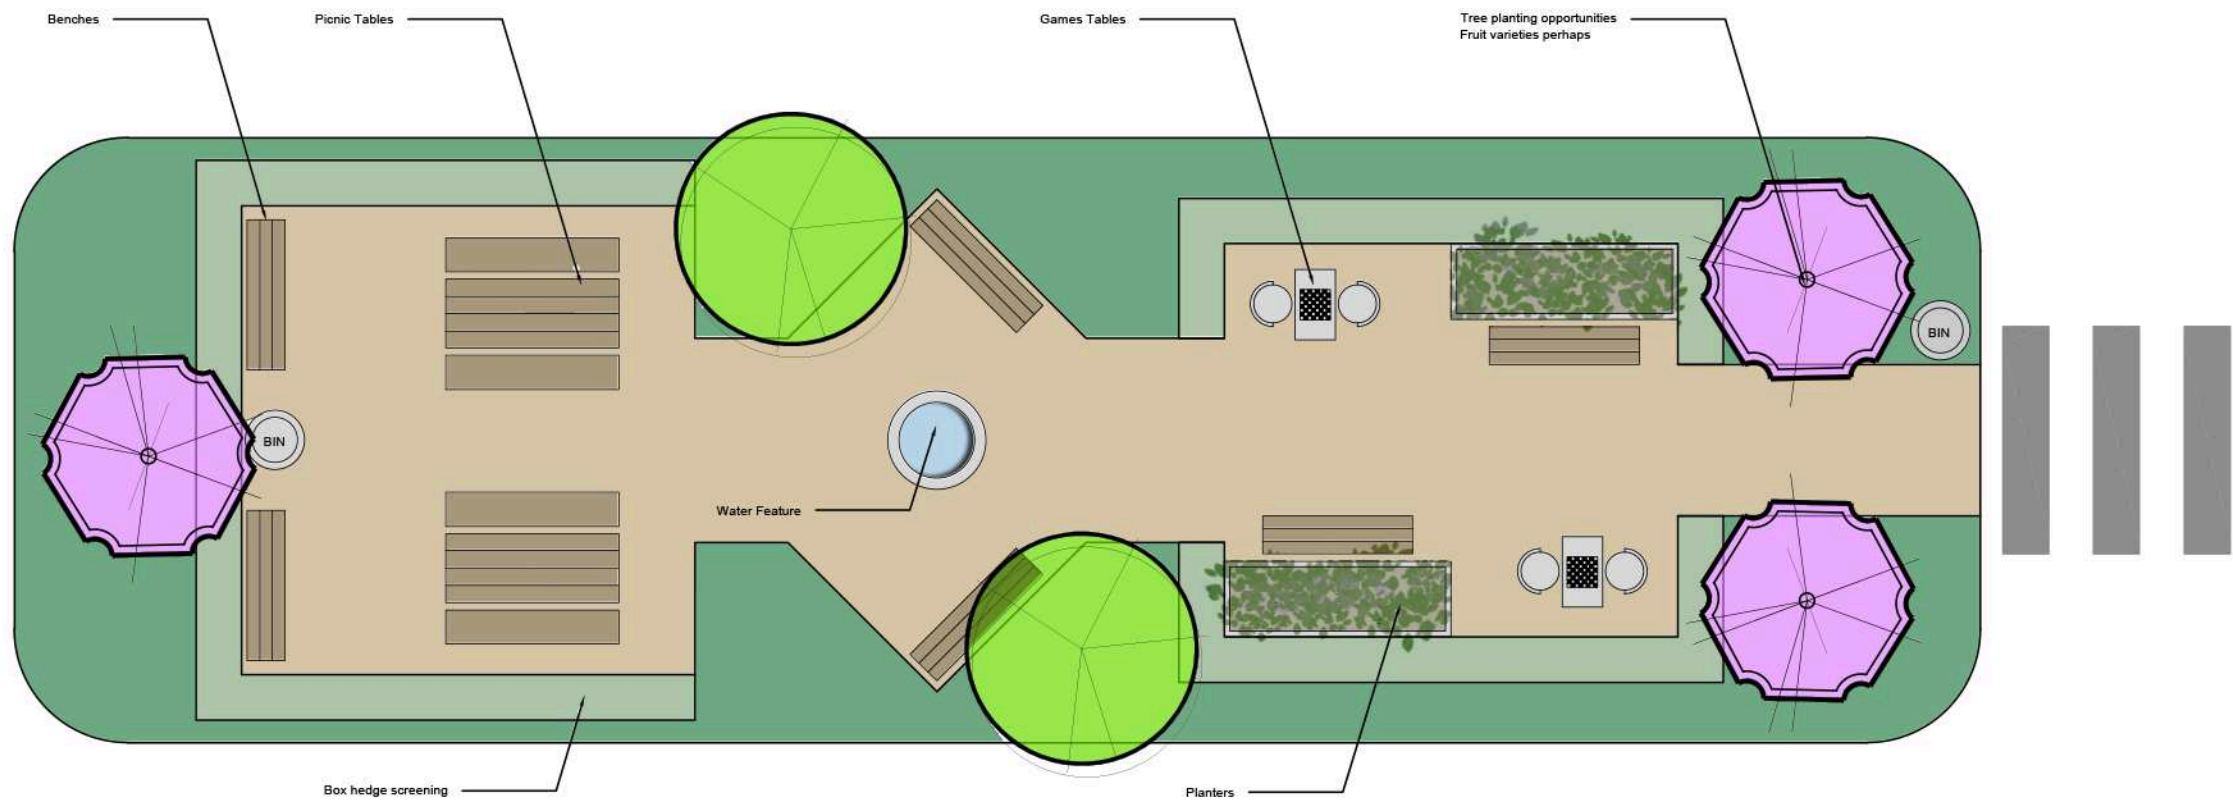

Proposed Garden Breakout Space - Extract A
Scale: 1:100



- Dimensions are in millimeters, unless stated otherwise.
- It is the recipients responsibility to print this document to the correct scale.
- All relevant drawings and specifications should be read in conjunction with this drawing.

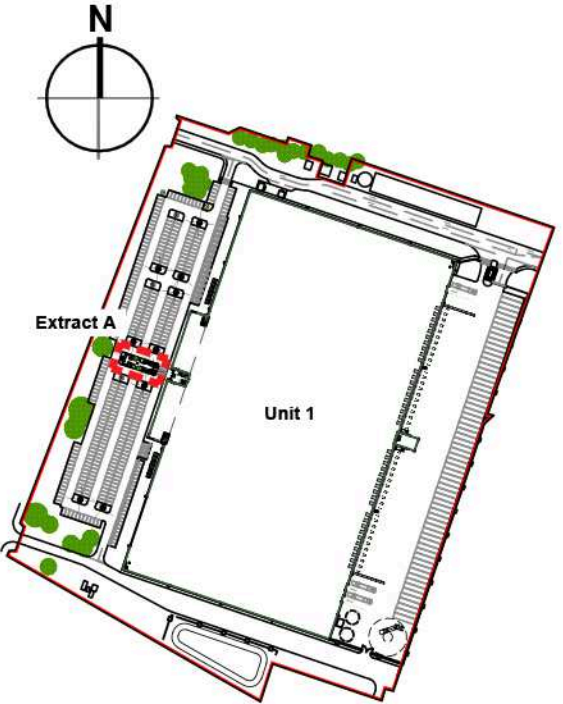

Site Layout
Scale: 1:5000

P1 Issued For Planning MS AD 15.12.22

rev amendments by ckd date

Deacon Business Park, Knowsley

Proposed Outdoor Amenities

Information Container LOD:	LOD 200
----------------------------	---------



RIBA PoW Stage:	3 - Spatial Coordination
Document Suitability:	S3
Drawn / Checked:	MS / AD
Date:	17/10/2022
Scale:	1:100 @ A3
UMC Project Number:	21631
Document Reference:	Drawing no: Revision:
21631 - UMC - 0002 - SI - DR - A	0602 P1

PLANNING
THIS DRAWING IS TO BE USED FOR THE STATED PURPOSE ONLY AND SHOULD NOT BE USED FOR ANY OTHER