



Stanfords Planning Map Data

Production Date: 05 February 2026
Top Left: 343750 392968 Bottom Right: 344215 392715
© Crown copyright and database rights 2026 Ordnance Survey AC0000824000.
Reproduction in whole or in part is prohibited without the permission of Ordnance Survey

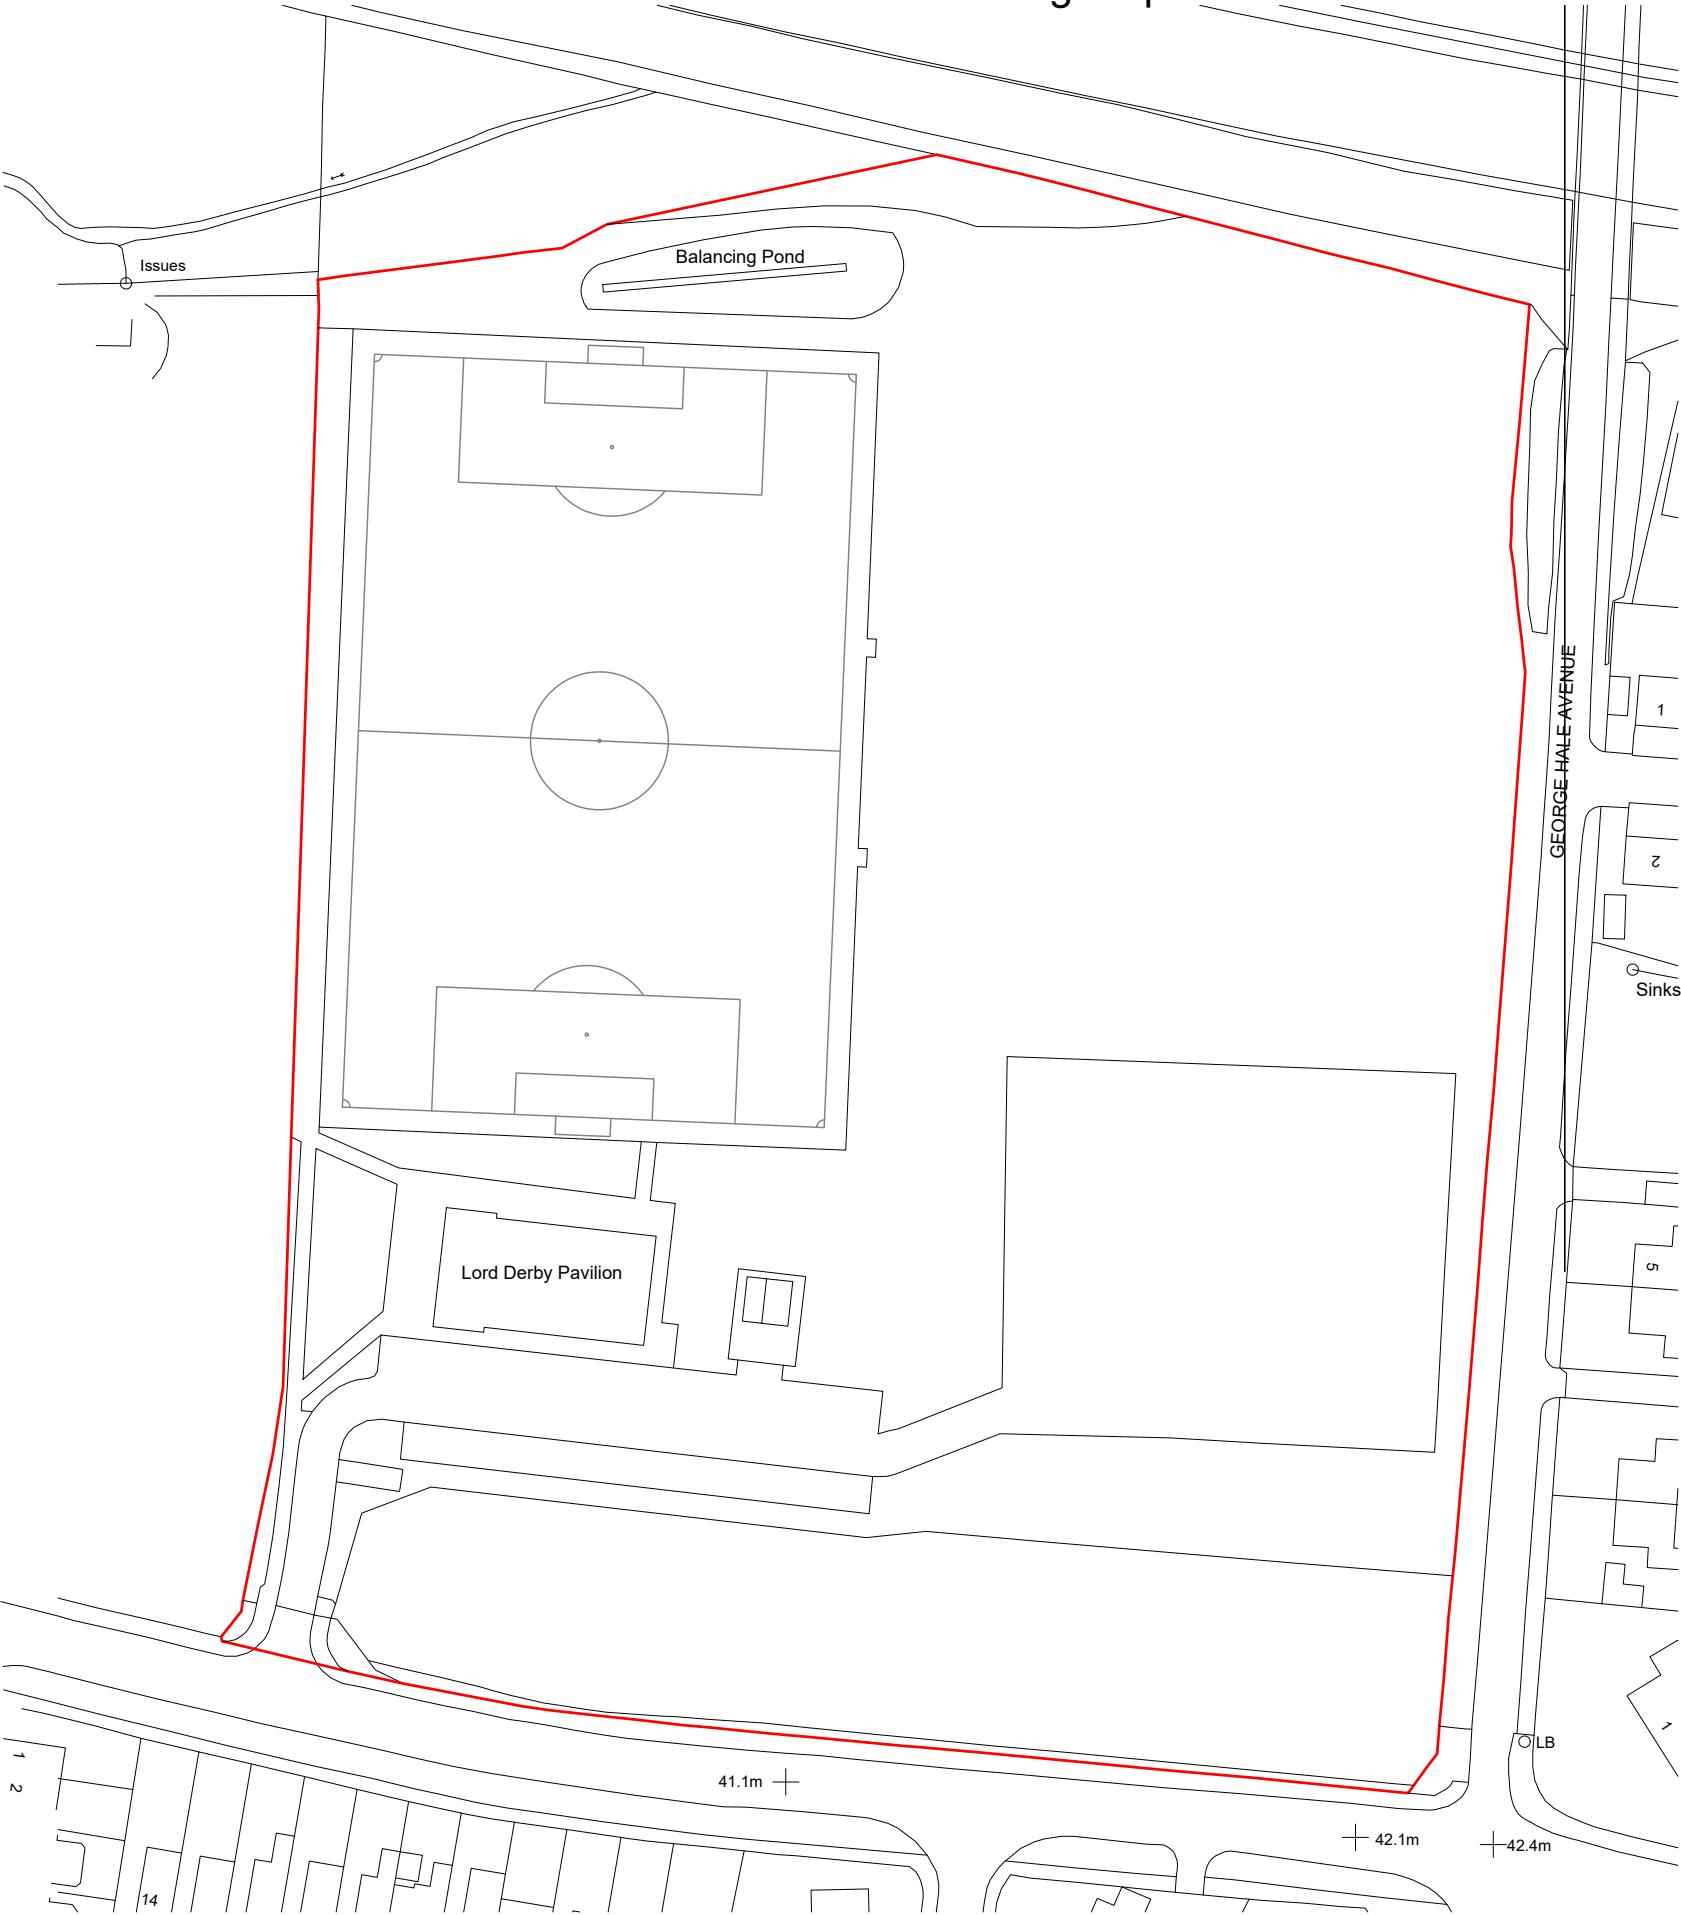

EXISTING BLOCK PLAN

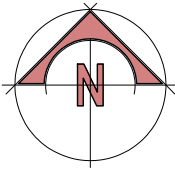

01	20.05.26	Red line boundary amended	Ref
Rev	Date	Details	
PROJECT:			
Proposed LED floodlight and column installation at AFC Knowsley Lord Derby Pavillion Liverpool L34 7HD			
EXISTING BLOCK PLAN			
CLIENT: AFC Knowsley			
SCALE: 1:500 @ A1		DRAWING NO:	
DATE: FEB 2026	DRAWN: m. bissex	2026/AFCK/02	
GrassRoots Power Community Interest Company			
Rumwell Hall Rumwell Taunton TA4 1EL planning@grassrootspower.org.uk			