



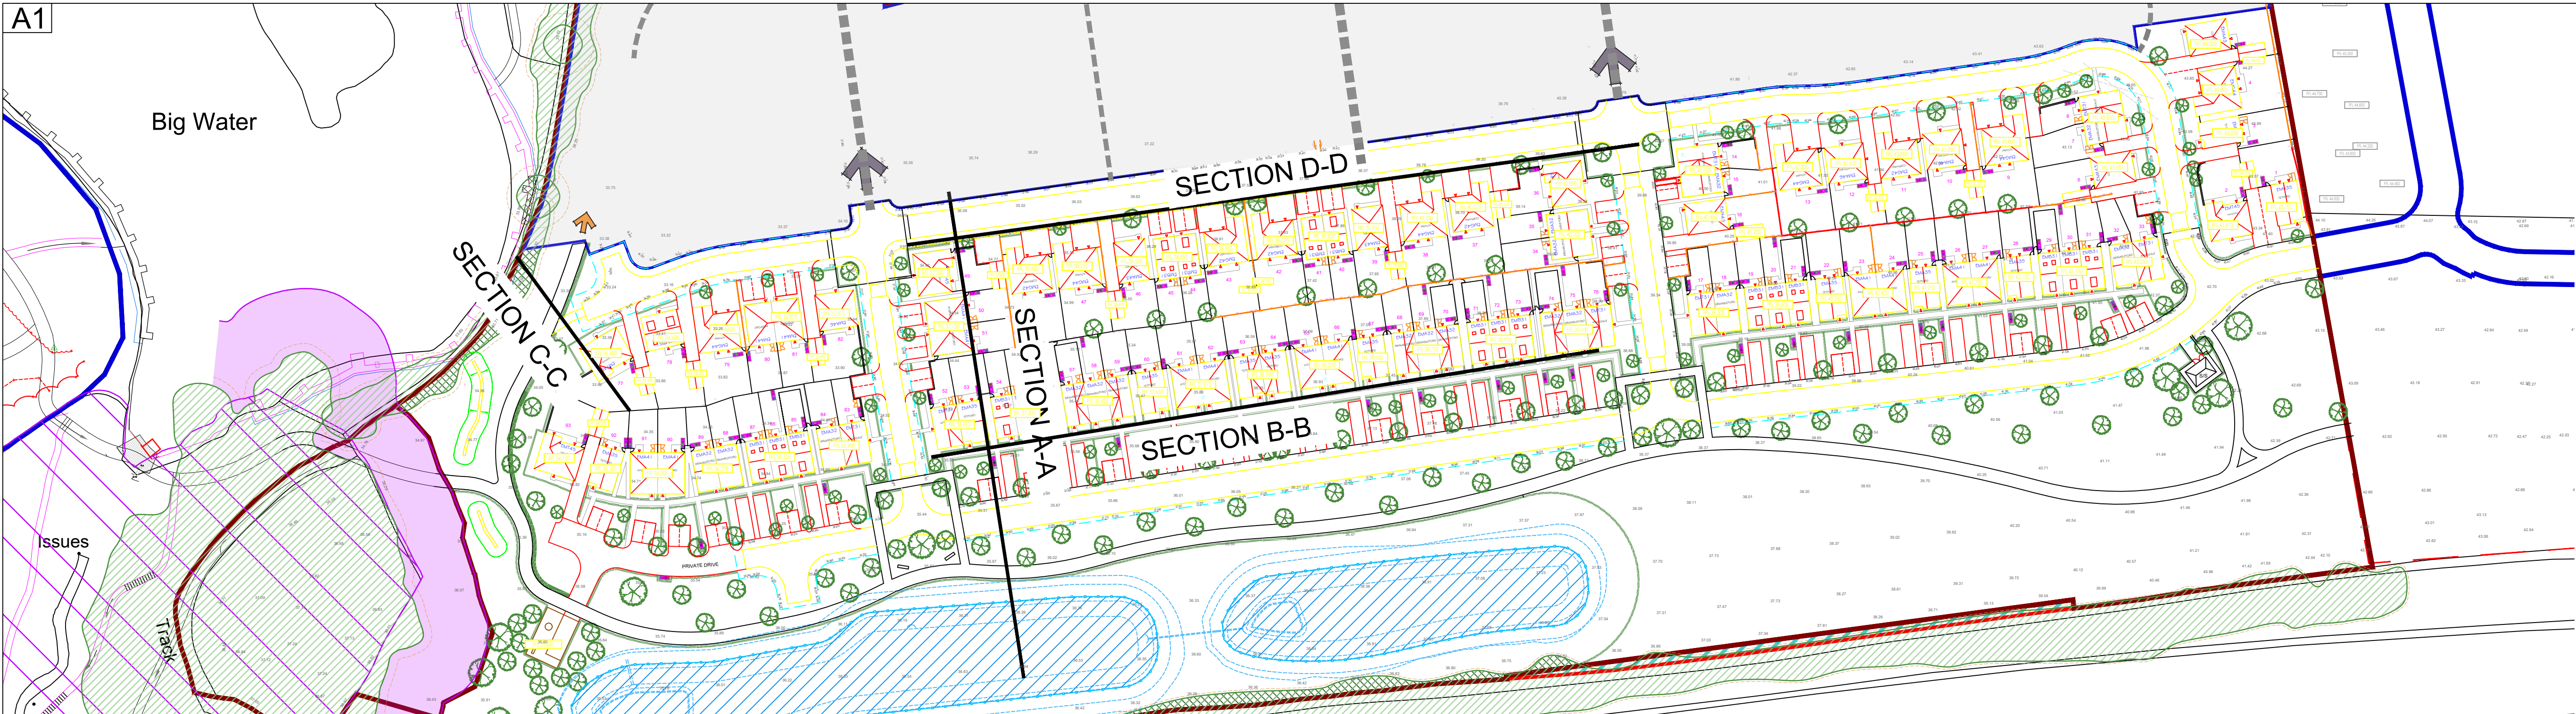


SECTION A-A

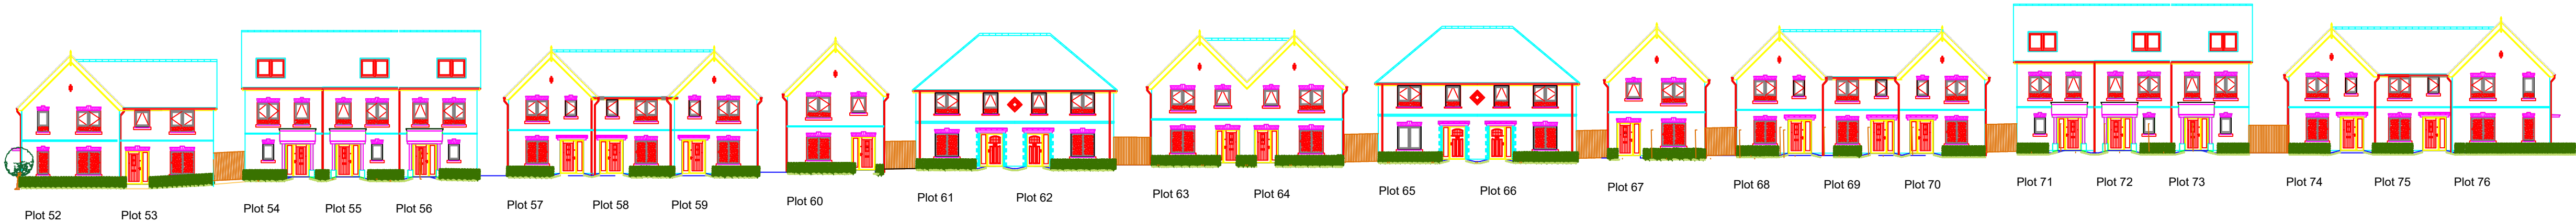

SECTION B-B



SECTION C-C

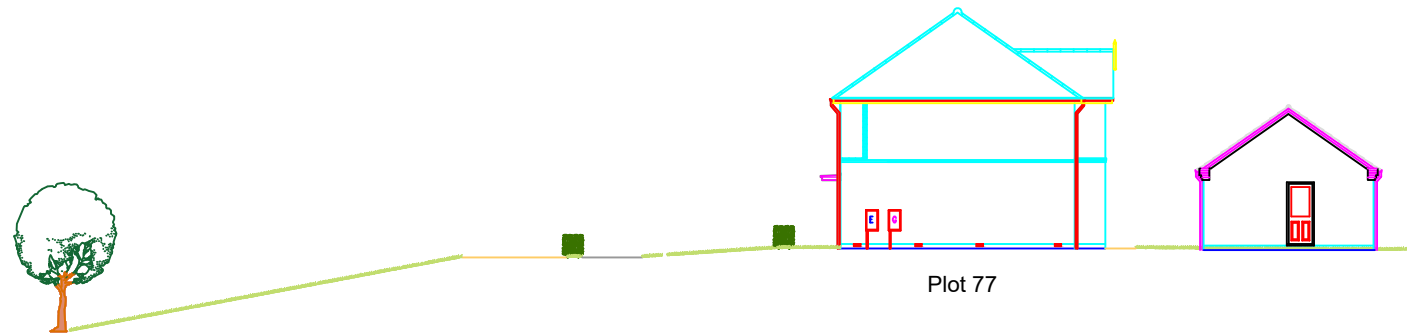

SECTION D-D



Rev	Description	Date	Initial
Revisions			



Taylor Wimpey North West
Washington House, Birchwood Park,
Warrington, Cheshire WA3 6GR
Tel 01925 849 500 Fax 01925 849 501
www.taylorwimpey.com

DRAWING TITLE:
FWGV PH3B
PROPOSED EXTERNAL
WORKS SECTIONS
KNOWSLEY COUNCIL

DRAWING STATUS			
DRAWING NUMBER		DRAWING NO	
Y16	100	01	-

DWG SCALE
1:200 @ A1

DATE
26.02.26

DRAWN
AH

CHECKED BY