


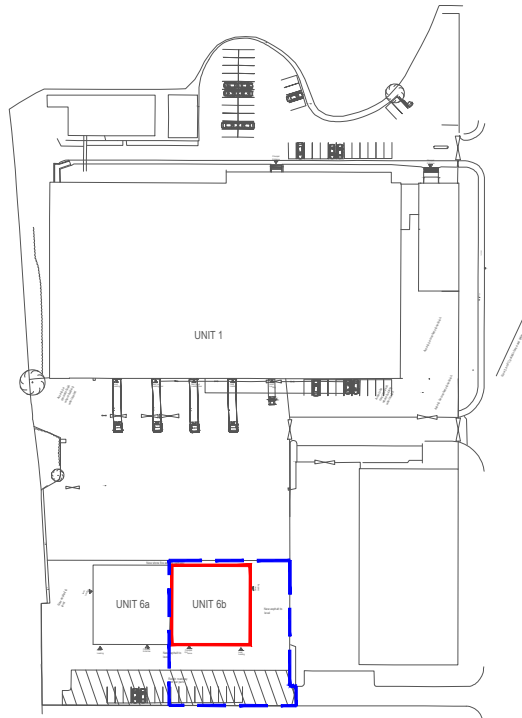

NOTES:
1.

James Sifton (TP Group Head Of Format)
t: 07592 106200
e: James.sifton@travisperkins.co.uk

This drawing should not be copied in full or in part without prior permission from City Plumbing Supplies Ltd. Details within the drawing remain copyright of City Plumbing Supplies Ltd.

Rev: Date: Description: By:

lee dixon
interior design

152 Newthames road, Horsforth, Leeds, LS18 4SY
07834078970 leedixon@id-interiors.com

CITY PLUMBING SUPPLIES

City Plumbing Supplies Limited, Head Office, Eldon Way,
Crick Industrial Estate, Crick, Northampton, NN6 7SL

CLIENT:
CITY PLUMBING SUPPLIES

PROJECT:
NEW PROJECT 2022

PROJECT LOCATION:
CPS LIVERPOOL HUYTON Unit 6B

TITLE:
OS Site Map
Existing Drawing
STAGE 3

DATE: January 2022	DRAWN: L.D	APPROVED: J.M
SCALE: 1:1250 @ A1	PAPER SIZE: A1	SHEET: 3
PROJECT No: LIVERPOOL HUYTON - 01	DRAWING NO. 01	REV: /

Site Address

CITY PLUMBING SUPPLIES LTD
Unit 6b
Interchange Trade Counter,
Huyton Business Park,
L36 6JS

