


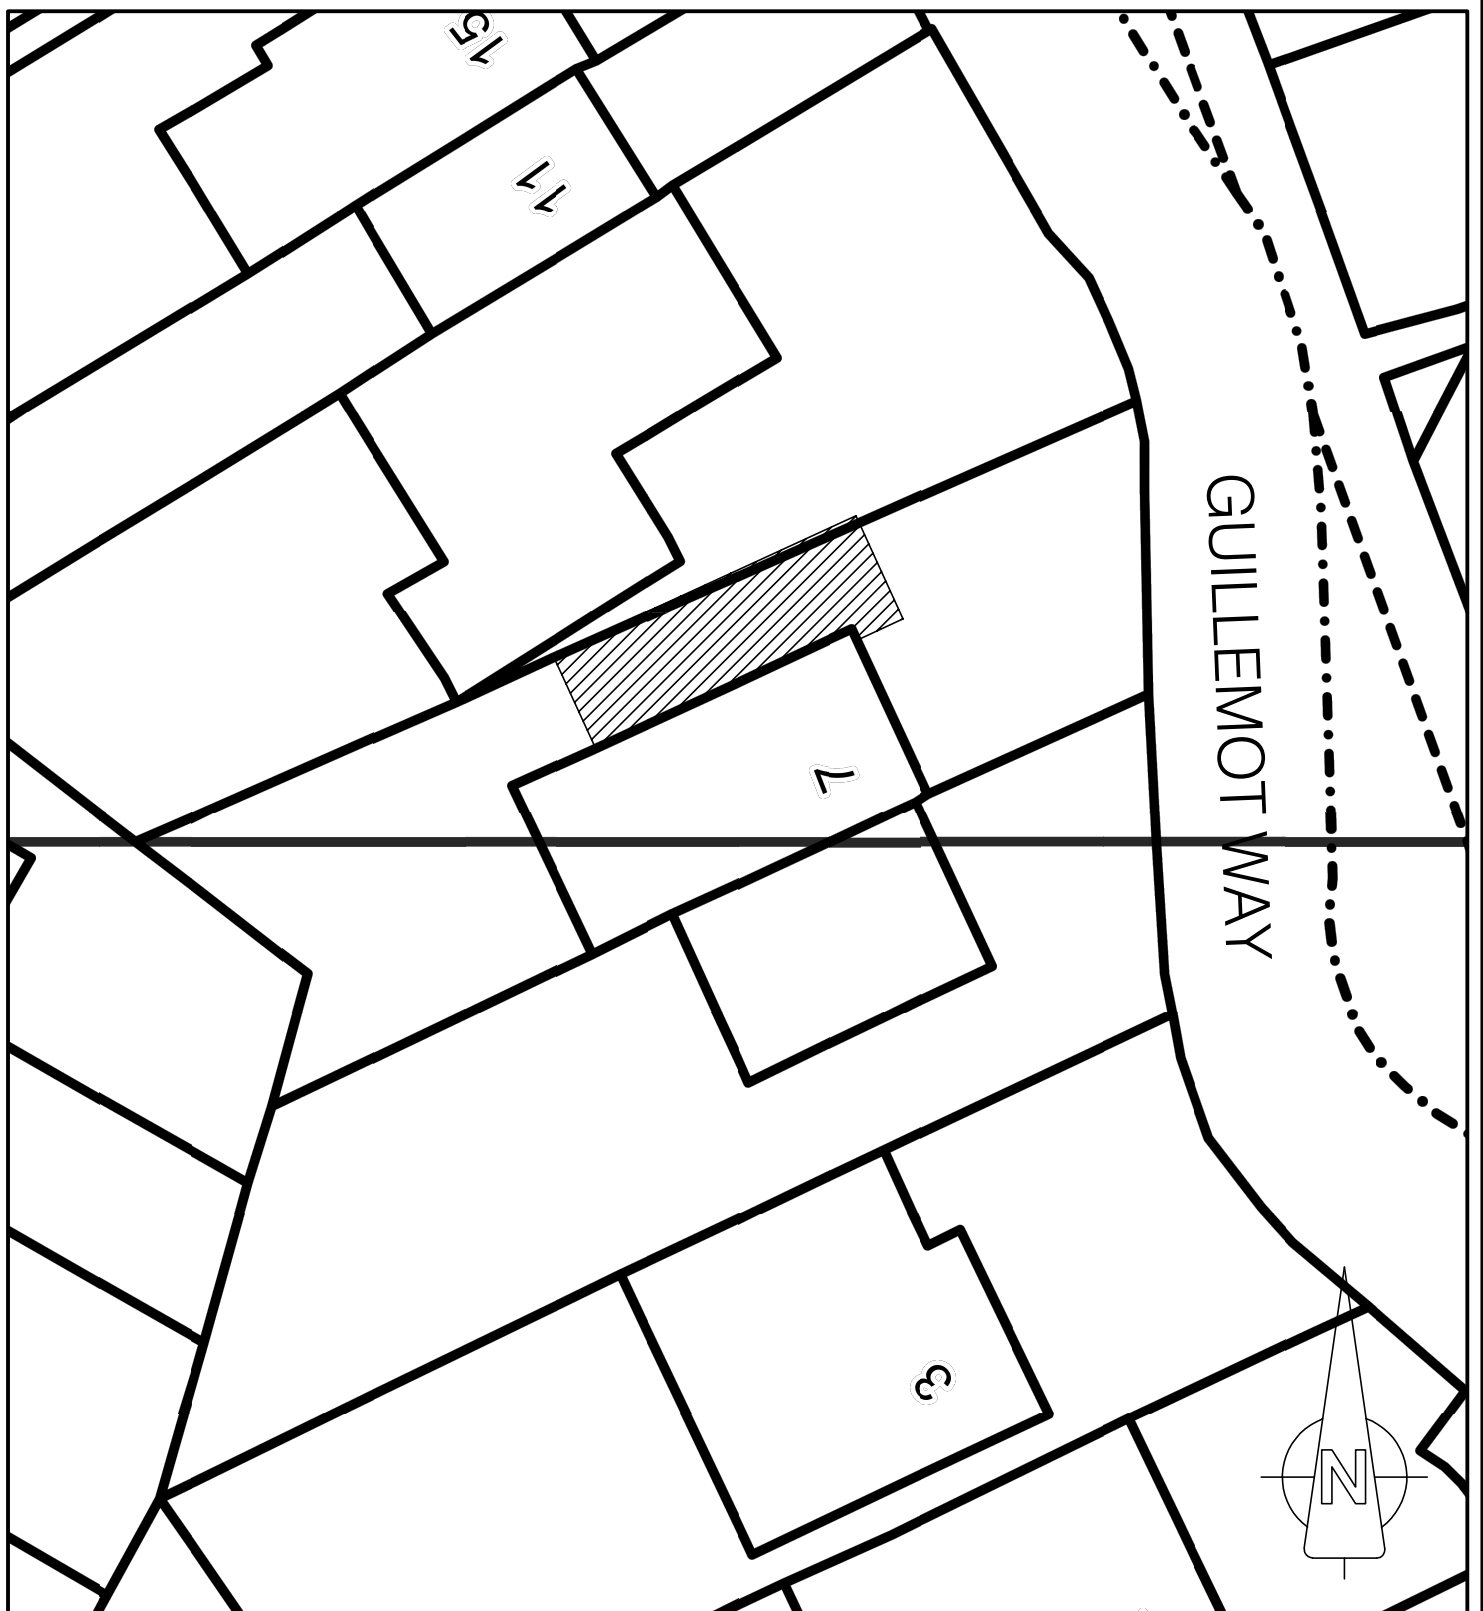

Address:

7 Guillemot Way, Halewood, Liverpool, L26 7WG.

JM Building Design and Planning

John McGee (MCIOB). Building Surveyor
 Mobile: 07905 749941. Tele: 0151 525 1242.
 Email: johnmcgee3@outlook.com

Drawing Title:

PLAN SHOWING SITE OF APPLICATION FOR
 PLANNING PERMISSION

Dwg No: 03

Revision:

Scales: 1:200 @ A4

Date: 20/05/2021