



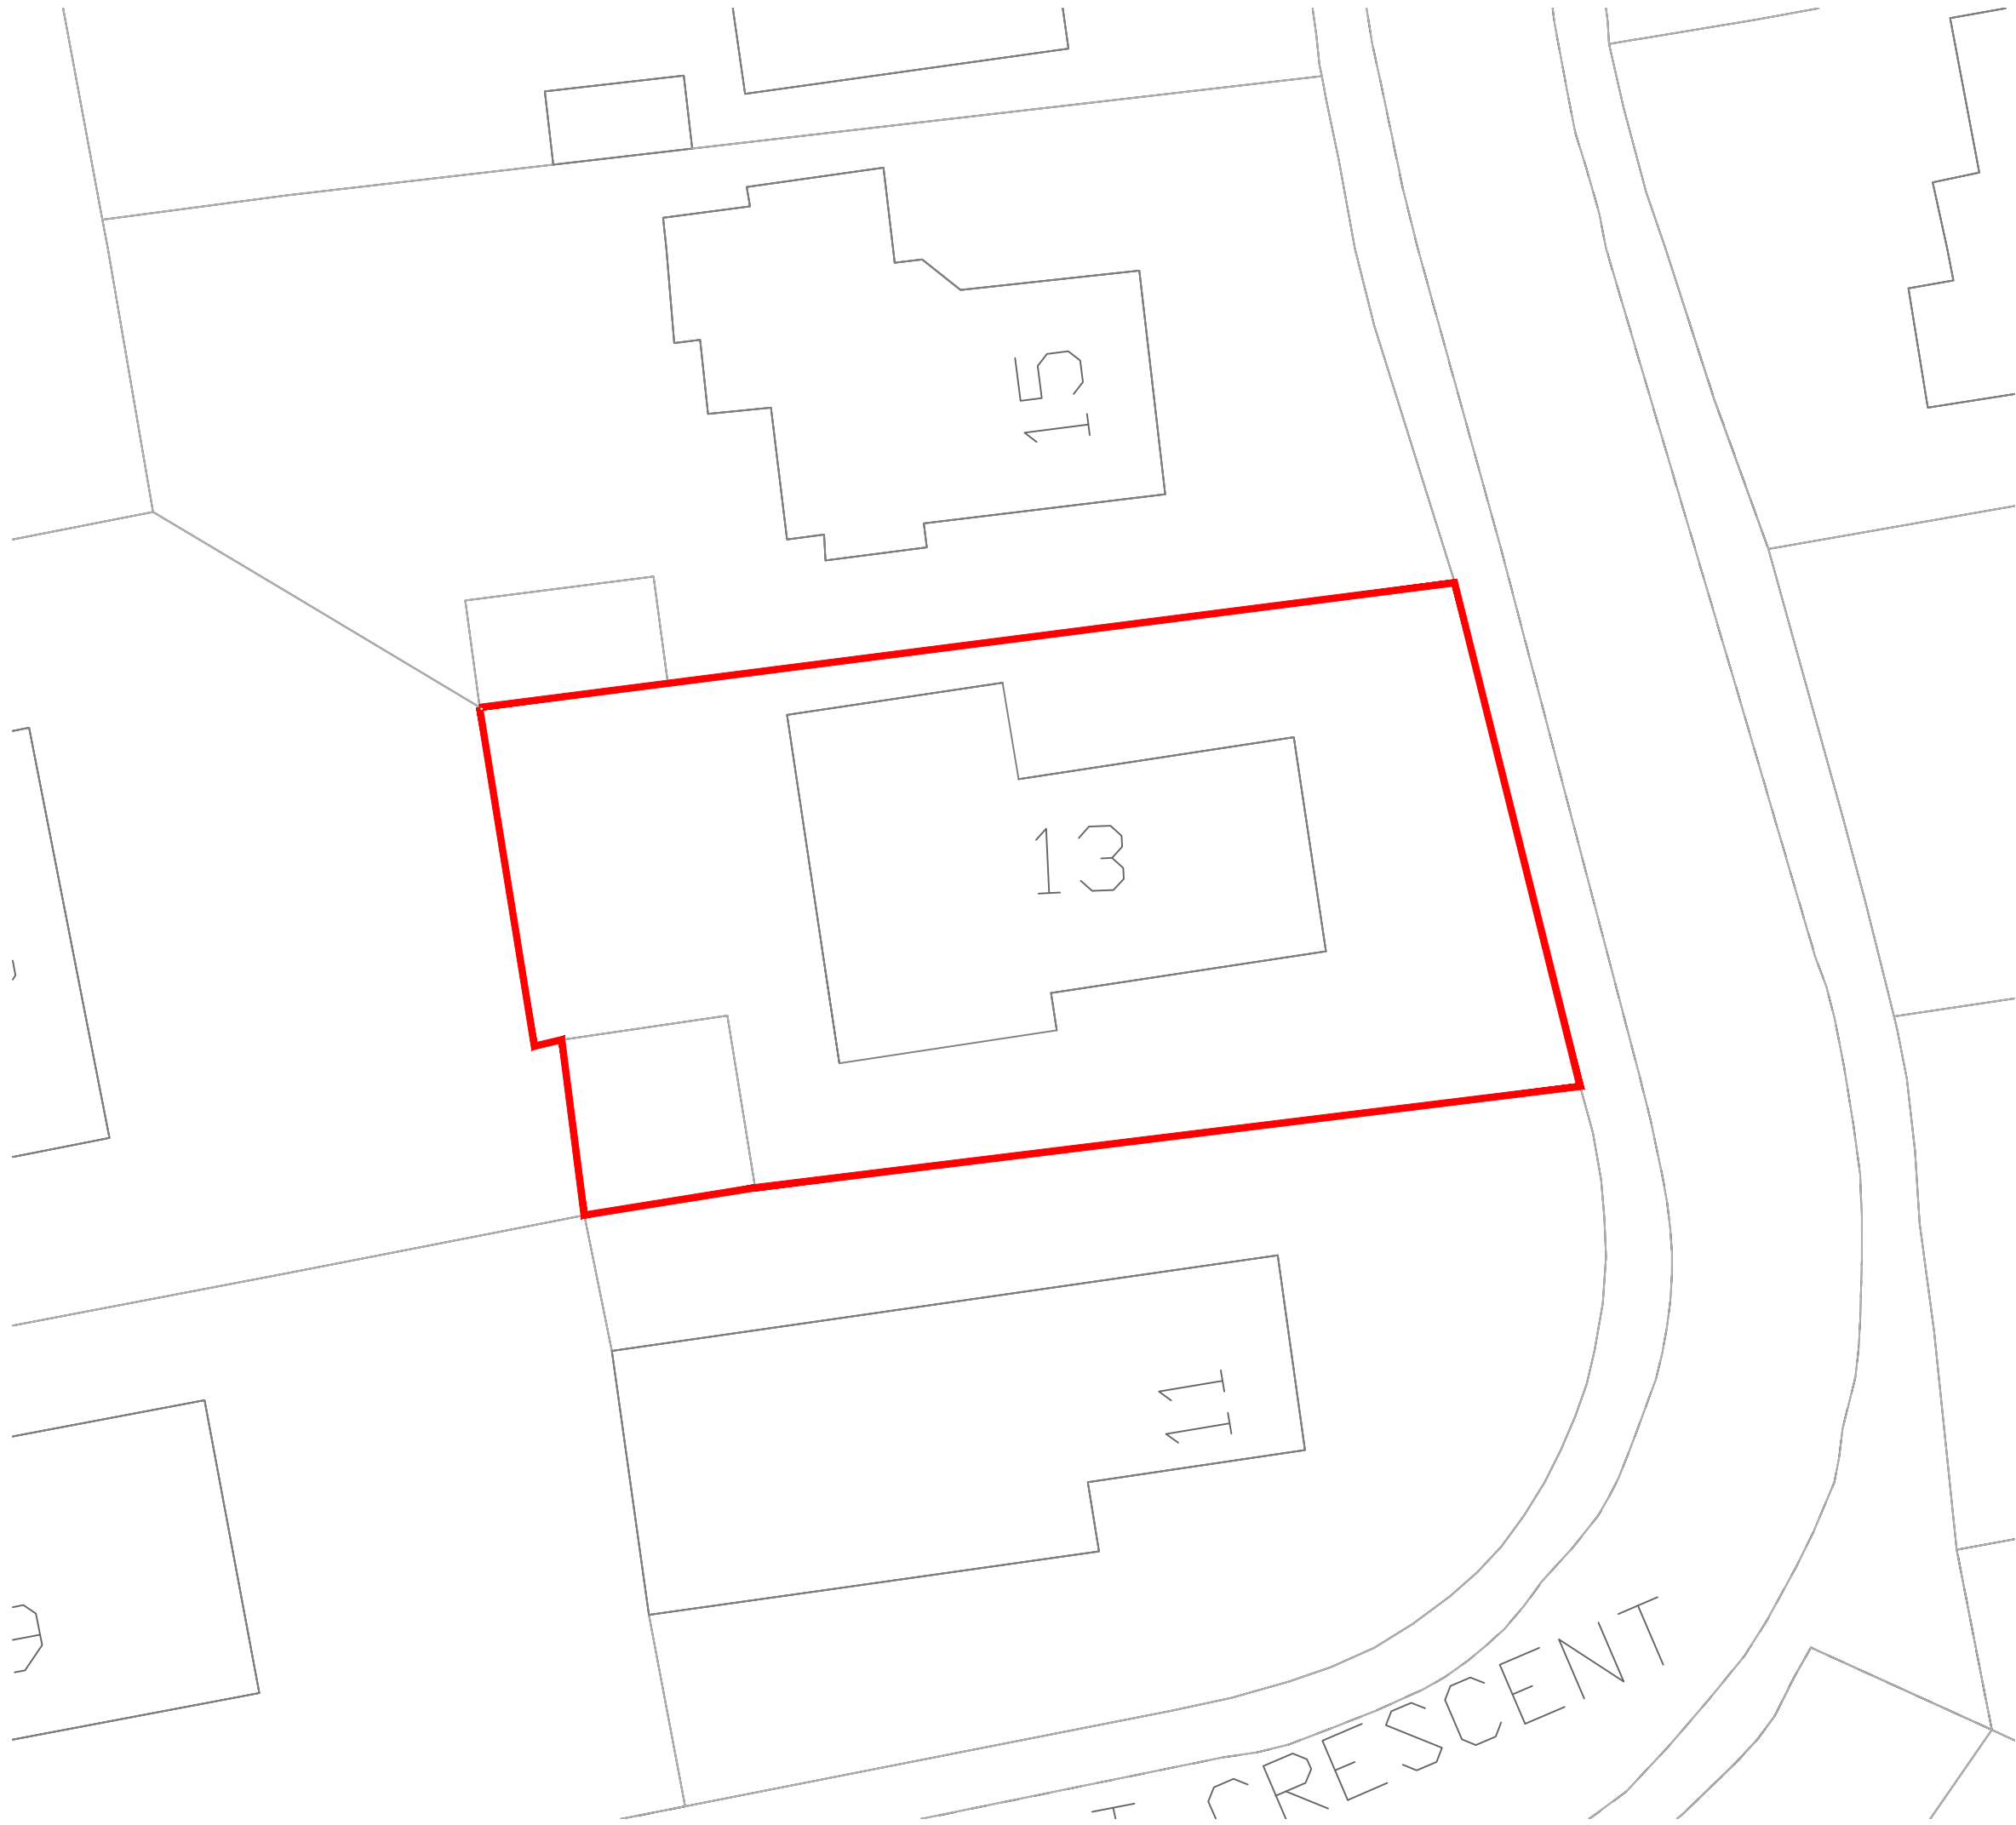

Block Plan Scale 1:200

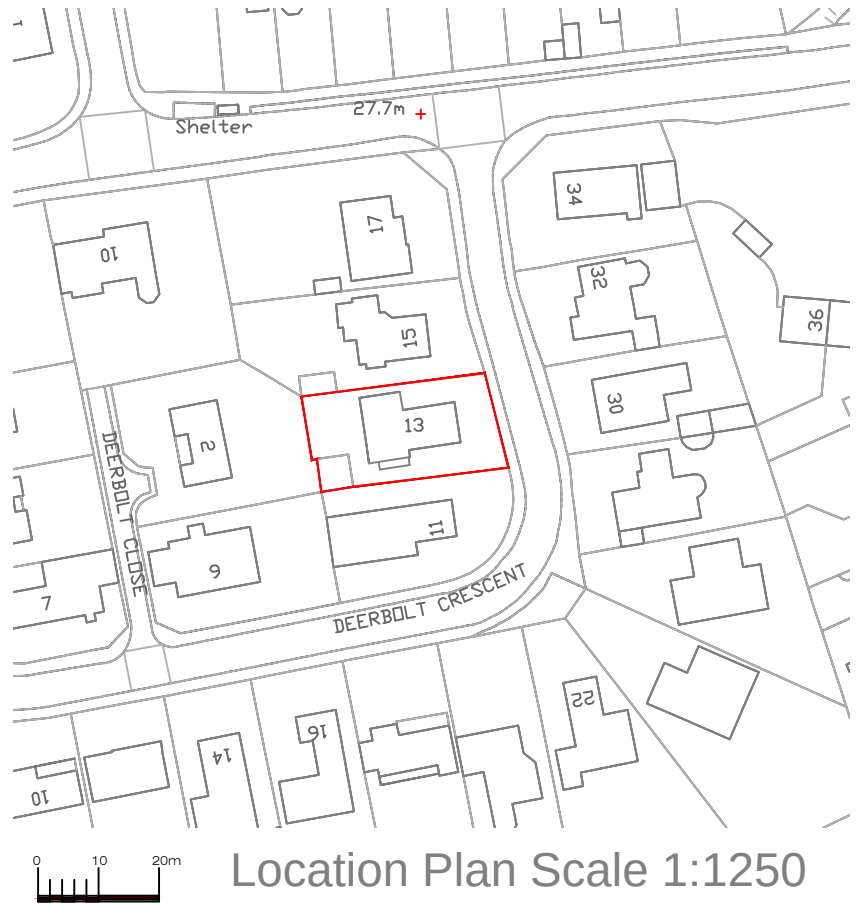

Location Plan Scale 1:1250



© Crown Copyright and
database rights 2022 OS
100047474

Address 13 Deerbolt Crescent, L32				
Job Title First floor extension with raising of roof and rear dormers				
Drawing title Site Location Plan				
Chkd	Appvd	date	scale 1:1250/1:200 @ A2	drawn
Dwg No. 002				rev