


Do not scale this drawing for construction purposes
In all cases figured dimensions are to be followed
All dimensions to be checked on site before work commences
© This drawing is the copyright of Solarsense UK Ltd and may not be reproduced in part or in whole without prior written permission

Legend:

PROPOSED BUILDING

SITE BOUNDARY

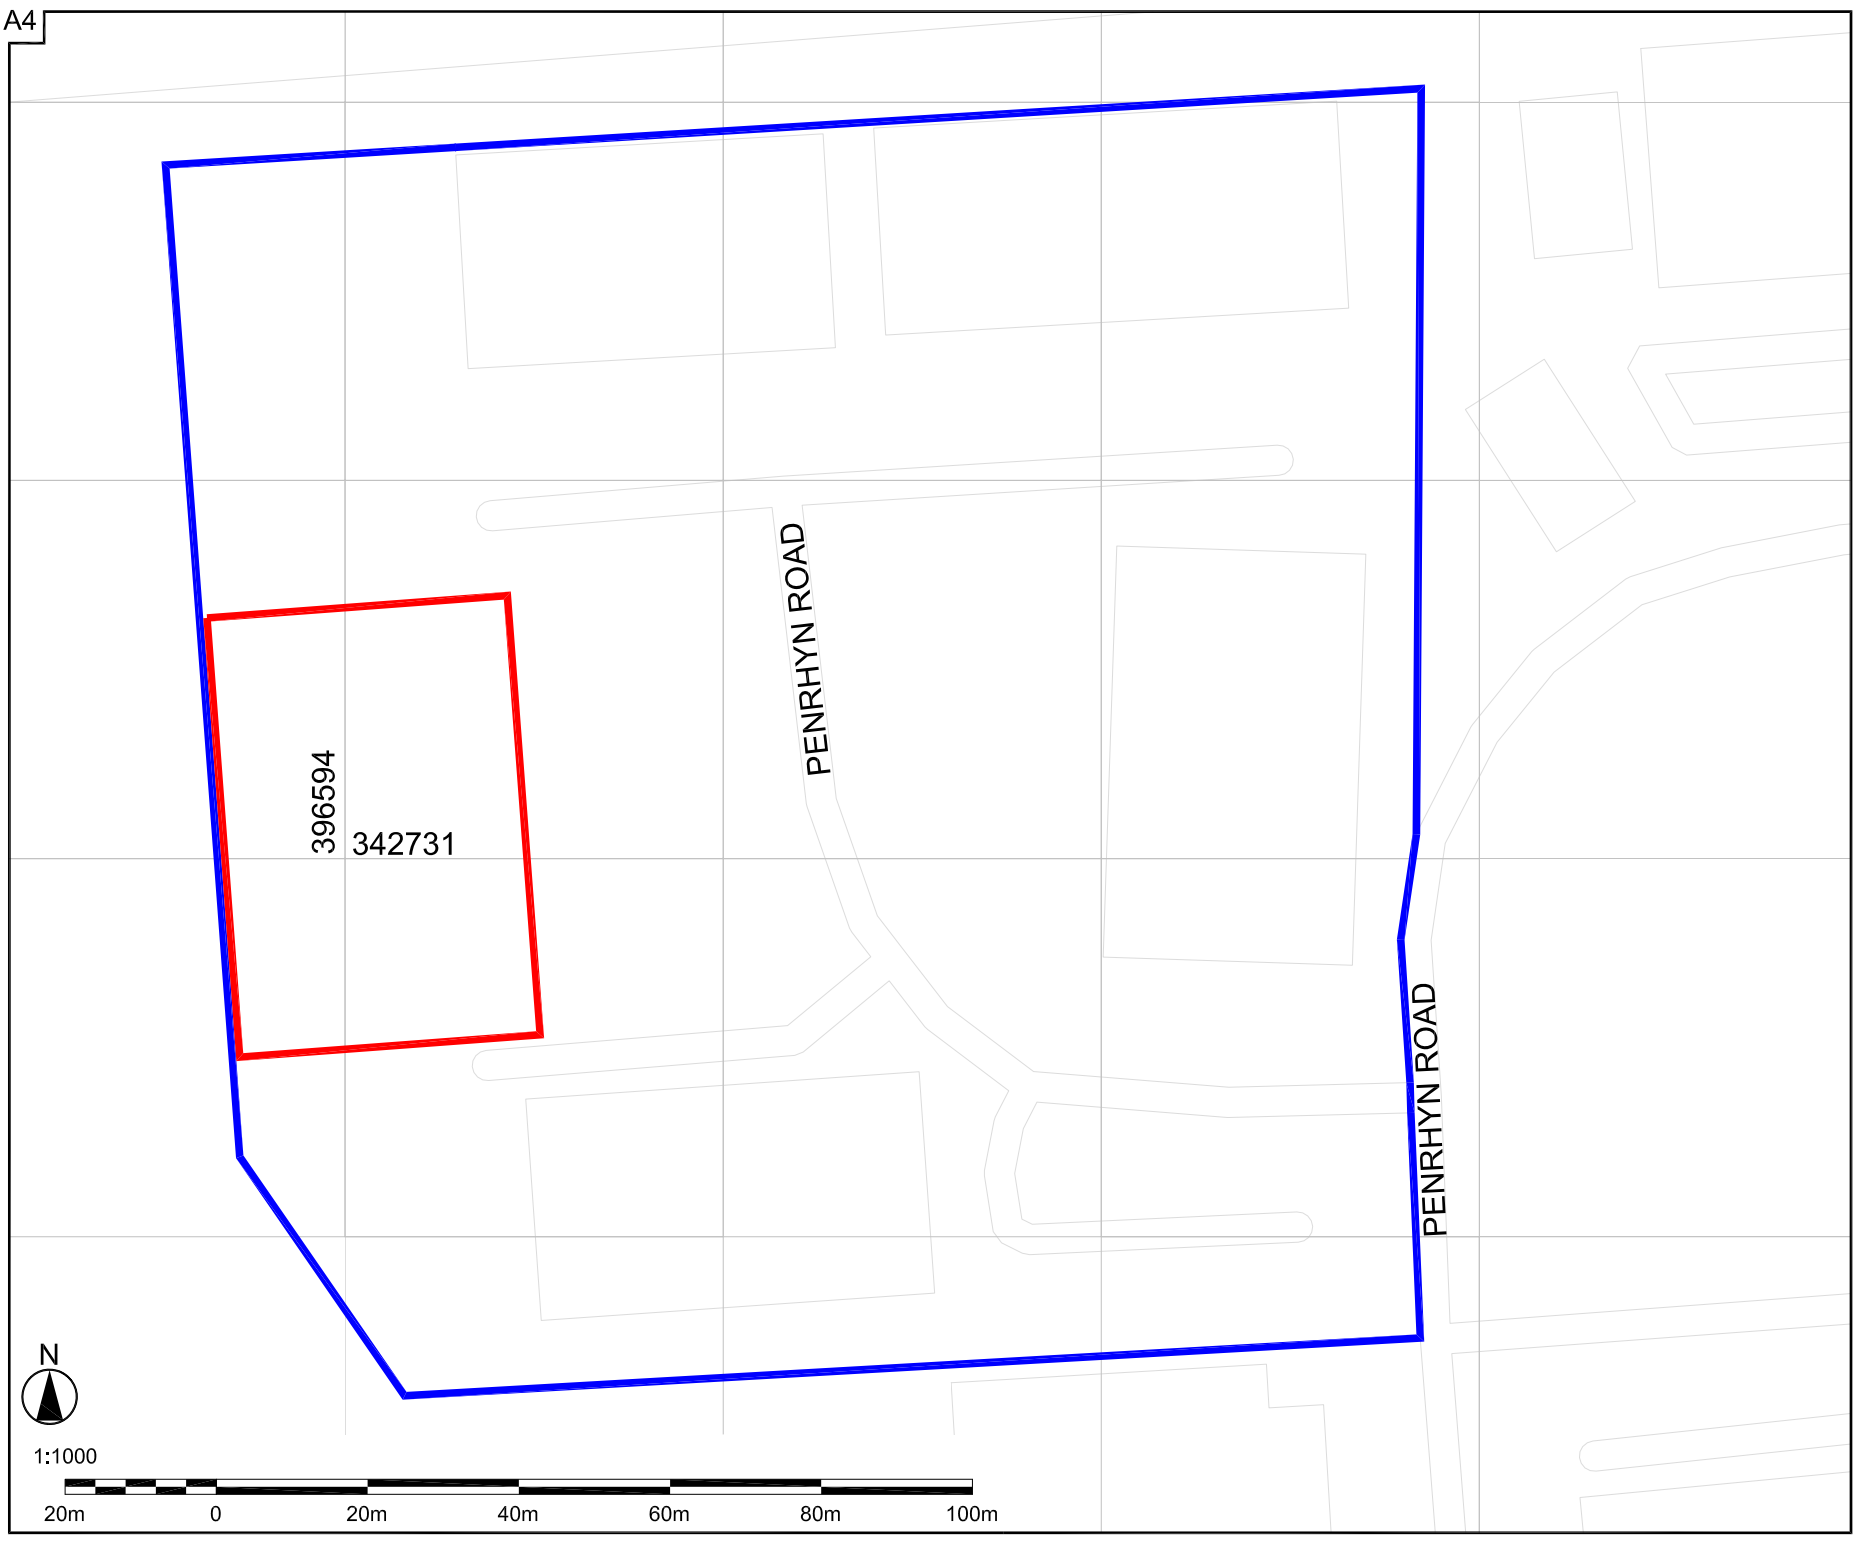

PLANNING

Revision	Description	Date	Drawn



Solarsense UK Ltd
Unit 1A Tweed Road, Ind Est, Clevedon, BS21 6RR
☎ 01275 461800 e info@solarsense-uk.com

Client: Midon Ltd

Project: Unit C1/C2 Penrhyn Court
Roof mounted Solar PV System

Drawing: Site Location Plan

Scale: 1:1000 @ A4 Drawn by: JF

Date: January 2026 Checked by: MV

Drawing Number: CBP / 01 Revision: A