



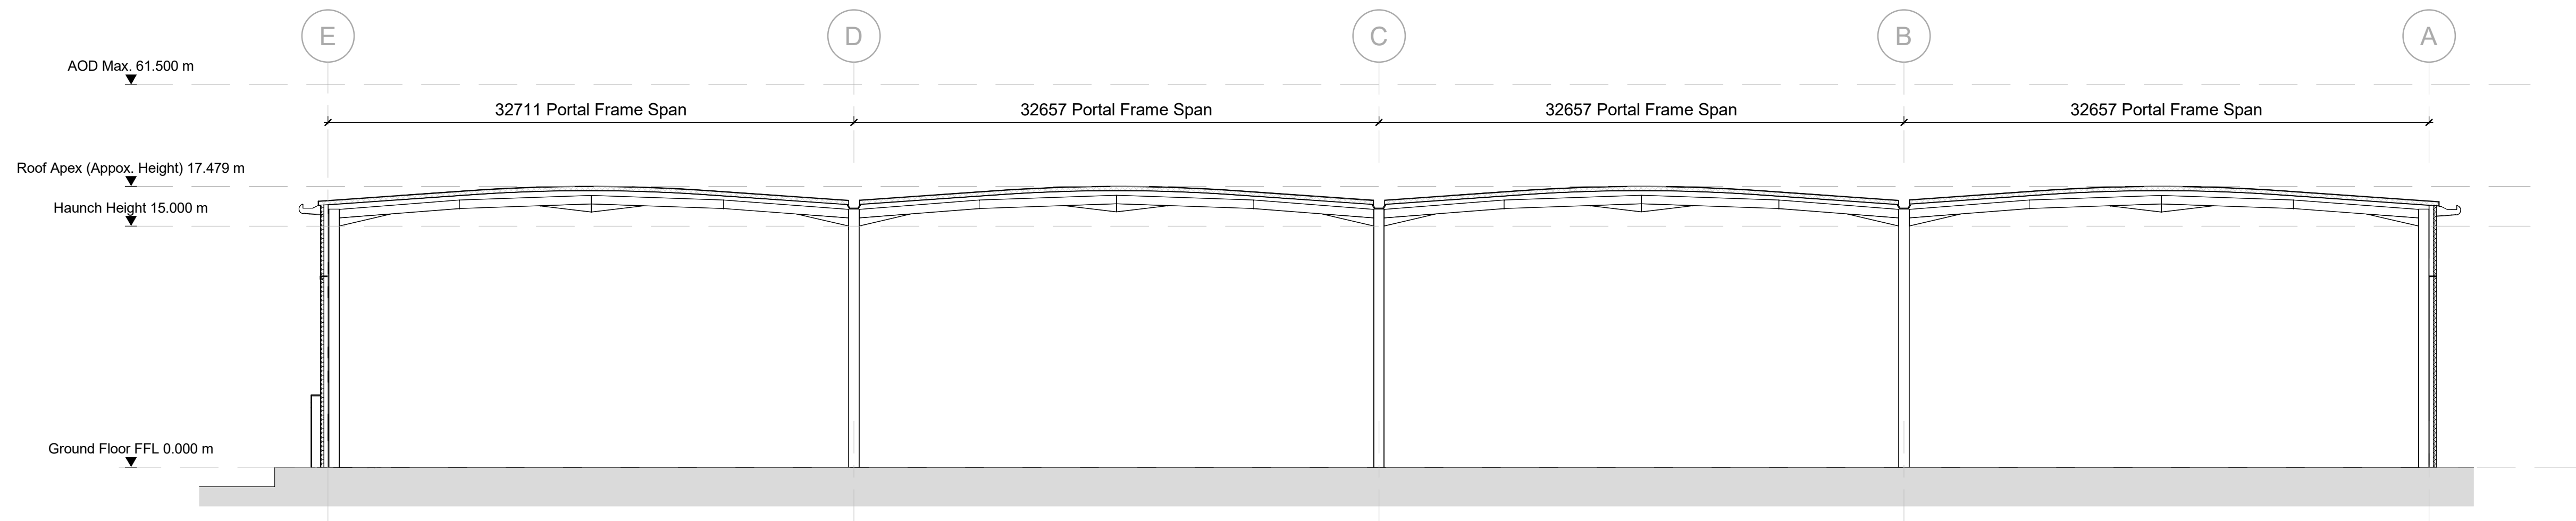


Section A - Warehouse Section

1 : 250

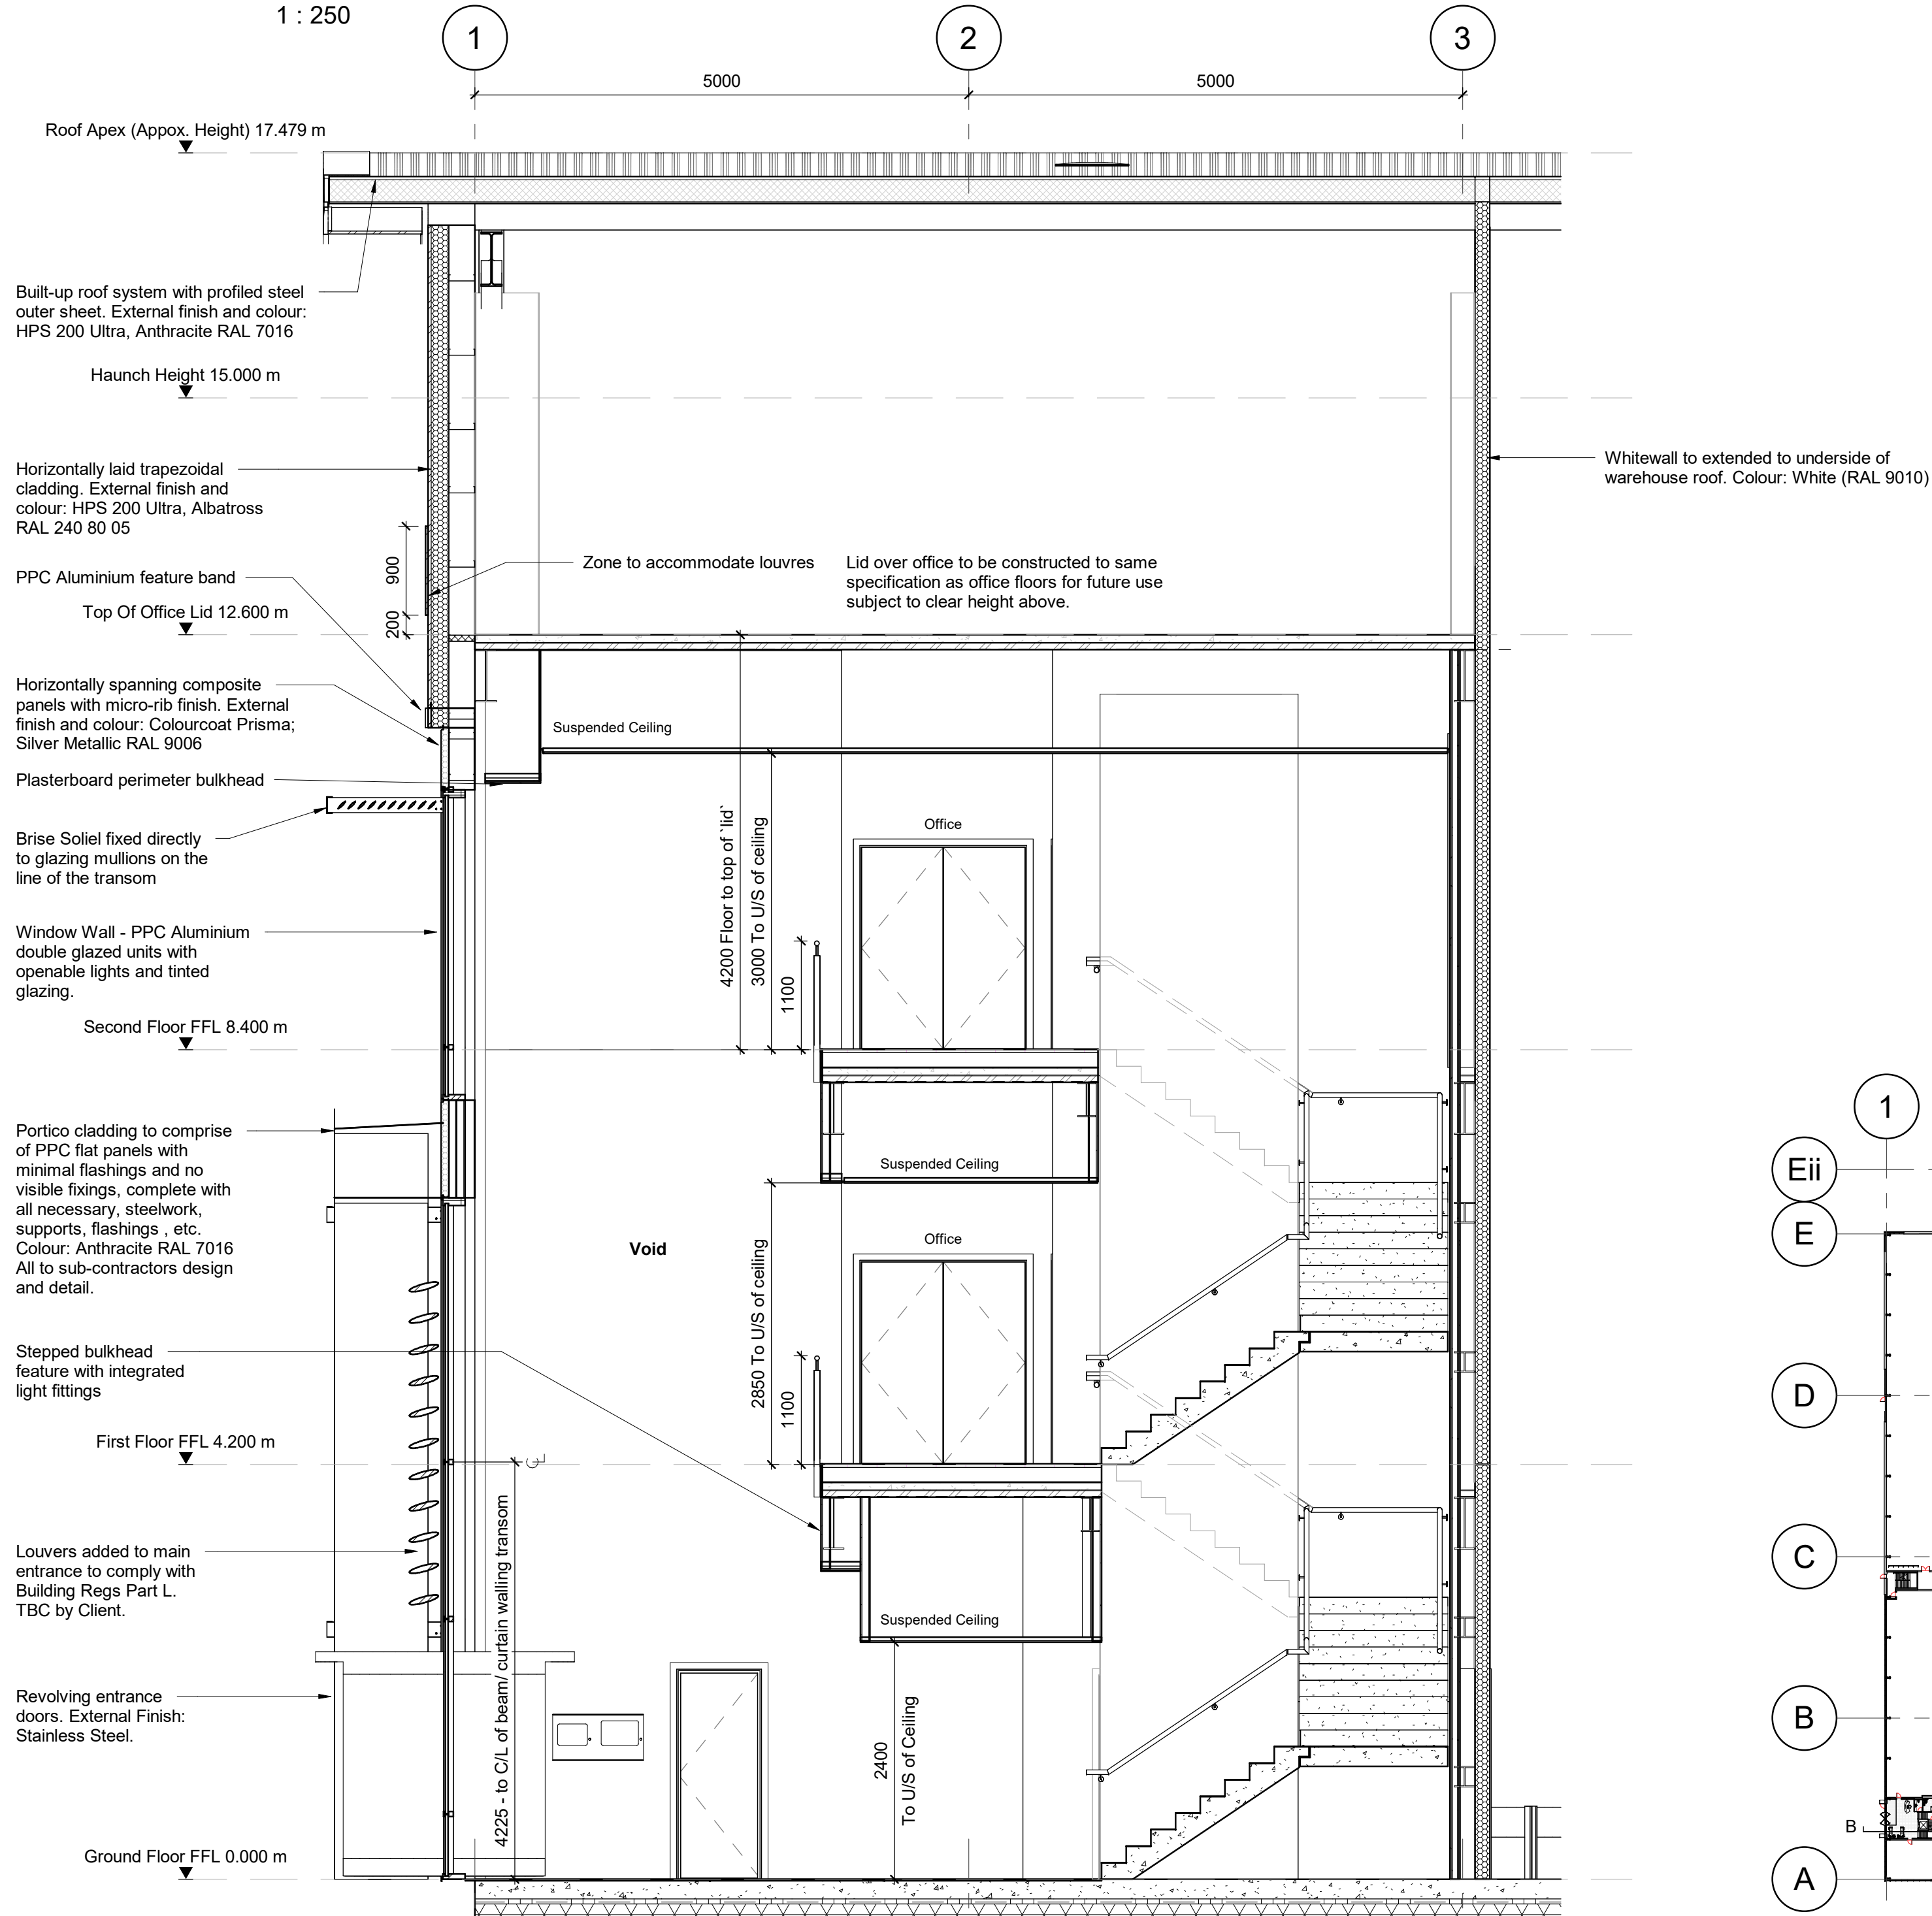

Section B - Office Section

1 : 50

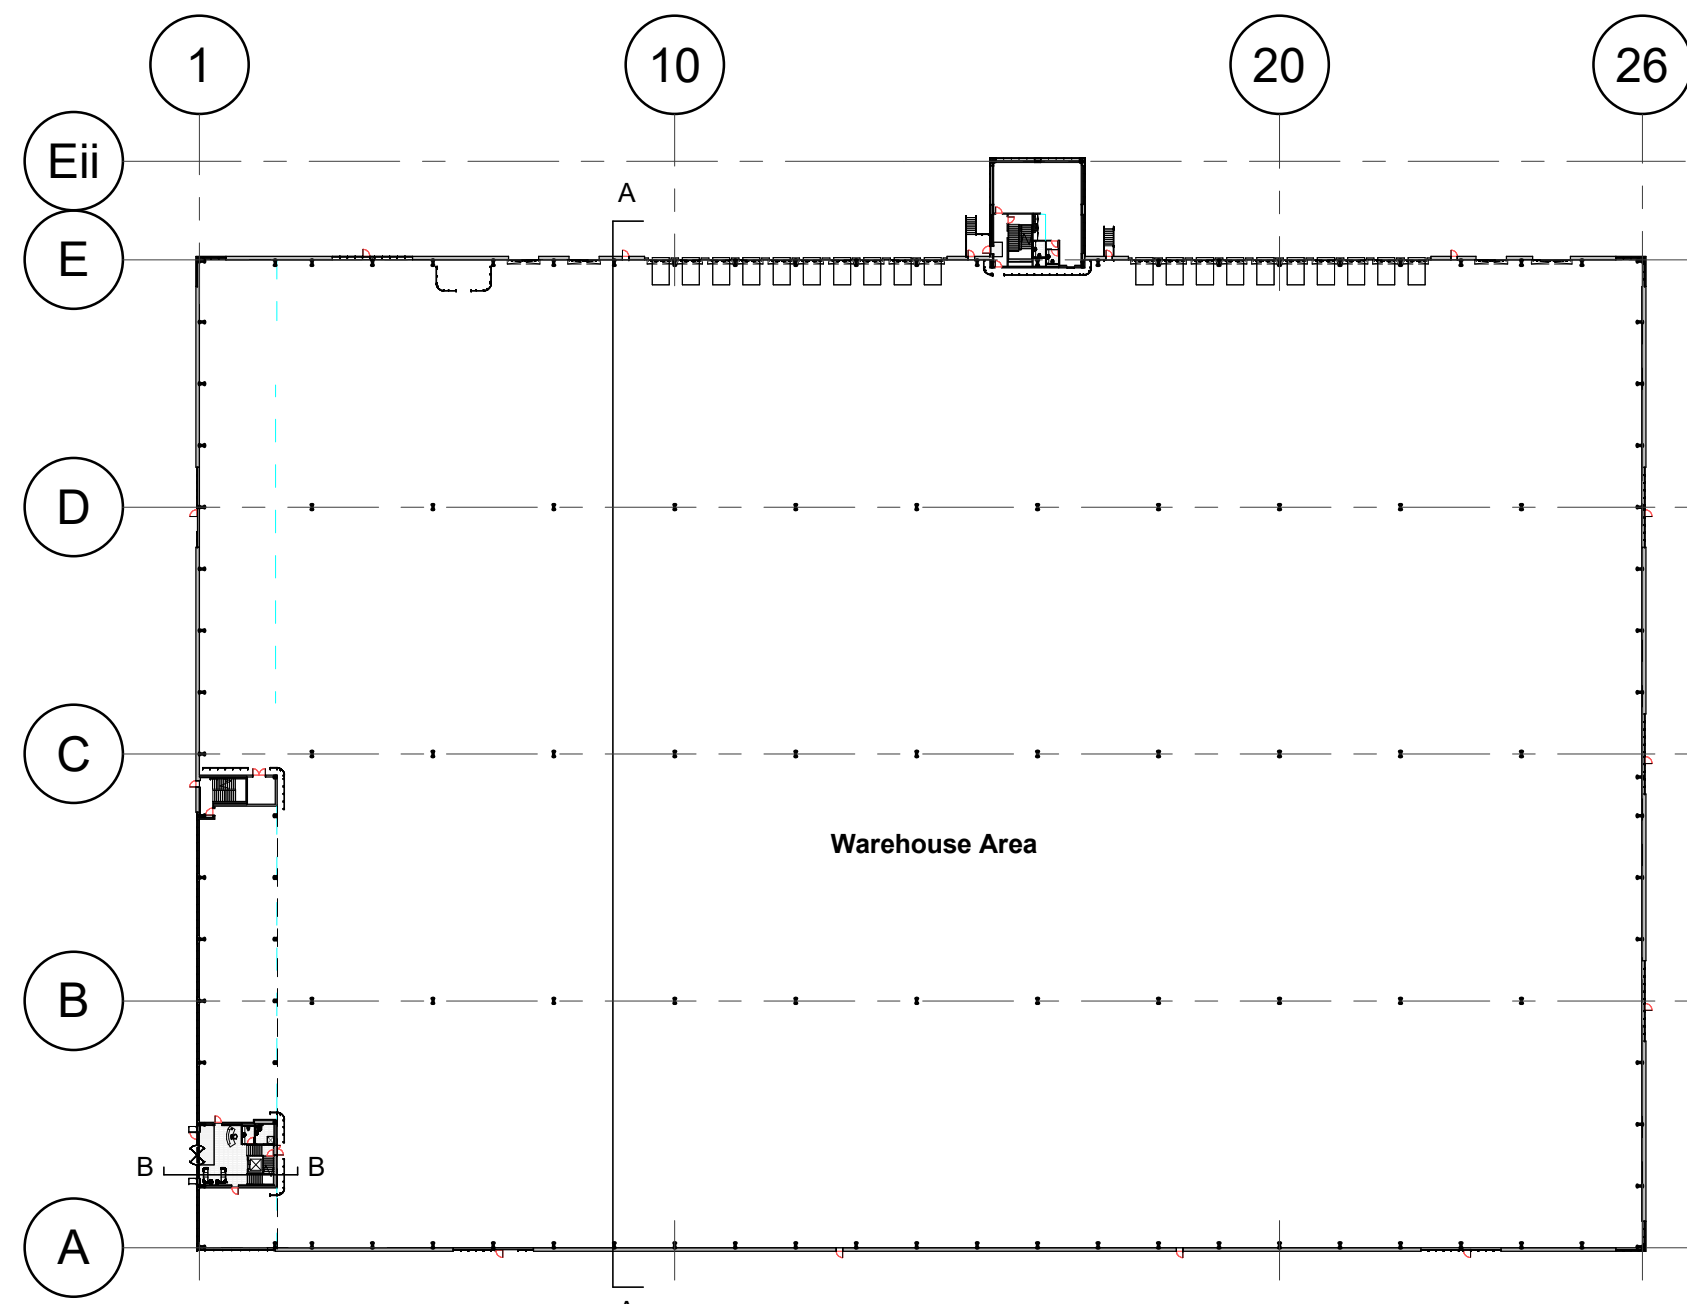

Building Plan Key

1 : 1000



PLANNING
THIS DRAWING IS FOR PLANNING CONSIDERATION ONLY
AND SHOULD NOT BE USED FOR ANY OTHER PURPOSE

rev | amendments | by | ckd | date

Unit 03, Symmetry Park,
Merseyside
Unit 03 Building Sections

Information Container LOIN
LOD 2 | LOI 2
TRITAX SYMMETRY
A TRITAX BIG BOX COMPANY

umc
architects
3rd Floor, Manchester Club, 81 King Street, Manchester, M2 4AH
+44 (0)161 413 0590
info@umcarchitects.com

RIBA PoW Stage: Stage 2 - Concept Design
Suitability / Status: S2
Drawn / Checked: CT/ MY
Date: 25/01/2024
Scale: As indicated @ A1
UMC Project Number: 22605
Document Reference: Drawing no: Revision:
22605-UMC -XXXX -ZZ -DR -A- 1101 P05