




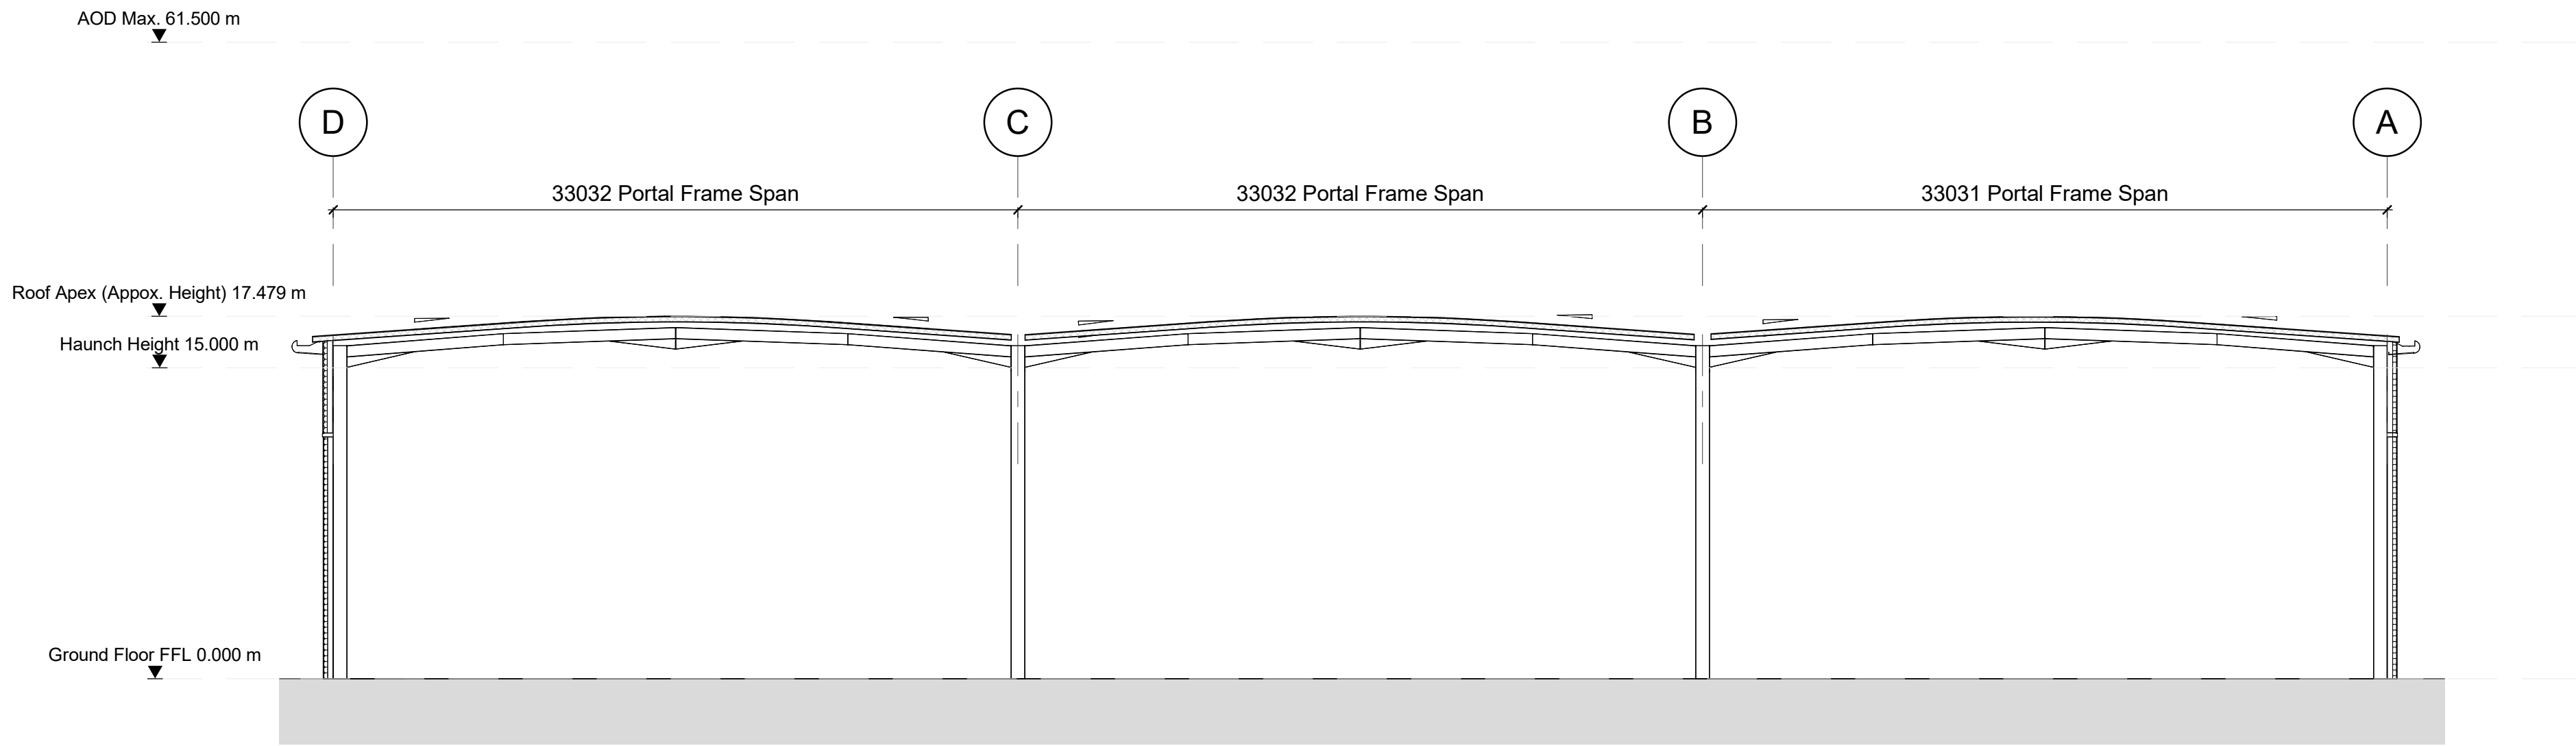

Section A - Warehouse Section
1 : 250

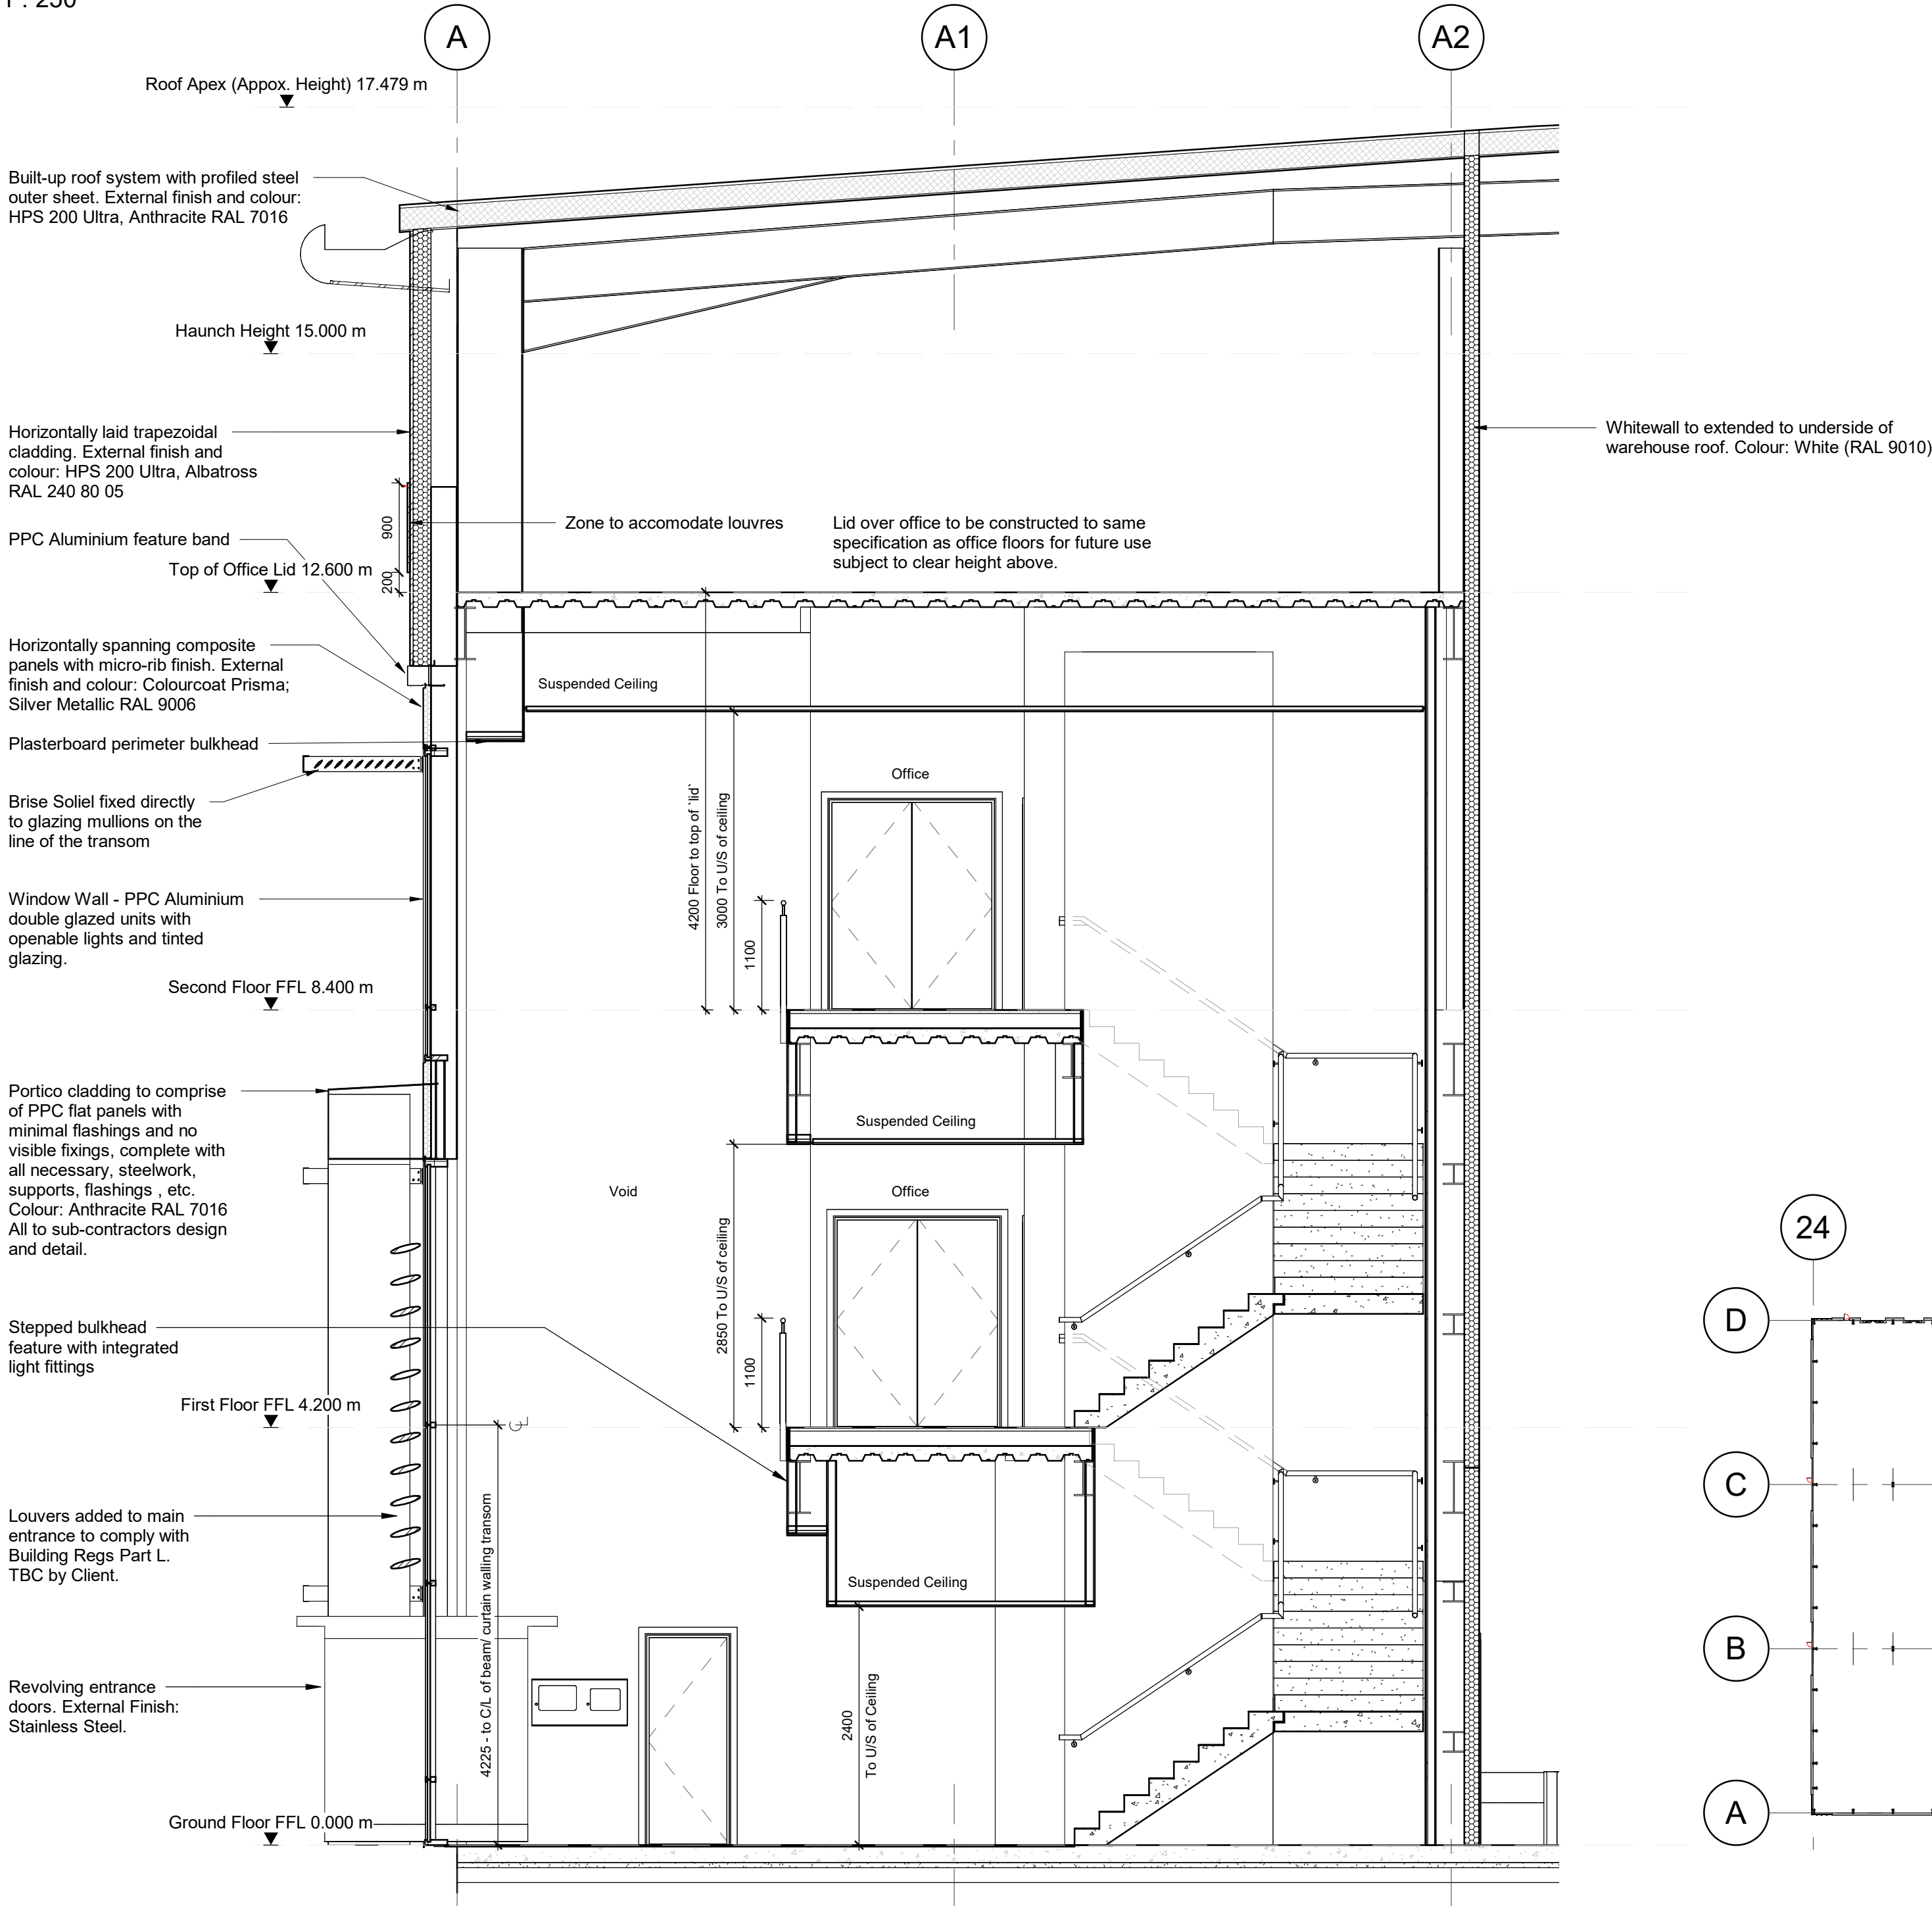


Section B - Office Section
1 : 50

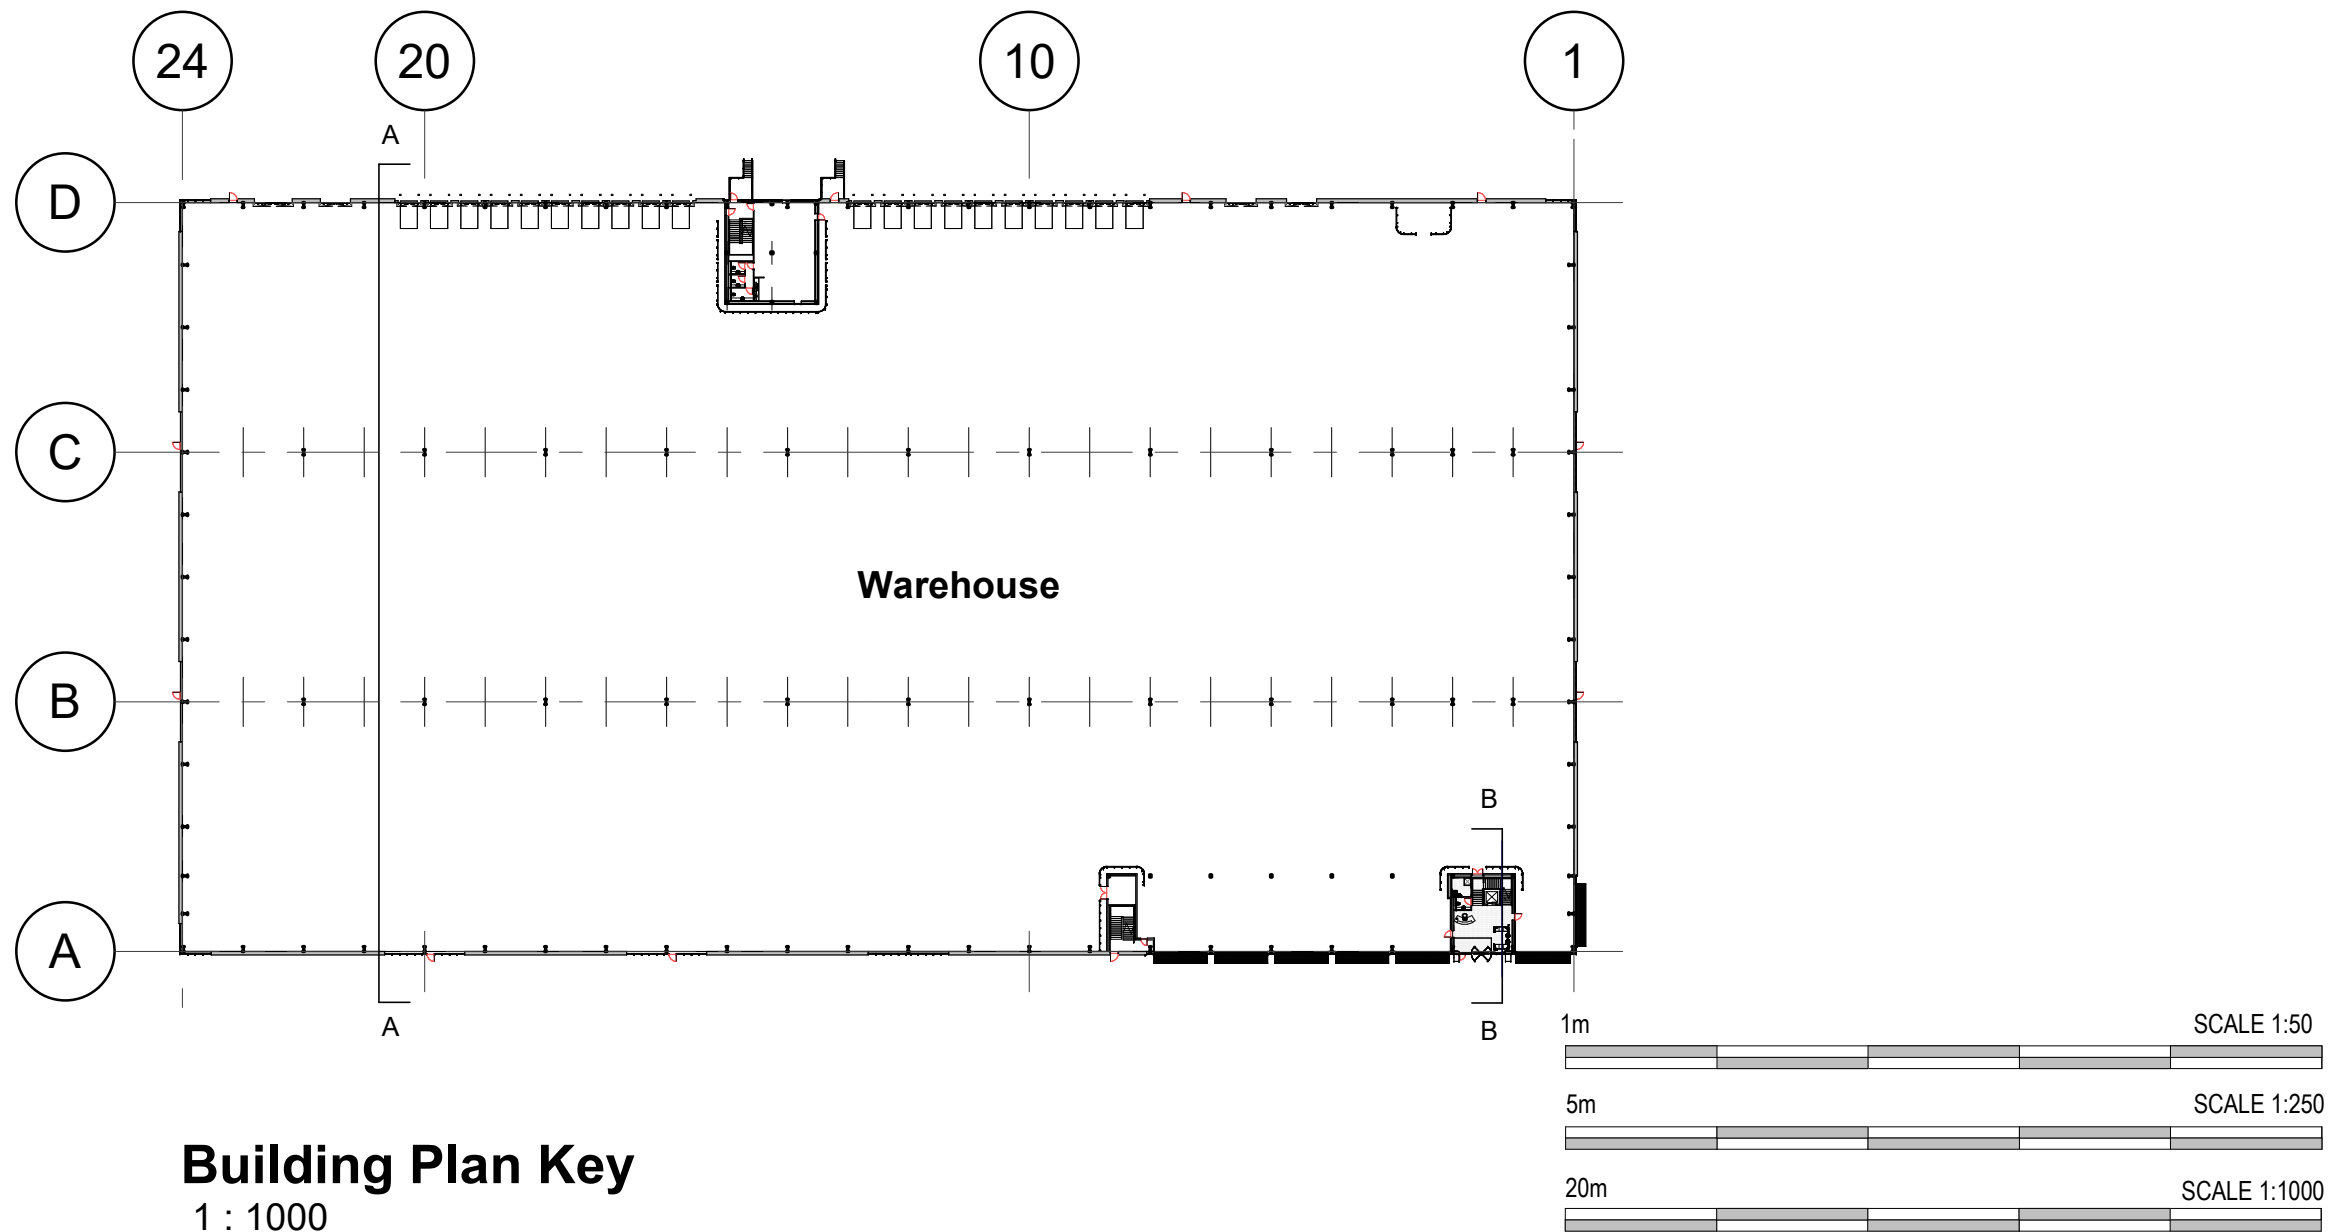

Building Plan Key
1 : 1000

- Dimensions are all in millimeters, unless stated otherwise.
- It is the recipient's responsibility to print this document to the correct scale.
- All the relevant drawings and specifications should be read in conjunction with this drawing.

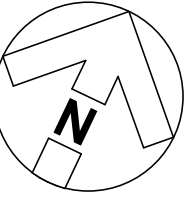

rev | amendments | by | ckd | date

Unit 04, Symmetry Park,
Merseyside
Unit 04 Building Sections

Information Container LOIN
LOD 2 | LOI 2

TRITAX SYMMETRY
A TRITAX BIG BOX COMPANY

umc
architects

3rd Floor, Manchester Club, 81 King Street, Manchester, M2 4AH
+44 (0)161 413 0590
info@umcarchitects.com

RIBA PoW Stage: 2 - Concept Design
Suitability / Status: S2
Drawn / Checked: CT/ MY
Date: 09/11/2023
Scale: As indicated @ A1
UMC Project Number: 22606
Document Reference: Drawing no: Revision:
22606-UMC -XXXX -ZZ -DR -A- 1101 P05

PLANNING
THIS DRAWING IS FOR PLANNING CONSIDERATION ONLY
AND SHOULD NOT BE USED FOR ANY OTHER PURPOSE