




South-East Elevation
1 : 250

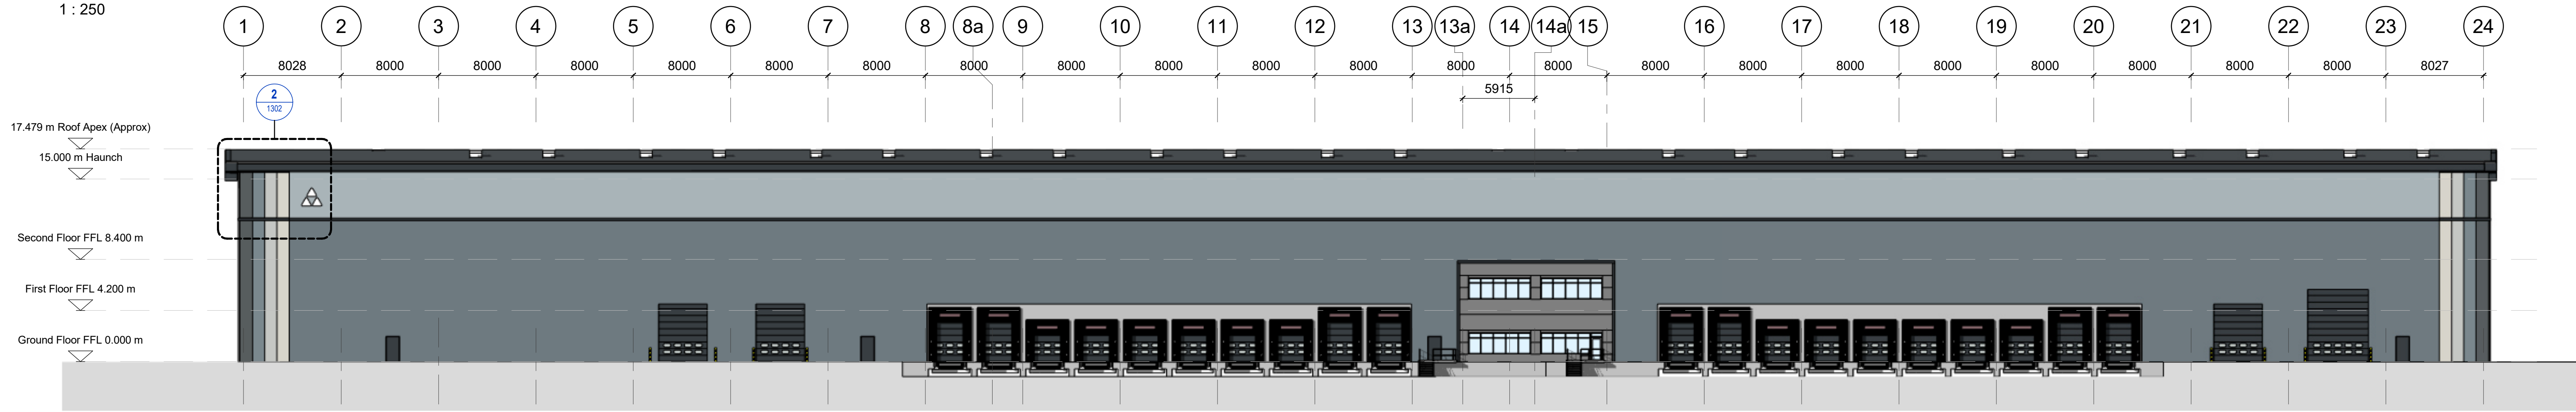


North-West Elevation
1 : 250

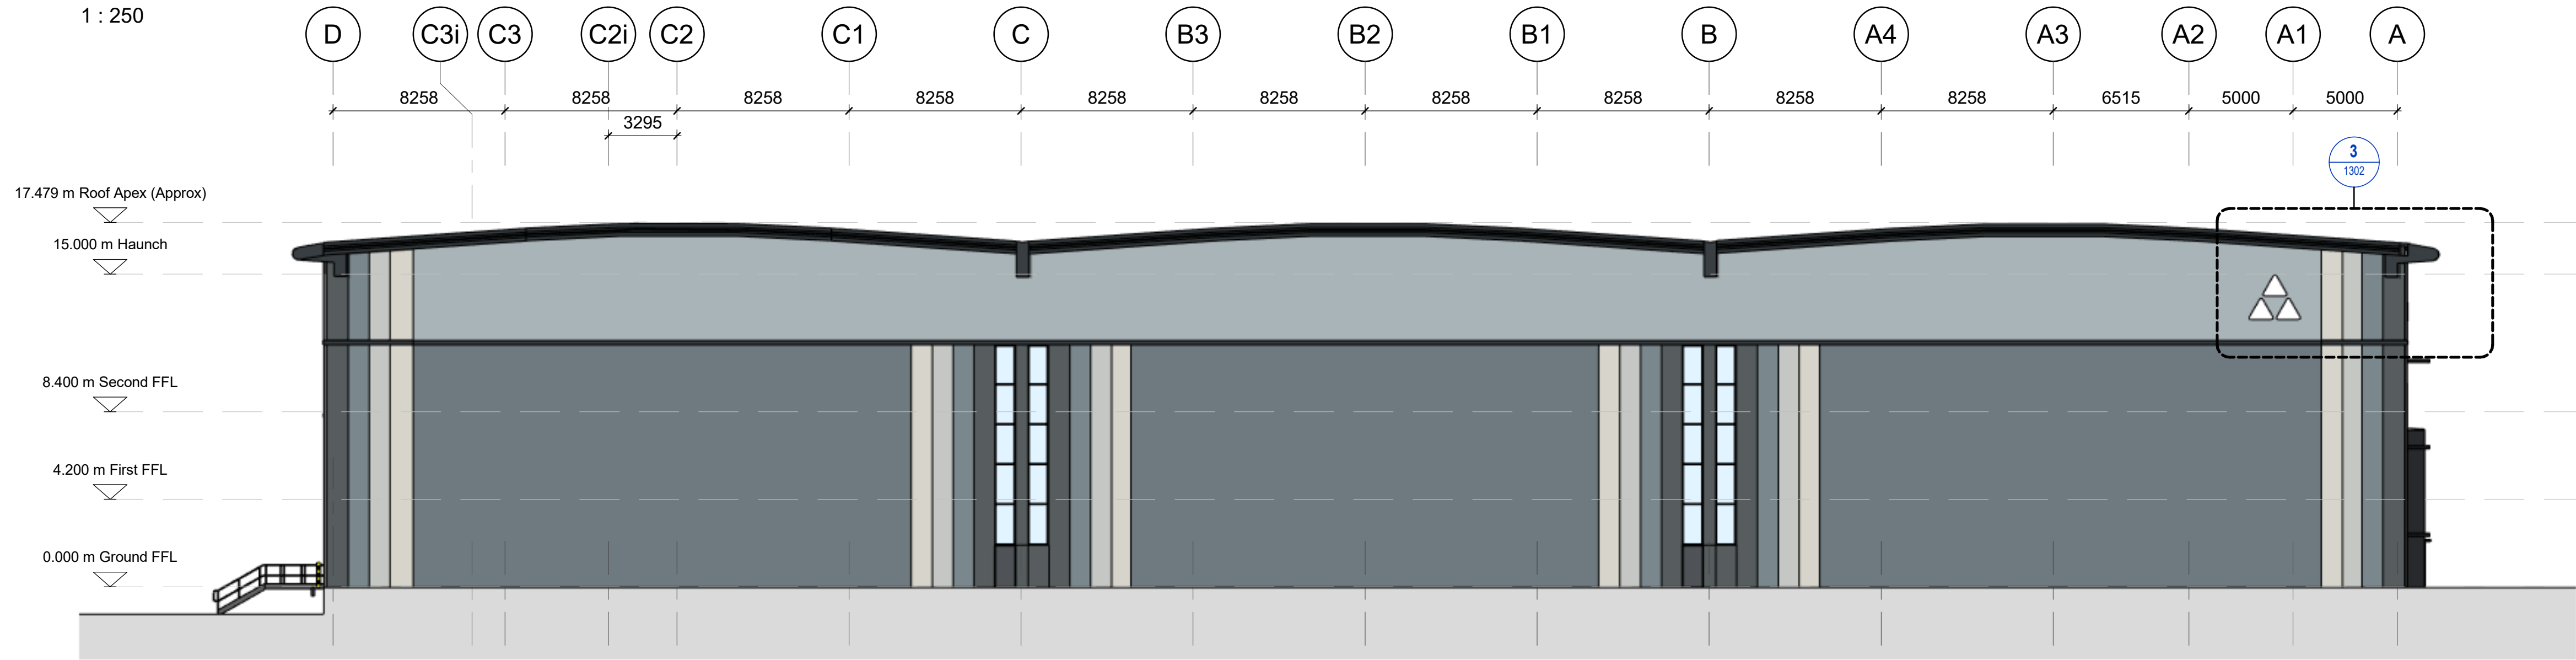


South-West Elevation
1 : 200

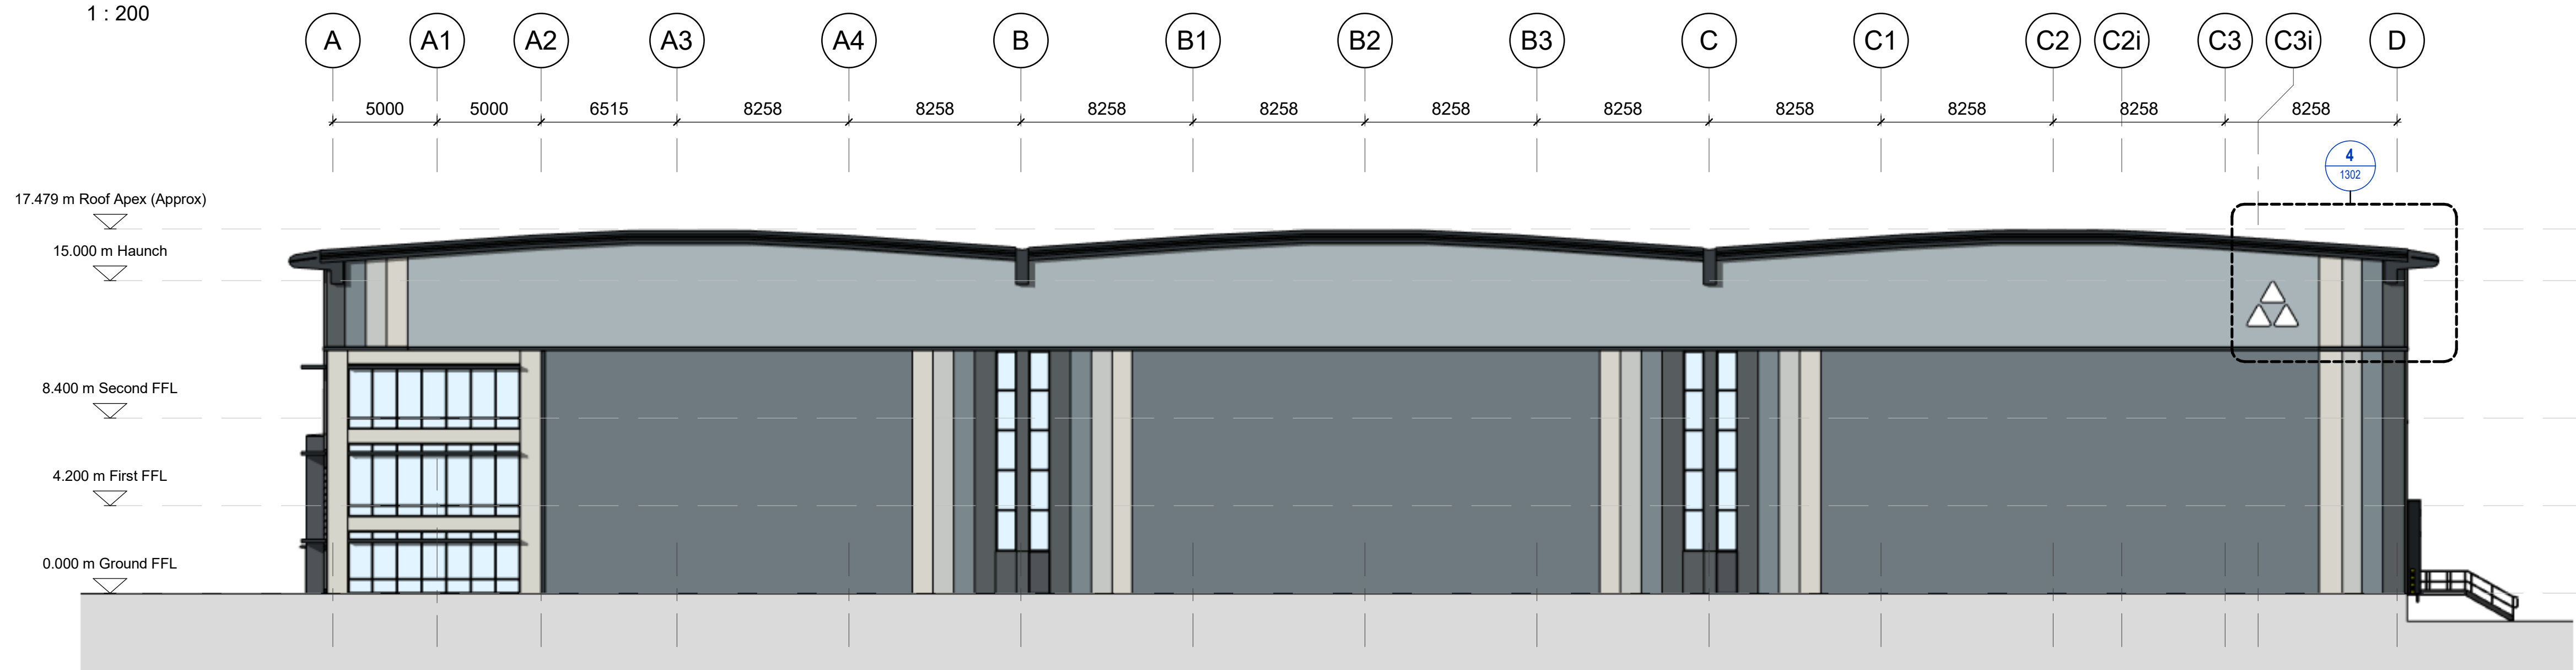


North-East Elevation
1 : 200

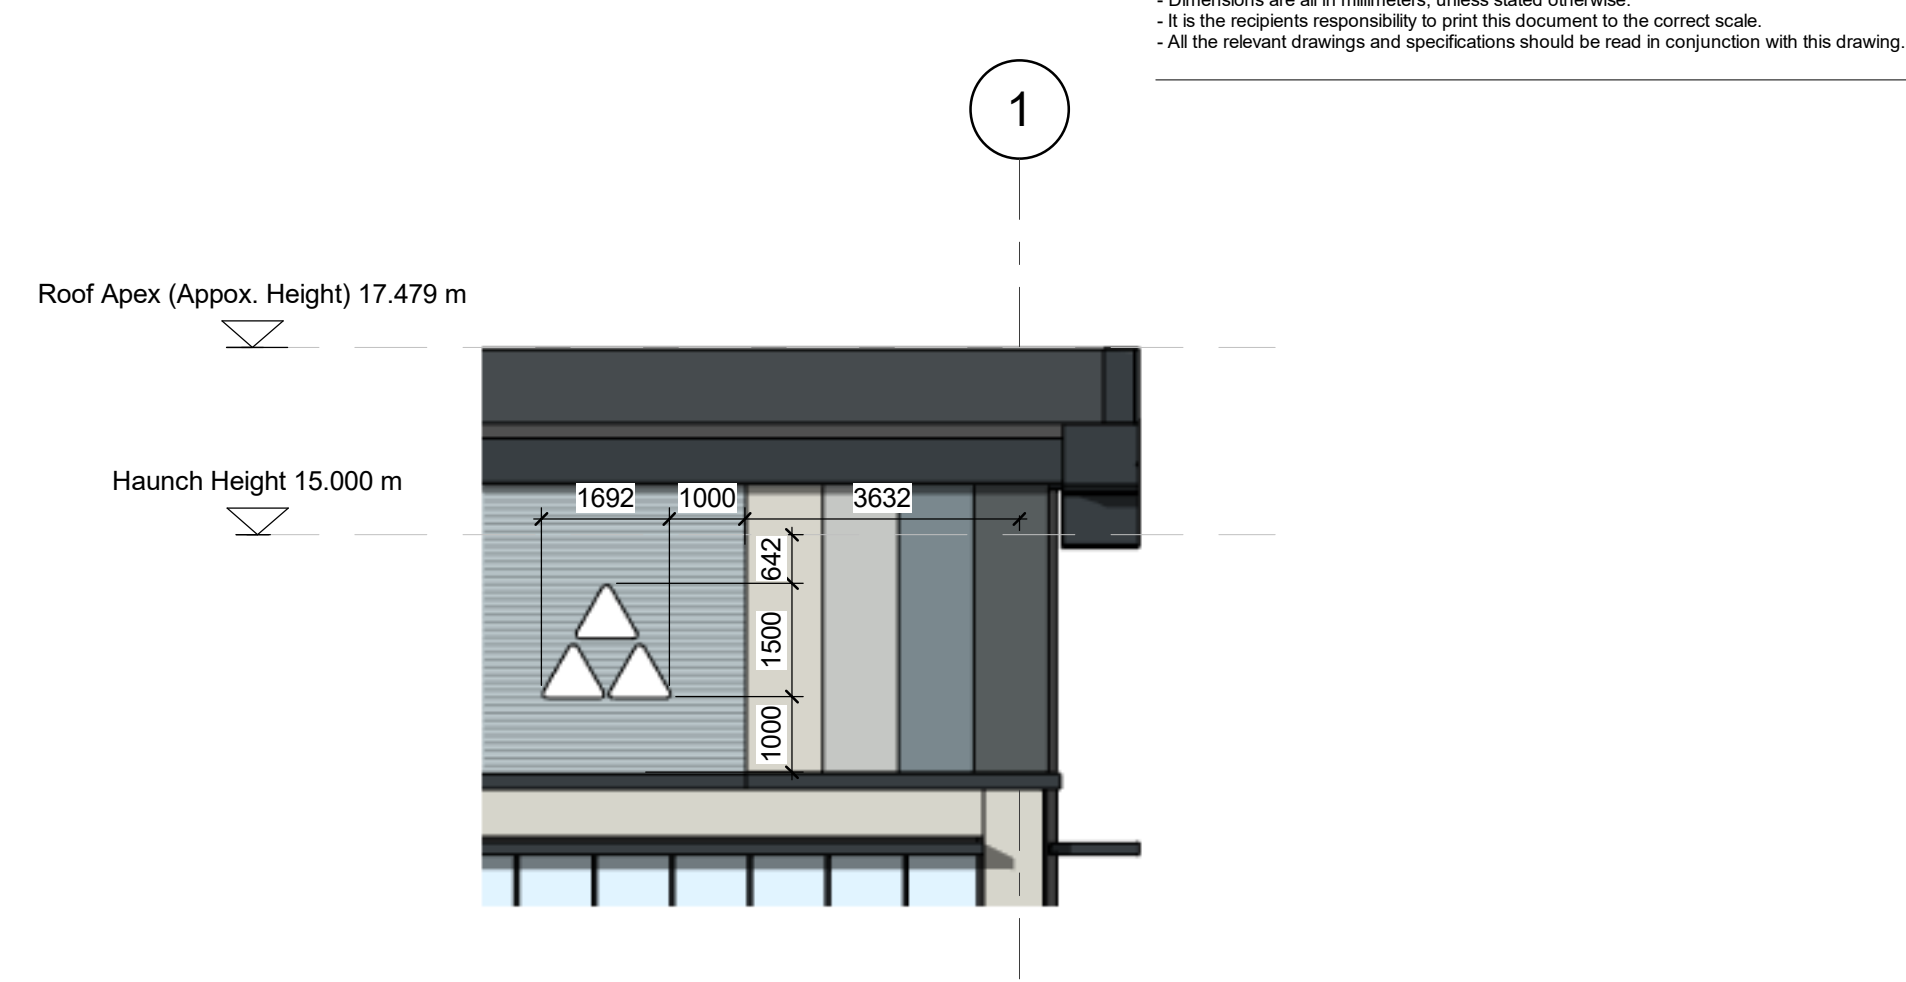


1 South-East Elevation - Architectural Feature Type 1
1 : 100

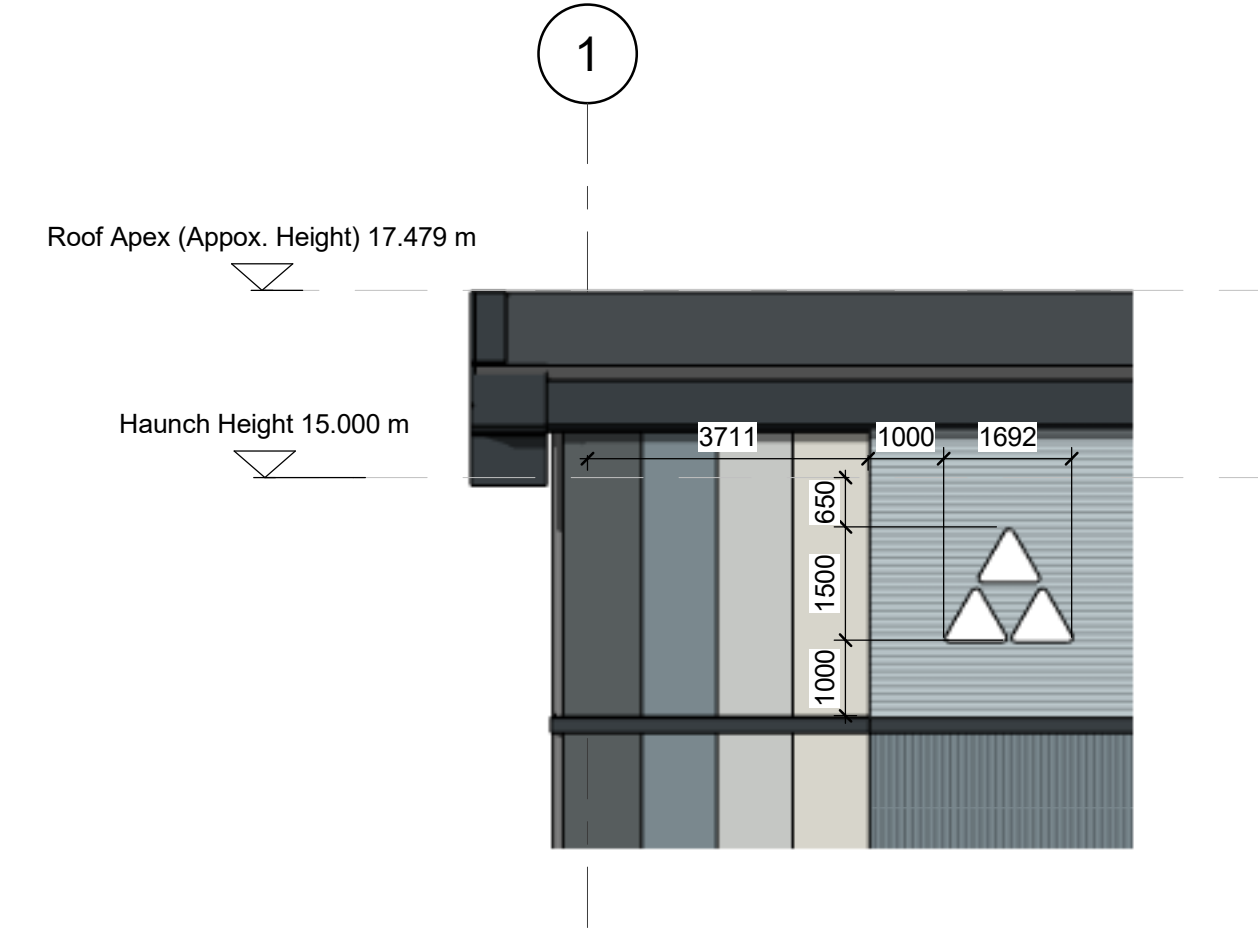

2 North-West Elevation - Architectural Feature Type 1
1 : 100

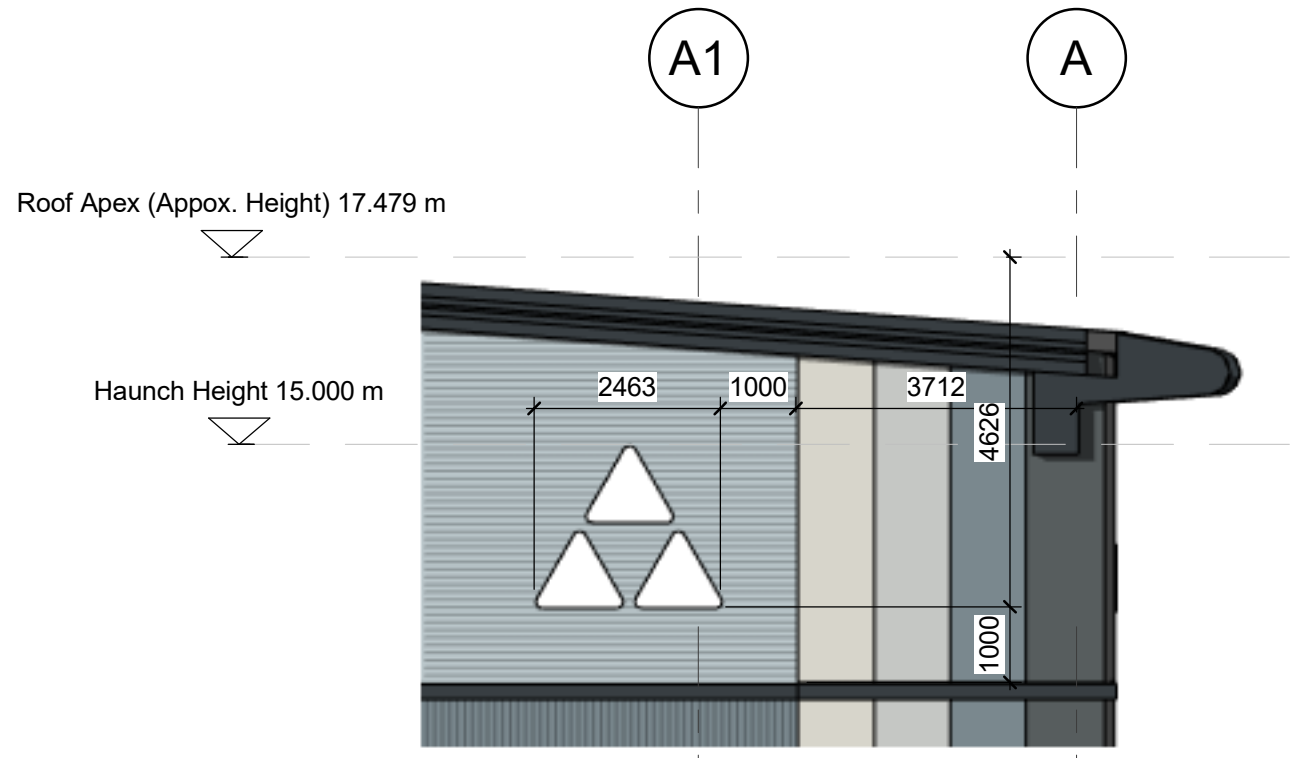


3 South-West Elevation - Architectural Feature Type 2
1 : 100


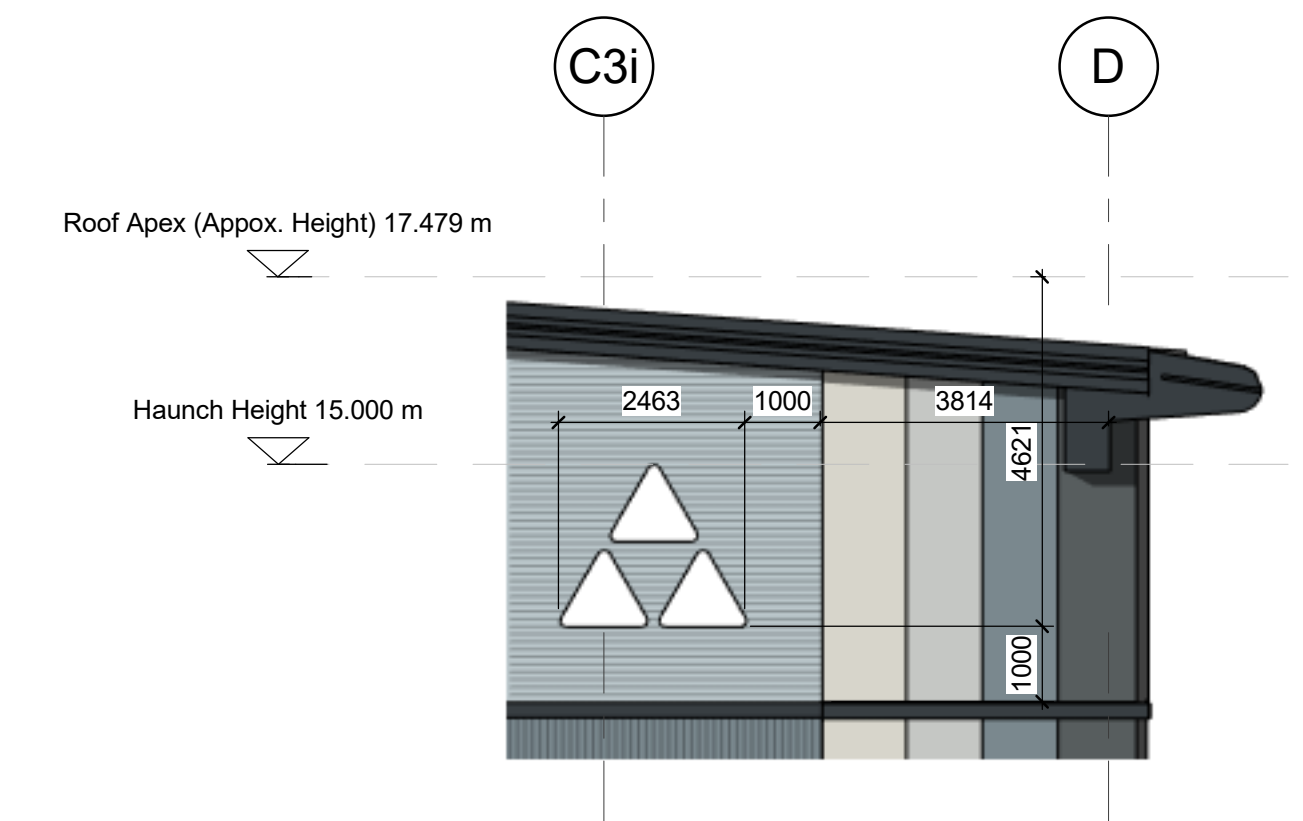


4 North-East Elevation - Architectural Feature Type 2
1 : 100

ARCHITECTURAL FEATURE TYPE 1 - FIXING DETAILS - TO BE INSTALLED AT LONGITUDINAL (SIDE) ELEVATIONS OF BUILDING

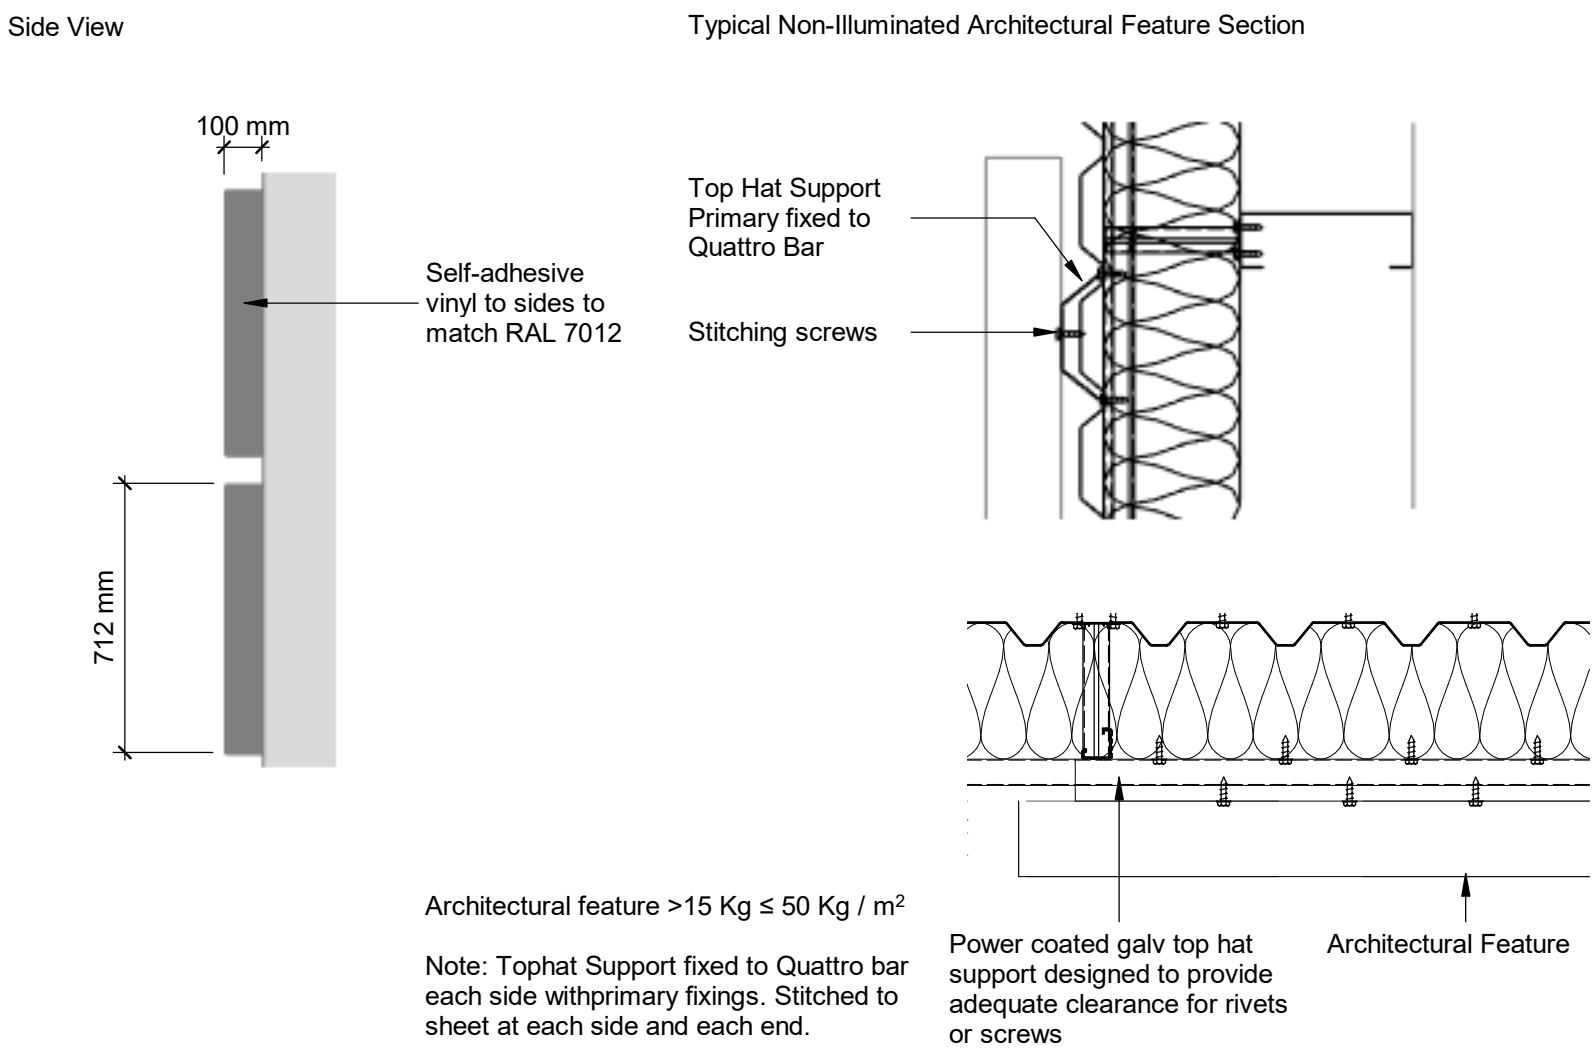


ARCHITECTURAL FEATURE TYPE 2 - FIXING DETAILS - TO BE INSTALLED AT GABLE END (FRONT / BACK) ELEVATIONS OF BUILDING

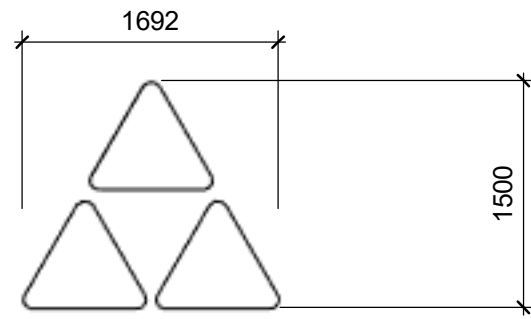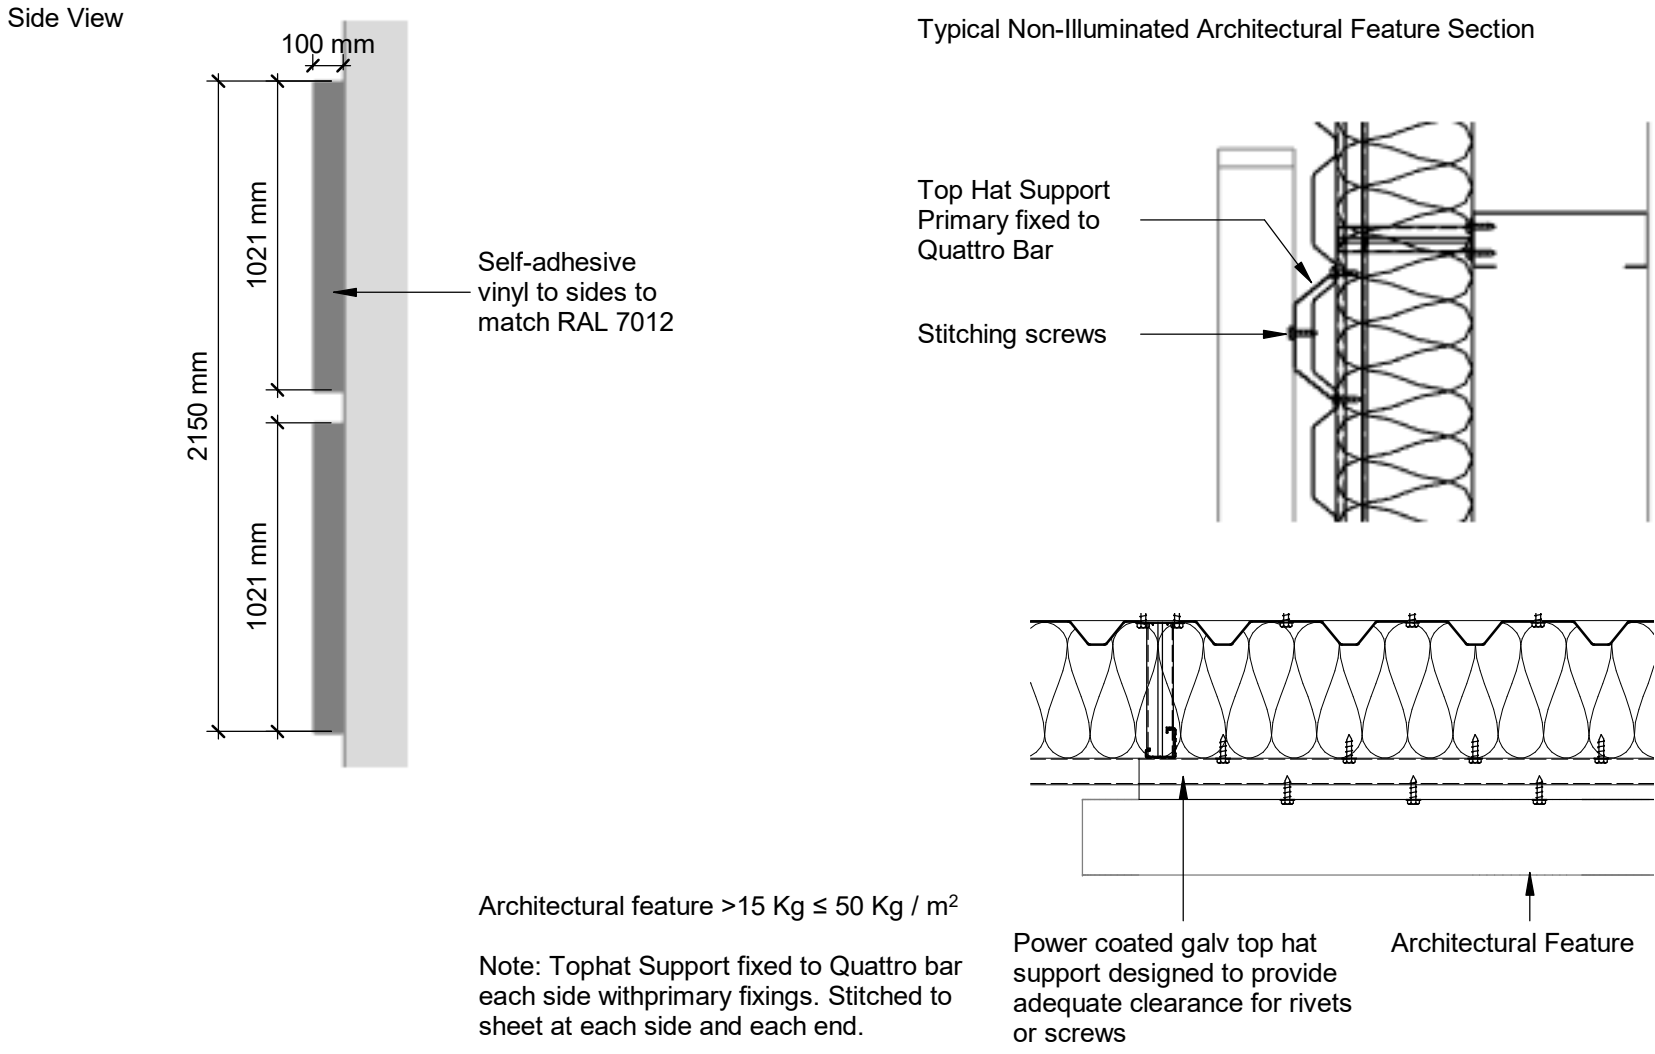

SMALL BUILDING IDENTIFICATION

ARCHITECTURAL FEATURE TYPE 1 - TO BE INSTALLED AT LONGITUDINAL (SIDE) ELEVATIONS OF BUILDING

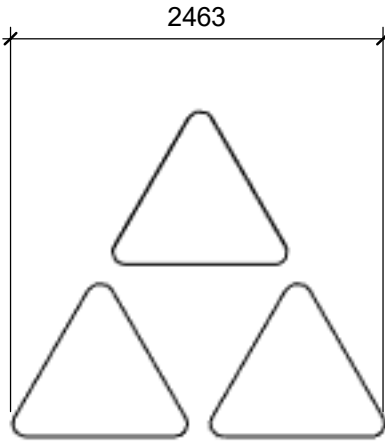

LARGE BUILDING IDENTIFICATION

ARCHITECTURAL FEATURE TYPE 2 - TO BE INSTALLED AT GABLE END (FRONT / BACK) ELEVATIONS OF BUILDING