




MATERIALS:
POLYCARBONATE ROOF ON TIMBER
RAFTERS AND TIMBER POSTS

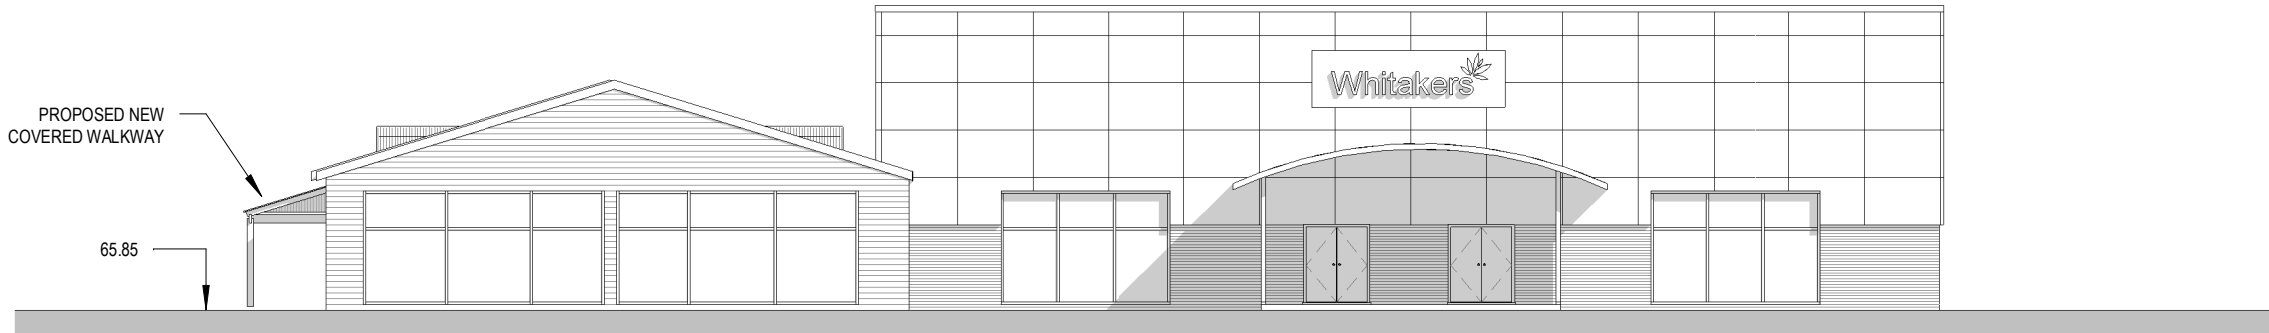

FRONT (EAST) ELEVATION

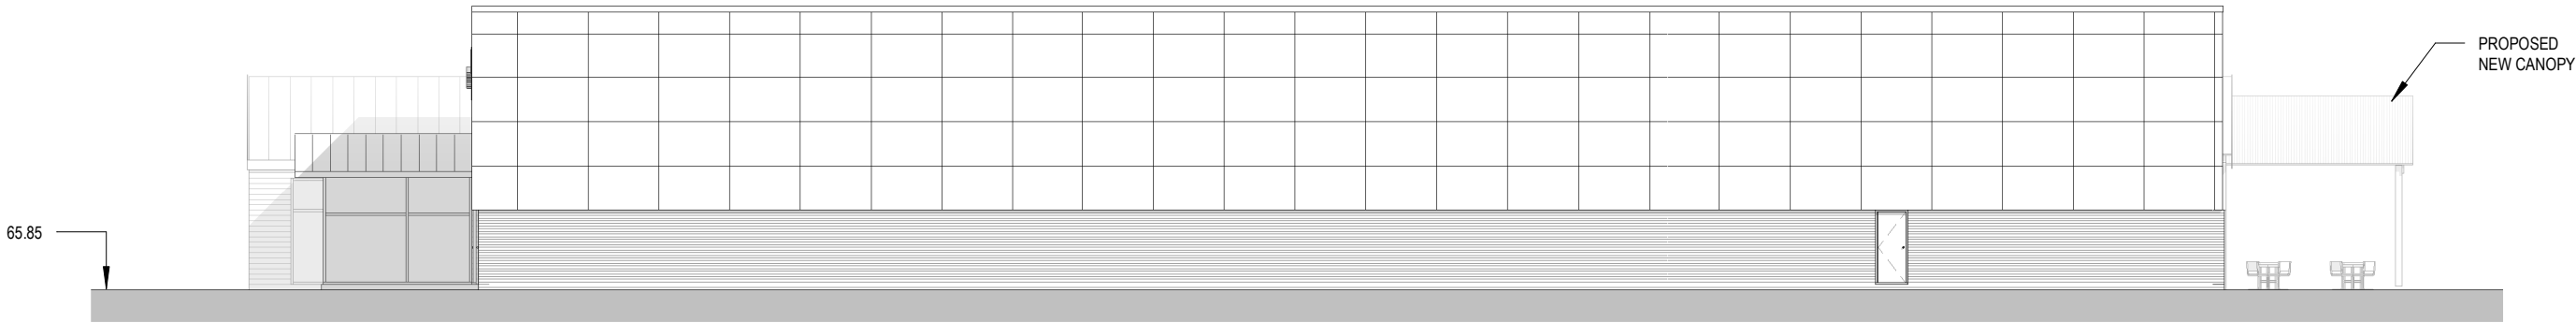


SIDE (NORTH) ELEVATION

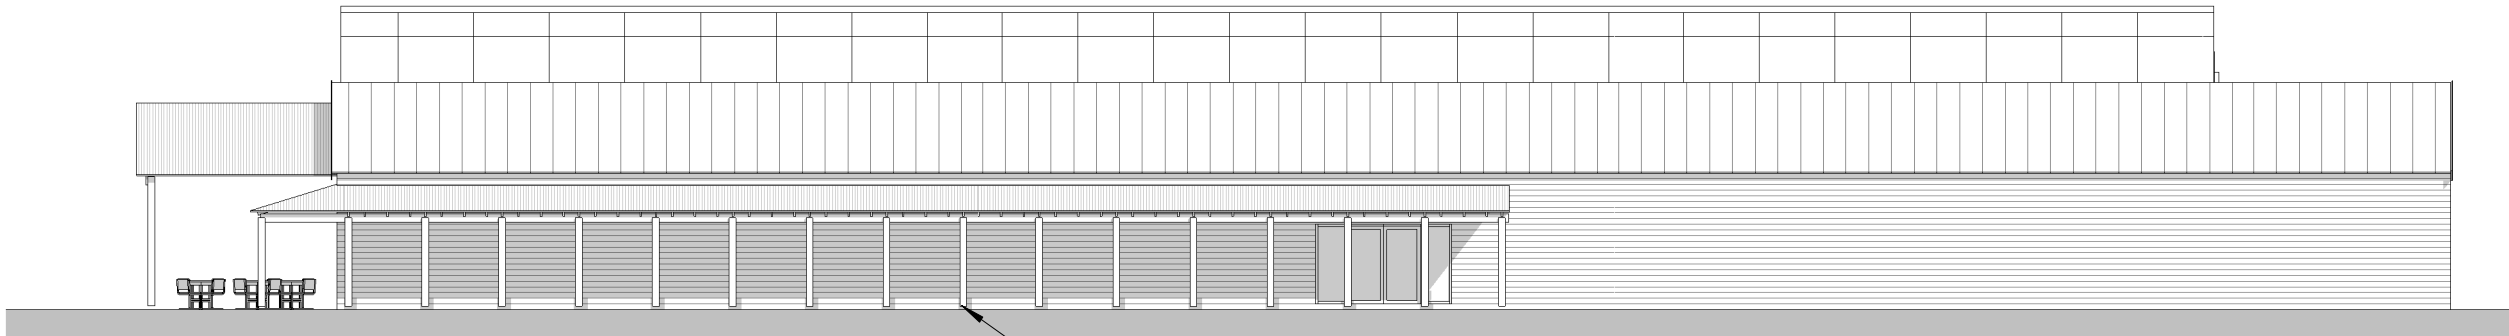

SIDE (SOUTH) ELEVATION

PROPOSED NEW COVERED
WALKWAY WITH POLYCARBONATE
ROOF ON TIMBER POSTS

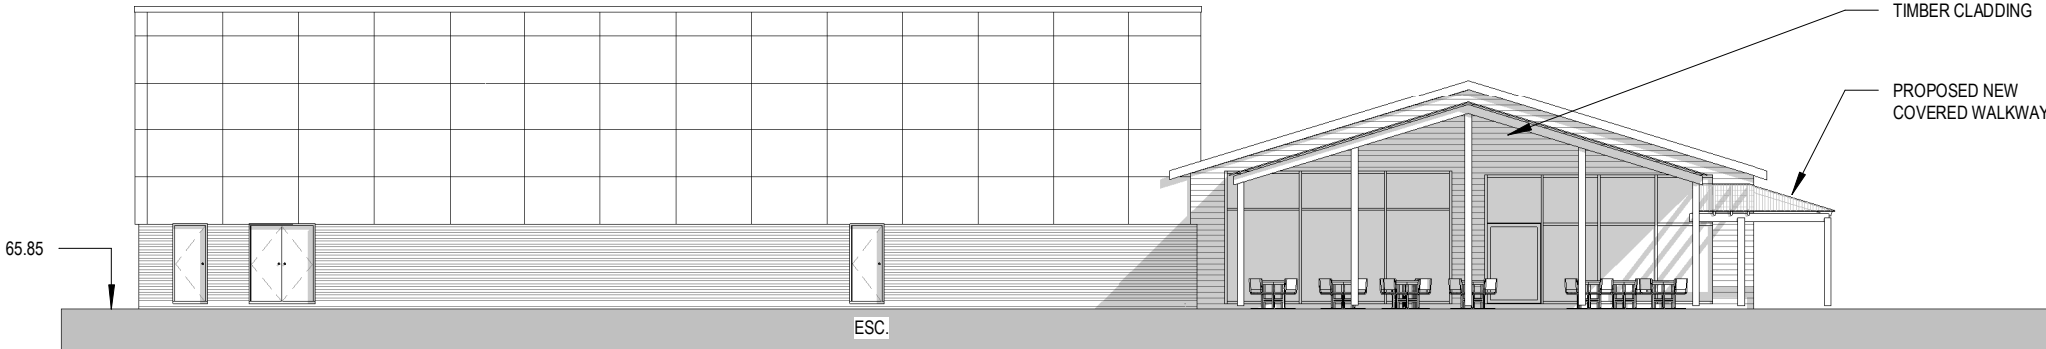

REAR (WEST) ELEVATION

ESC.

Life Architecture Ltd



16 Column Road, West Kirby, Wirral CH48 8AX
T: 0151 625 6635
M: 07885 518 154
E: andrew@lifearchitecture.co.uk

Client: Whitaker's Garden Centre			
Job Title: Proposed new Garden Centre at Manchester Road, Prescott			
Drawing Title: Elevations as Proposed			
Date:	Scale:	Rev:	Dwg No:
Sept 2023	1 : 200	B	PL04