


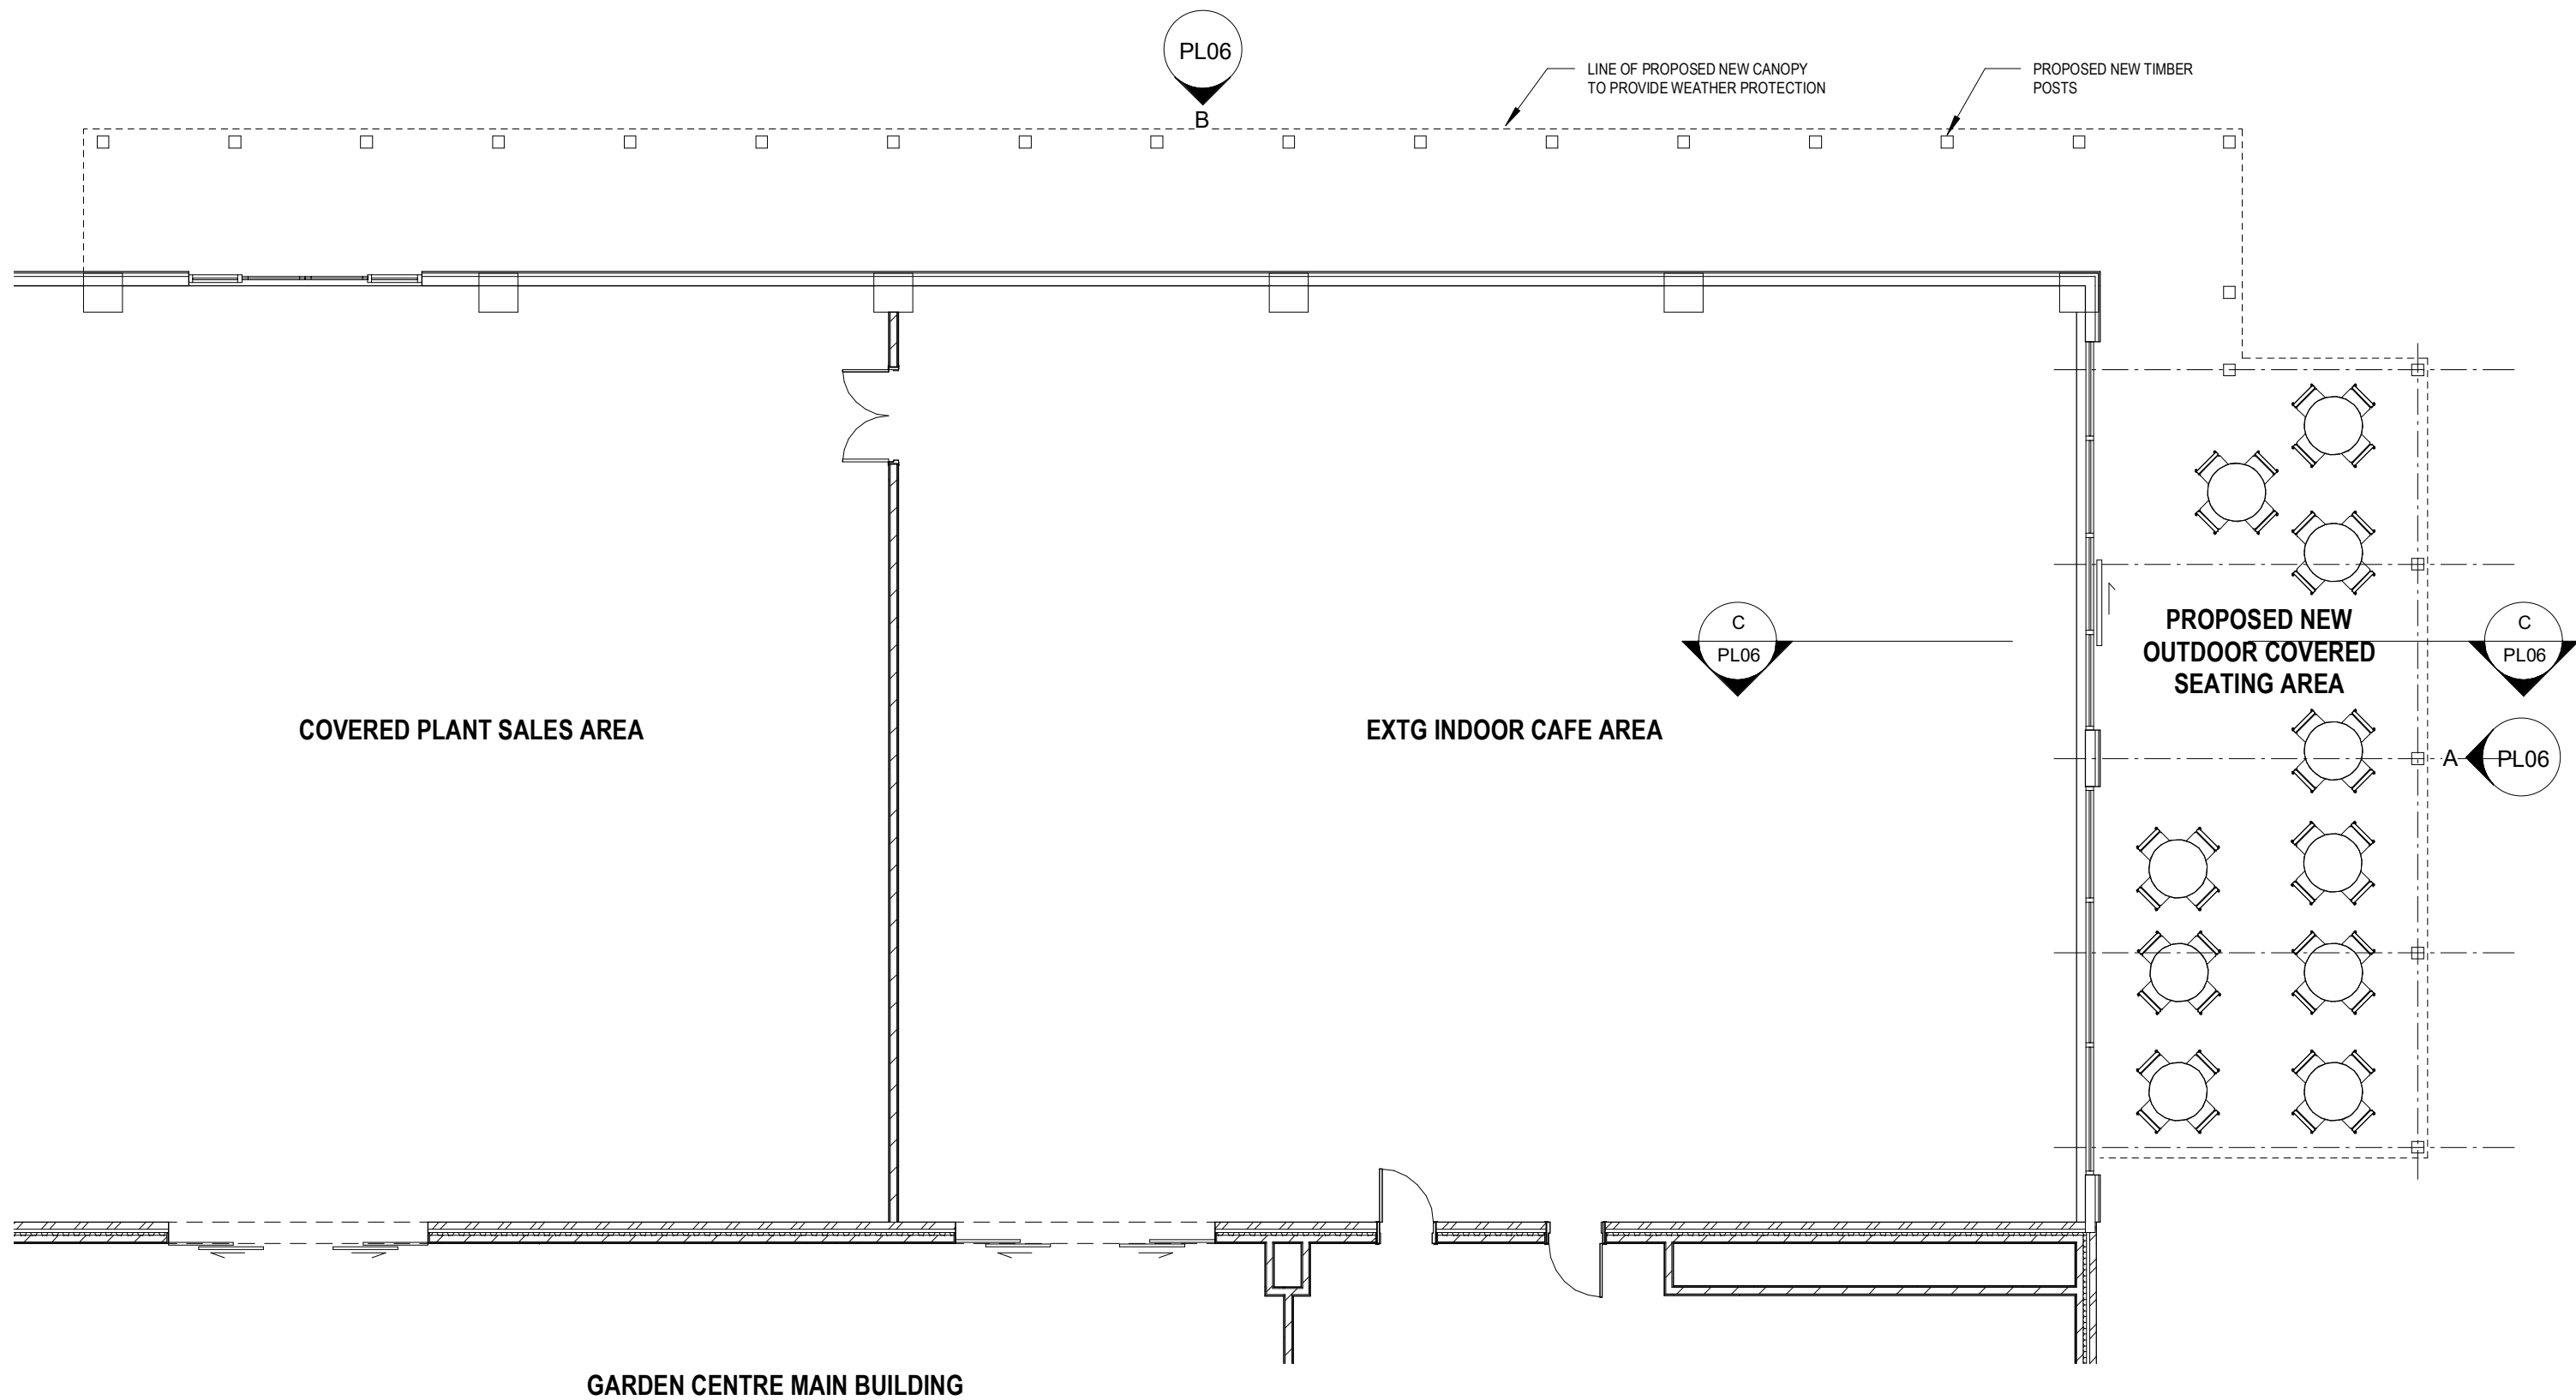

Life Architecture Ltd



ARCHITECTURE LTD

16 Column Road, West Kirby, Wirral CH48 8AX
T: 0151 625 6635
M: 07885 518 154
E: andrew@lifearchitecture.co.uk

Client: Whitaker's Garden Centre			
Job Title: Proposed new Garden Centre at Manchester Road, Prescott			
Drawing Title: Covered Seating Area Plan as Proposed			
Date:	Scale:	Rev:	Dwg No:
Sept 2023	1 : 100		PL05