




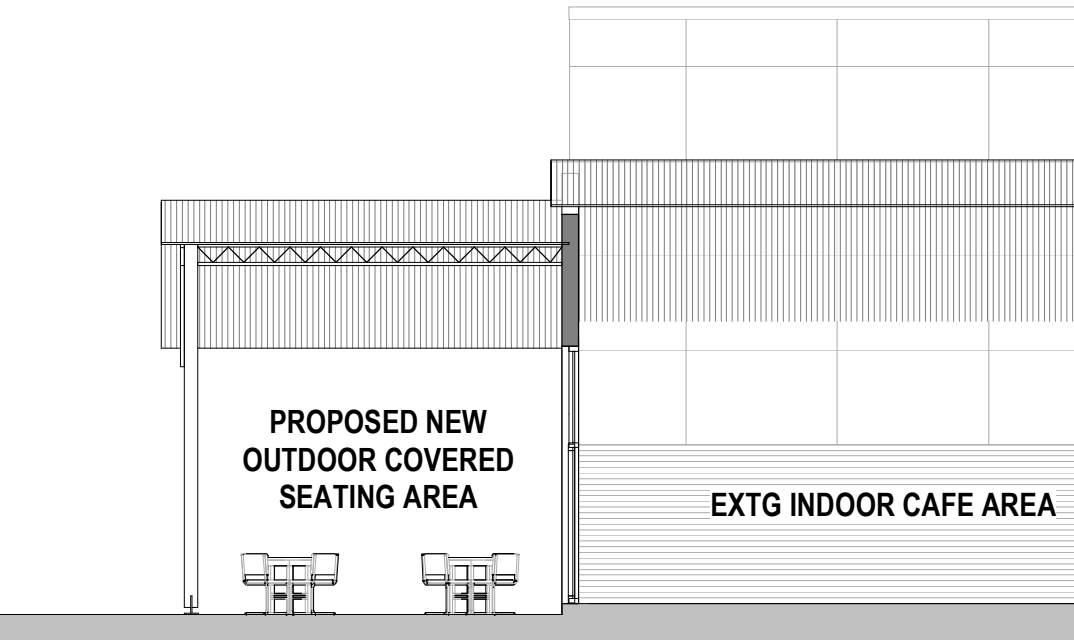

SECTION C-C

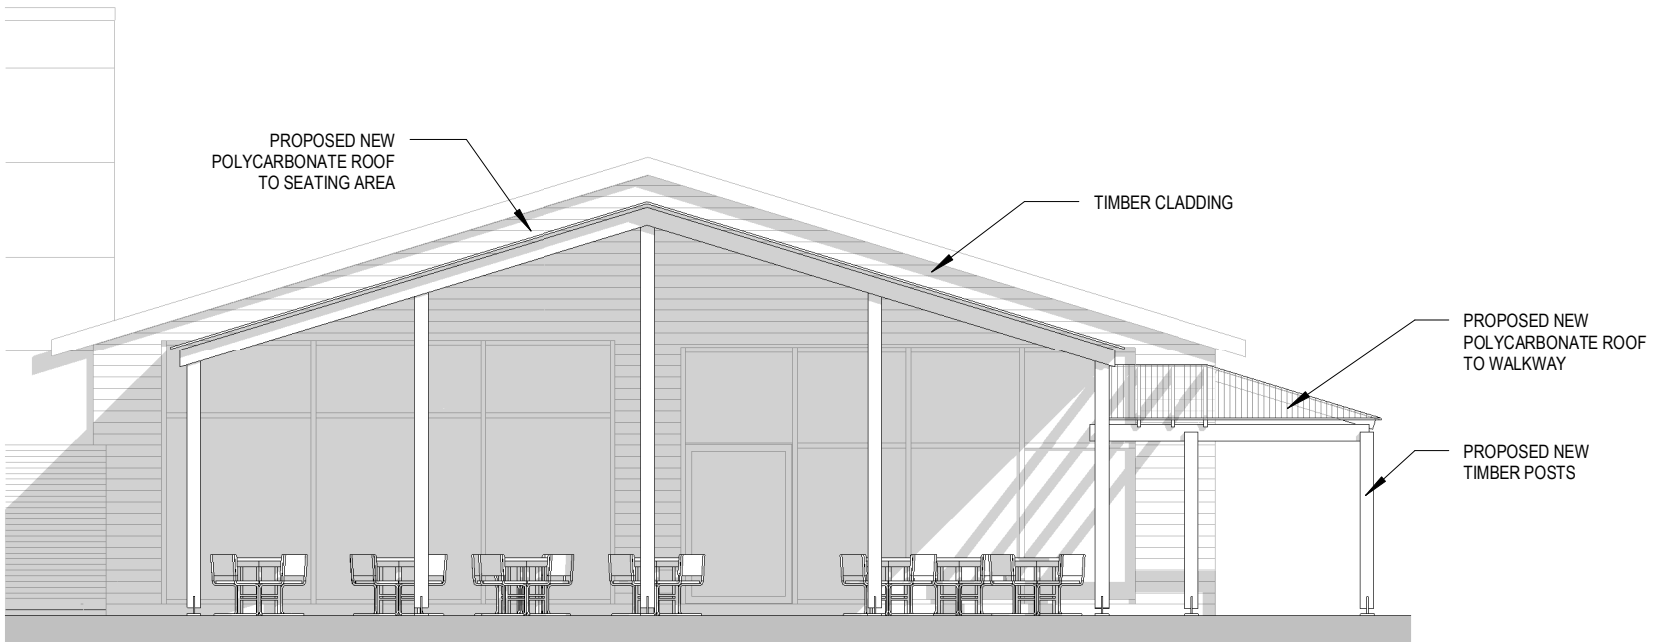

ELEVATION A

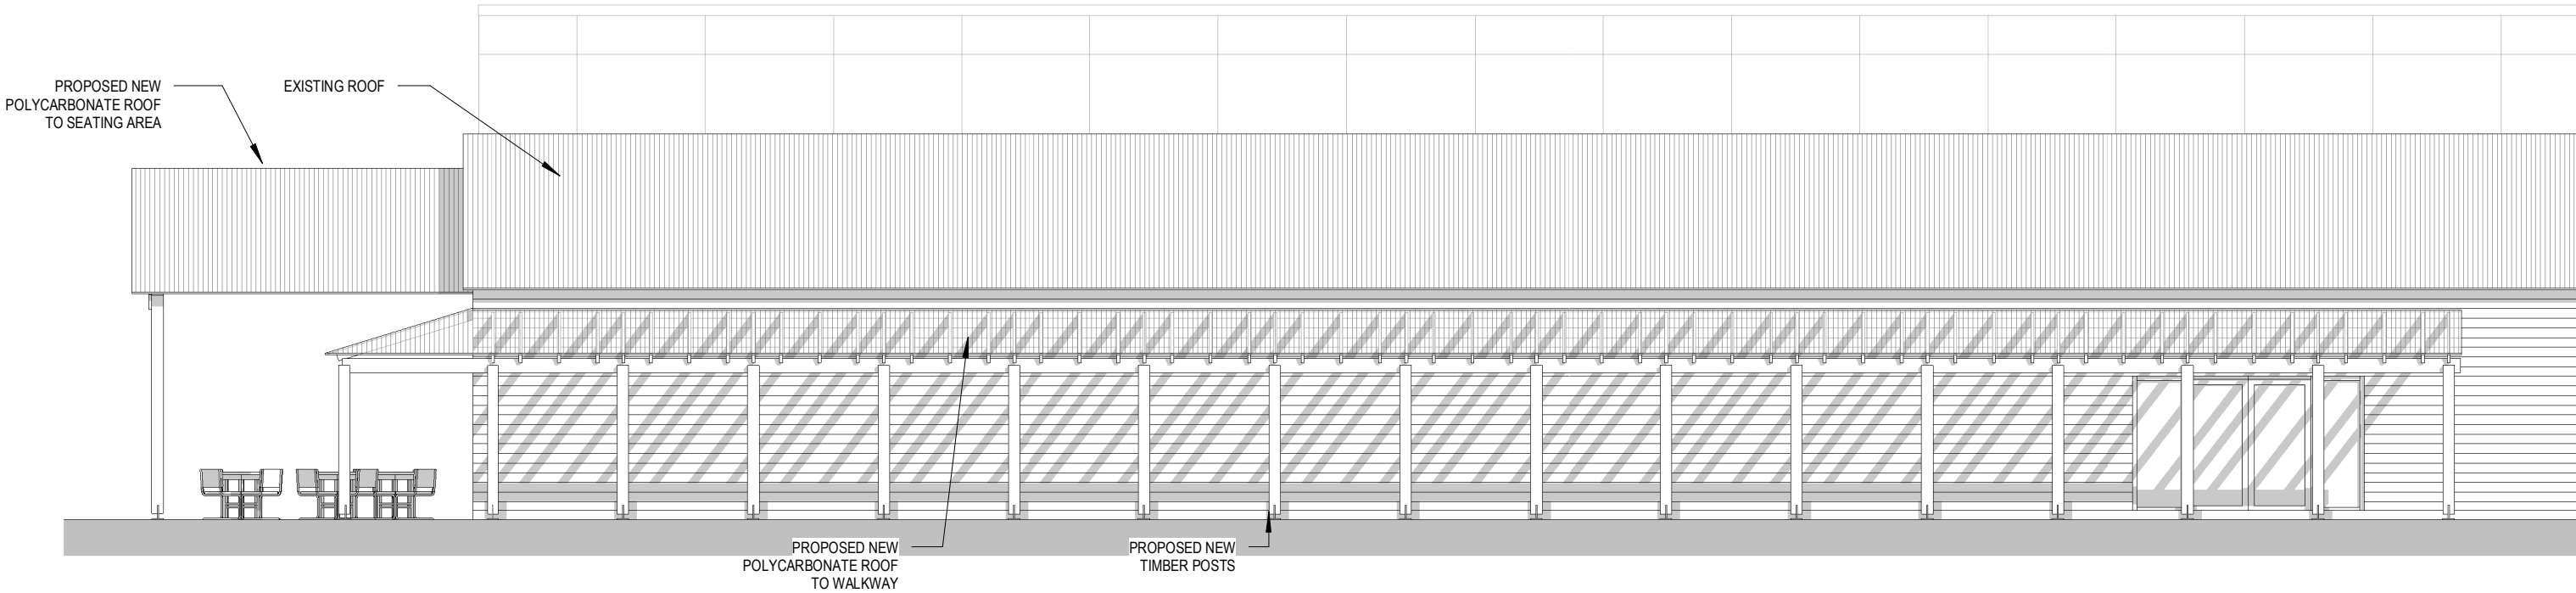

ELEVATION B

Life Architecture Ltd



ARCHITECTURE LTD

16 Column Road, West Kirby, Wirral CH48 8AX
T: 0151 625 6635
M: 07885 518 154
E: andrew@lifearchitecture.co.uk

Client:
Whitaker's Garden Centre

Job Title:
Proposed new Garden Centre at Manchester Road, Prescott

Drawing Title:
Covered Seating Area and Canopy Elevations as Proposed

Date:	Scale:	Rev:	Dwg No:
Sept 2023	1 : 100		PL06