



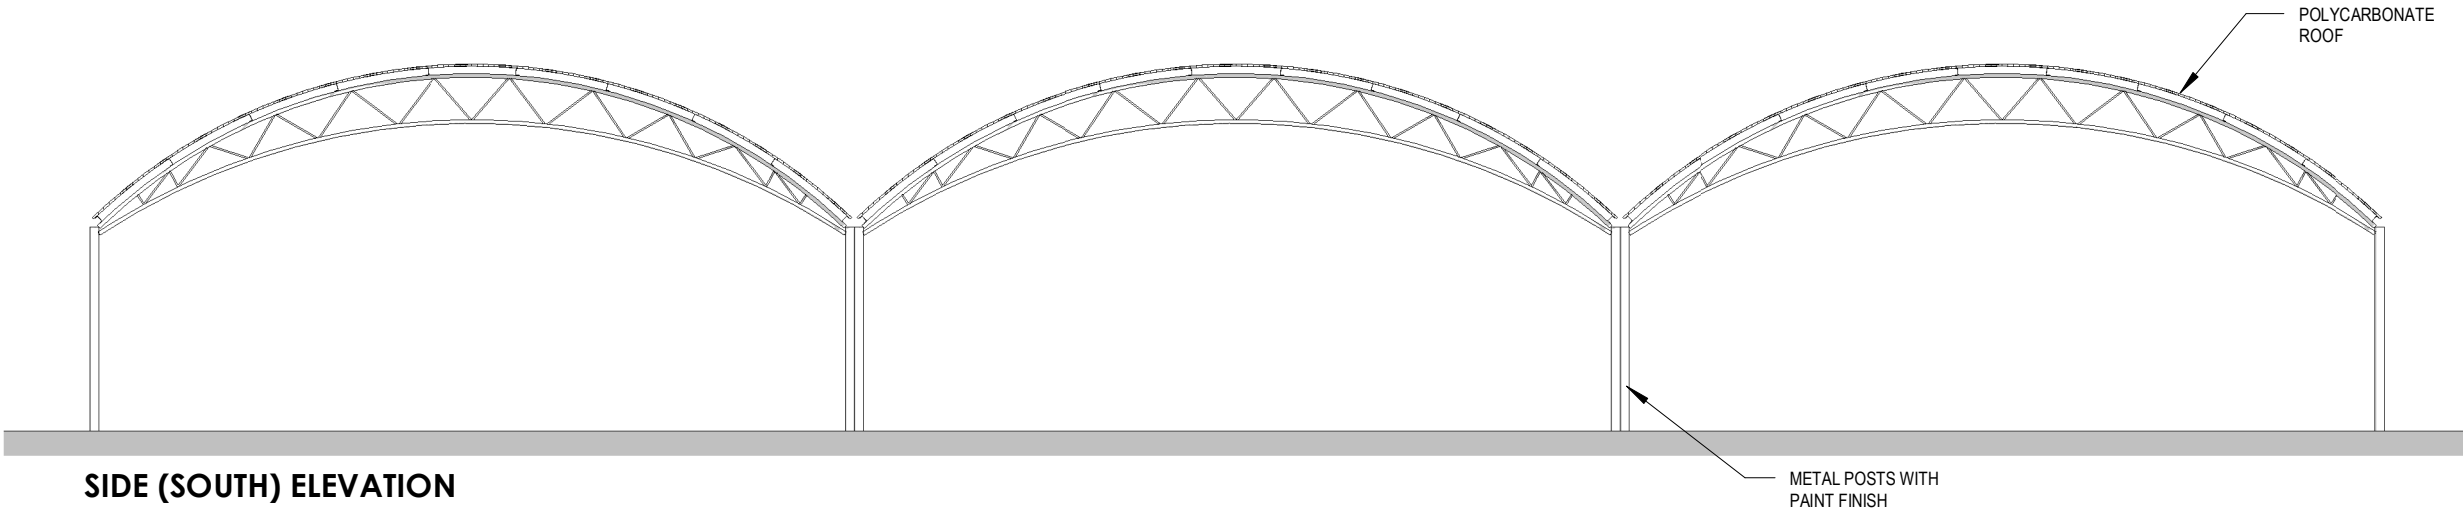


SIDE (SOUTH) ELEVATION

Scale: 1 : 100

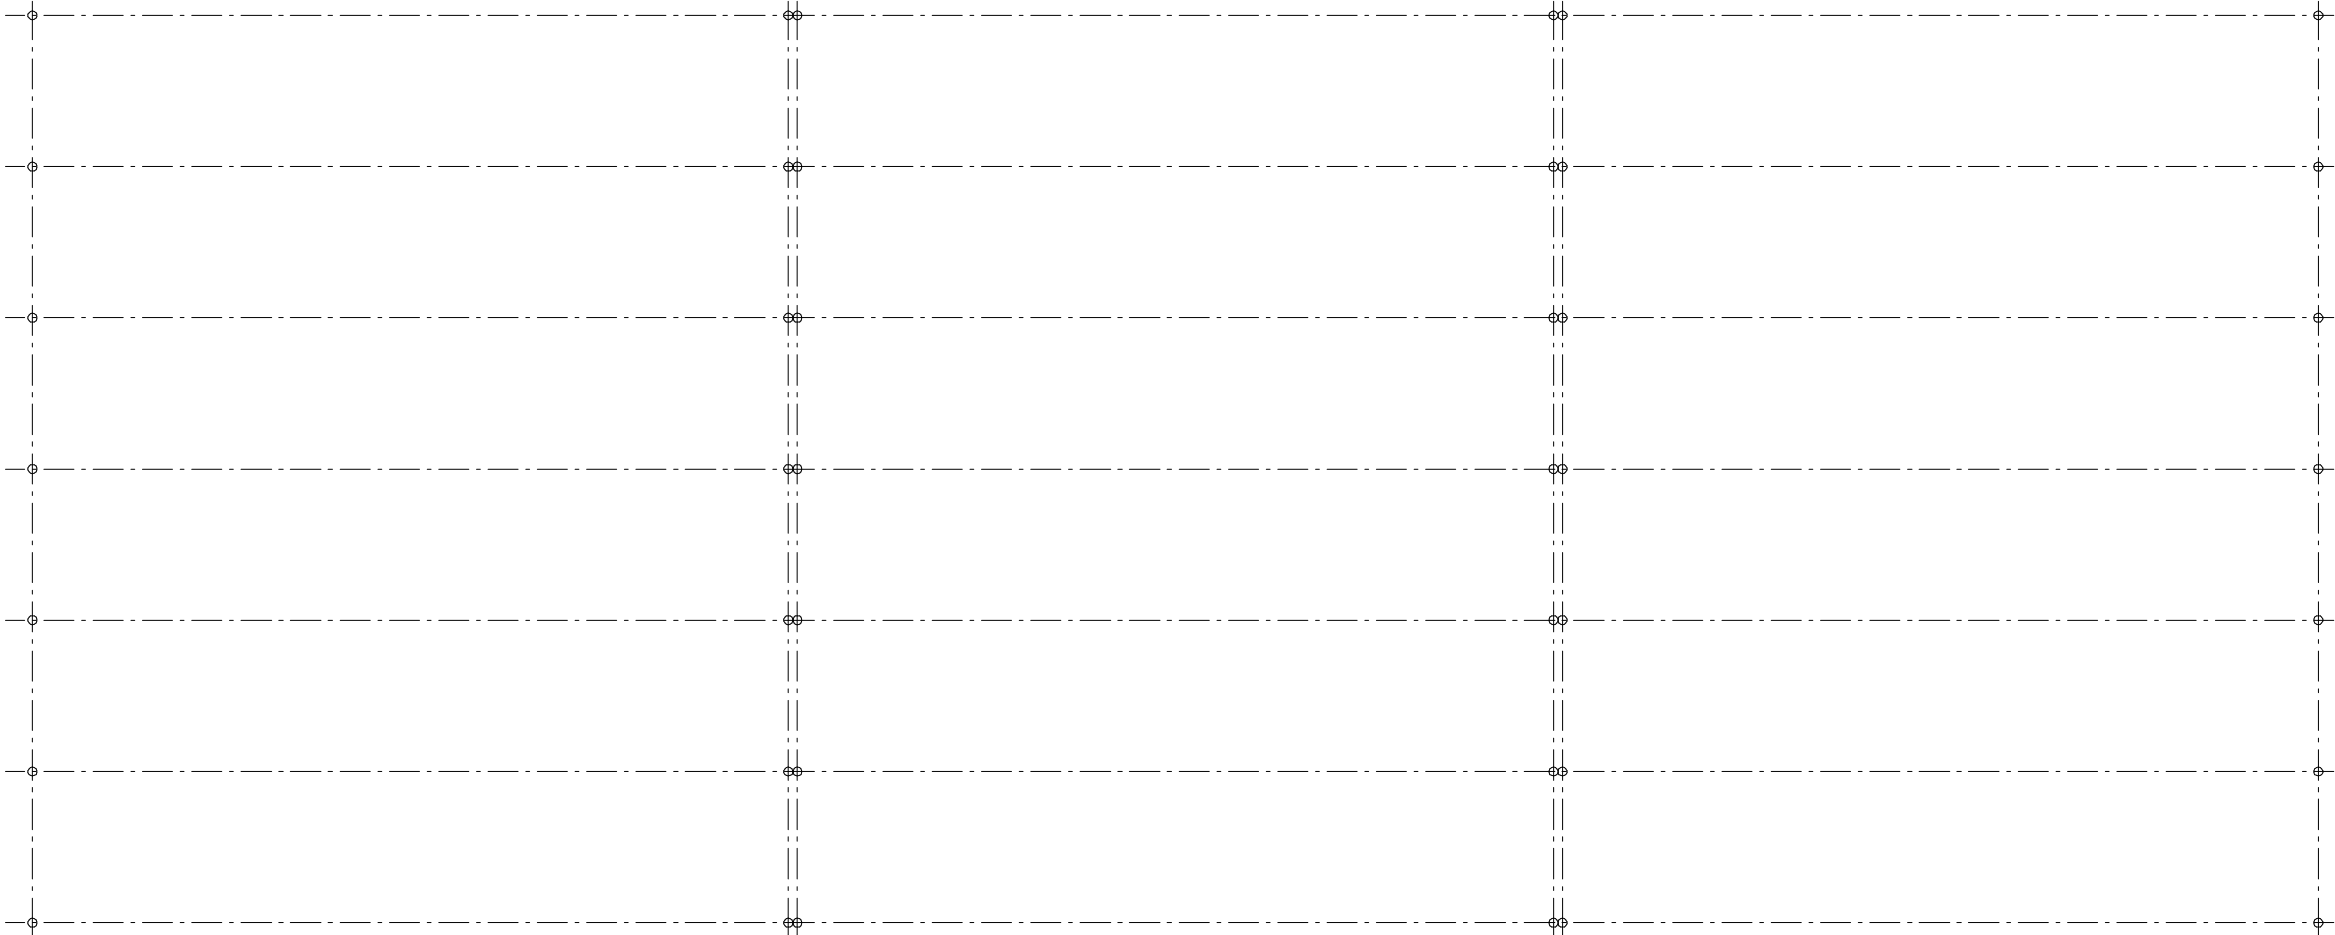


CANOPY PLAN AS PROPOSED

Scale: 1 : 100

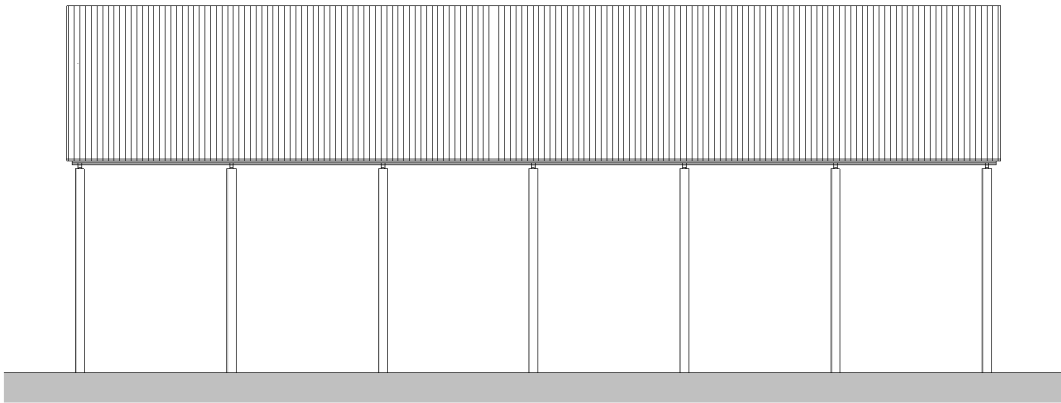

REAR (WEST) ELEVATION

Scale: 1 : 100

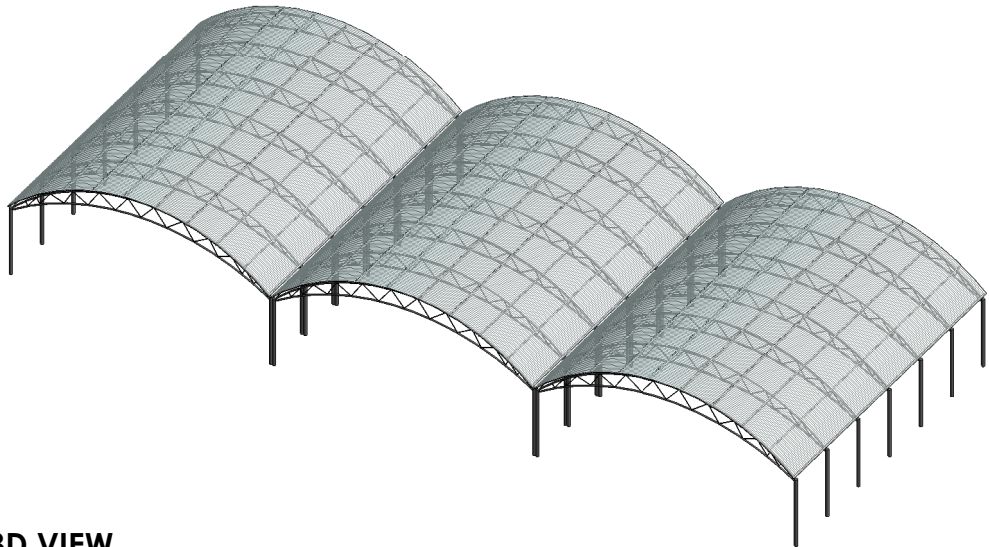

3D VIEW

Life Architecture Ltd



ARCHITECTURE LTD

16 Column Road, West Kirby, Wirral CH48 8AX

T: 0151 625 6635

M: 07885 518 154

E: andrew@lifearchitecture.co.uk

Client: Whitaker's Garden Centre			
Job Title: Proposed new Garden Centre at Manchester Road, Prescott			
Drawing Title: Proposed Canopy to External Plant Sales Area			
Date:	Scale:	Rev:	Dwg No:
Sept 2023	1 : 100		PL07