

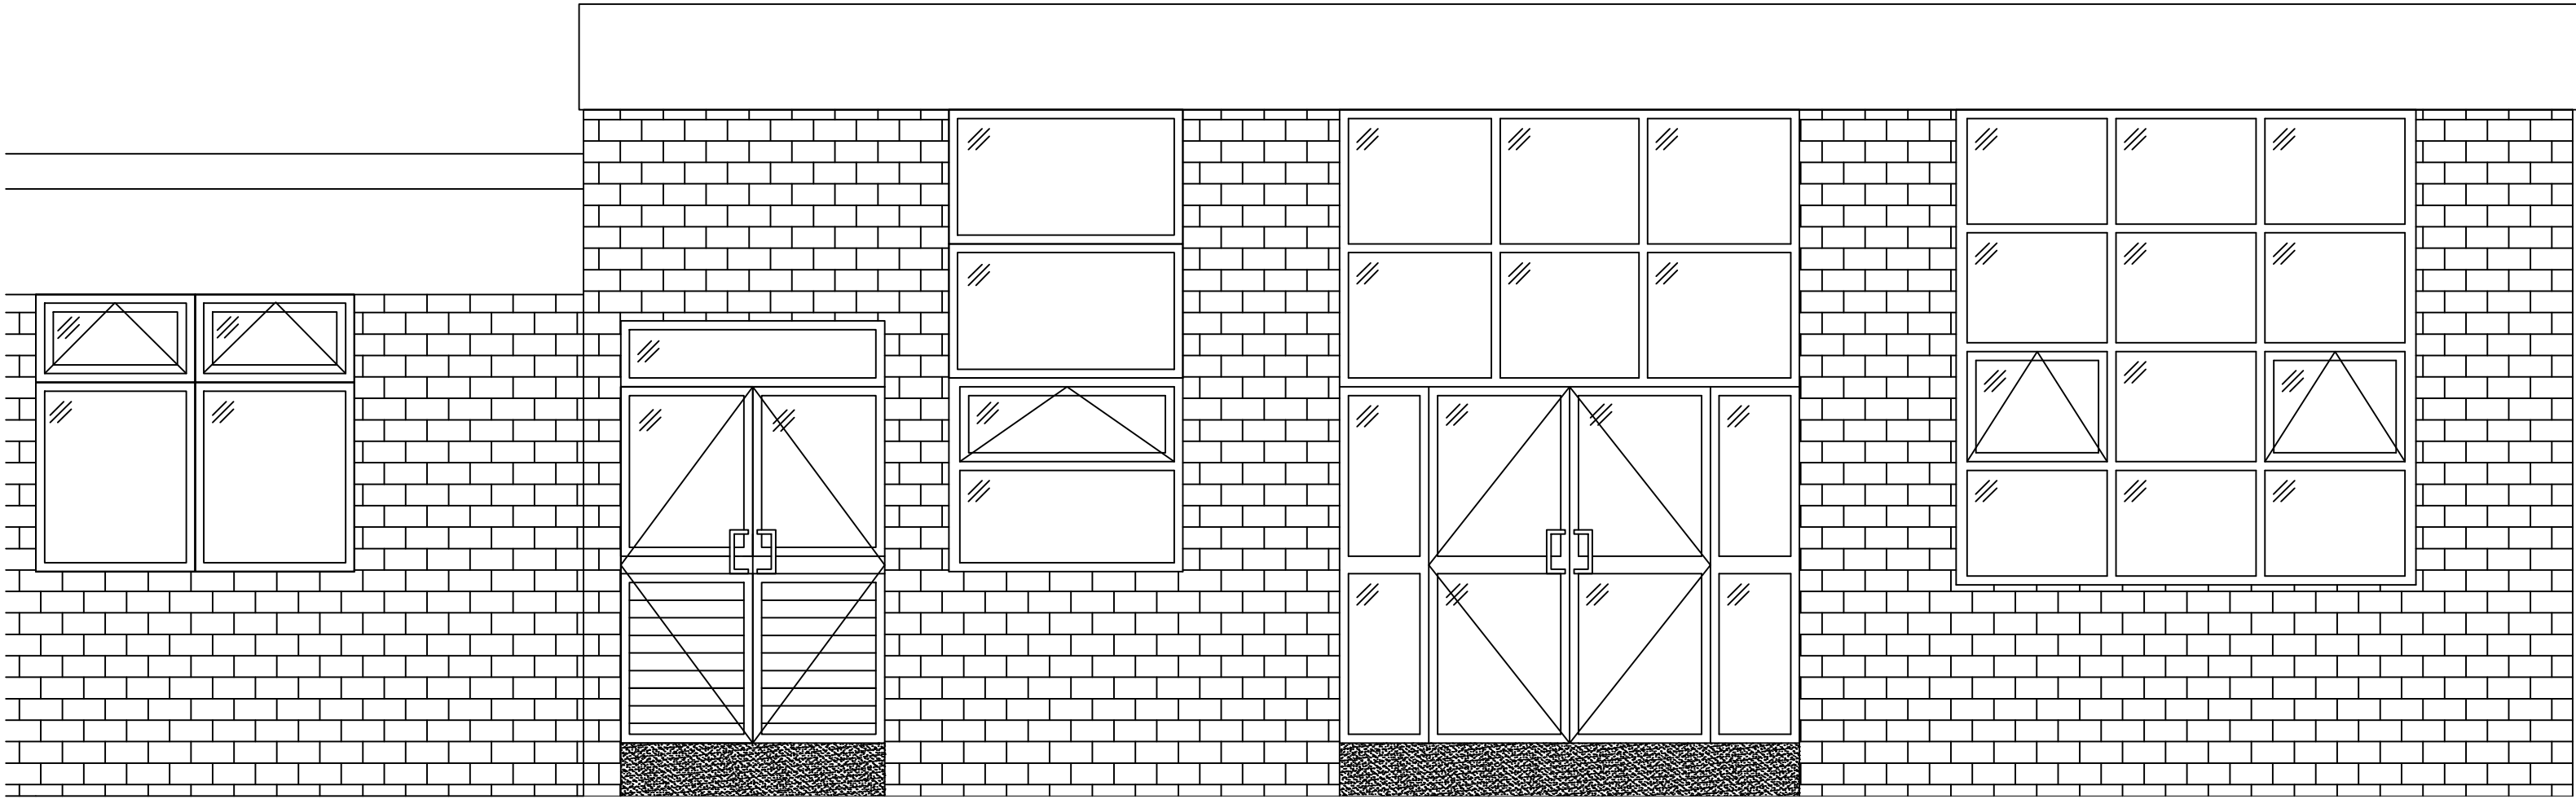


EXISTING LAYOUT

PROPOSED LAYOUT

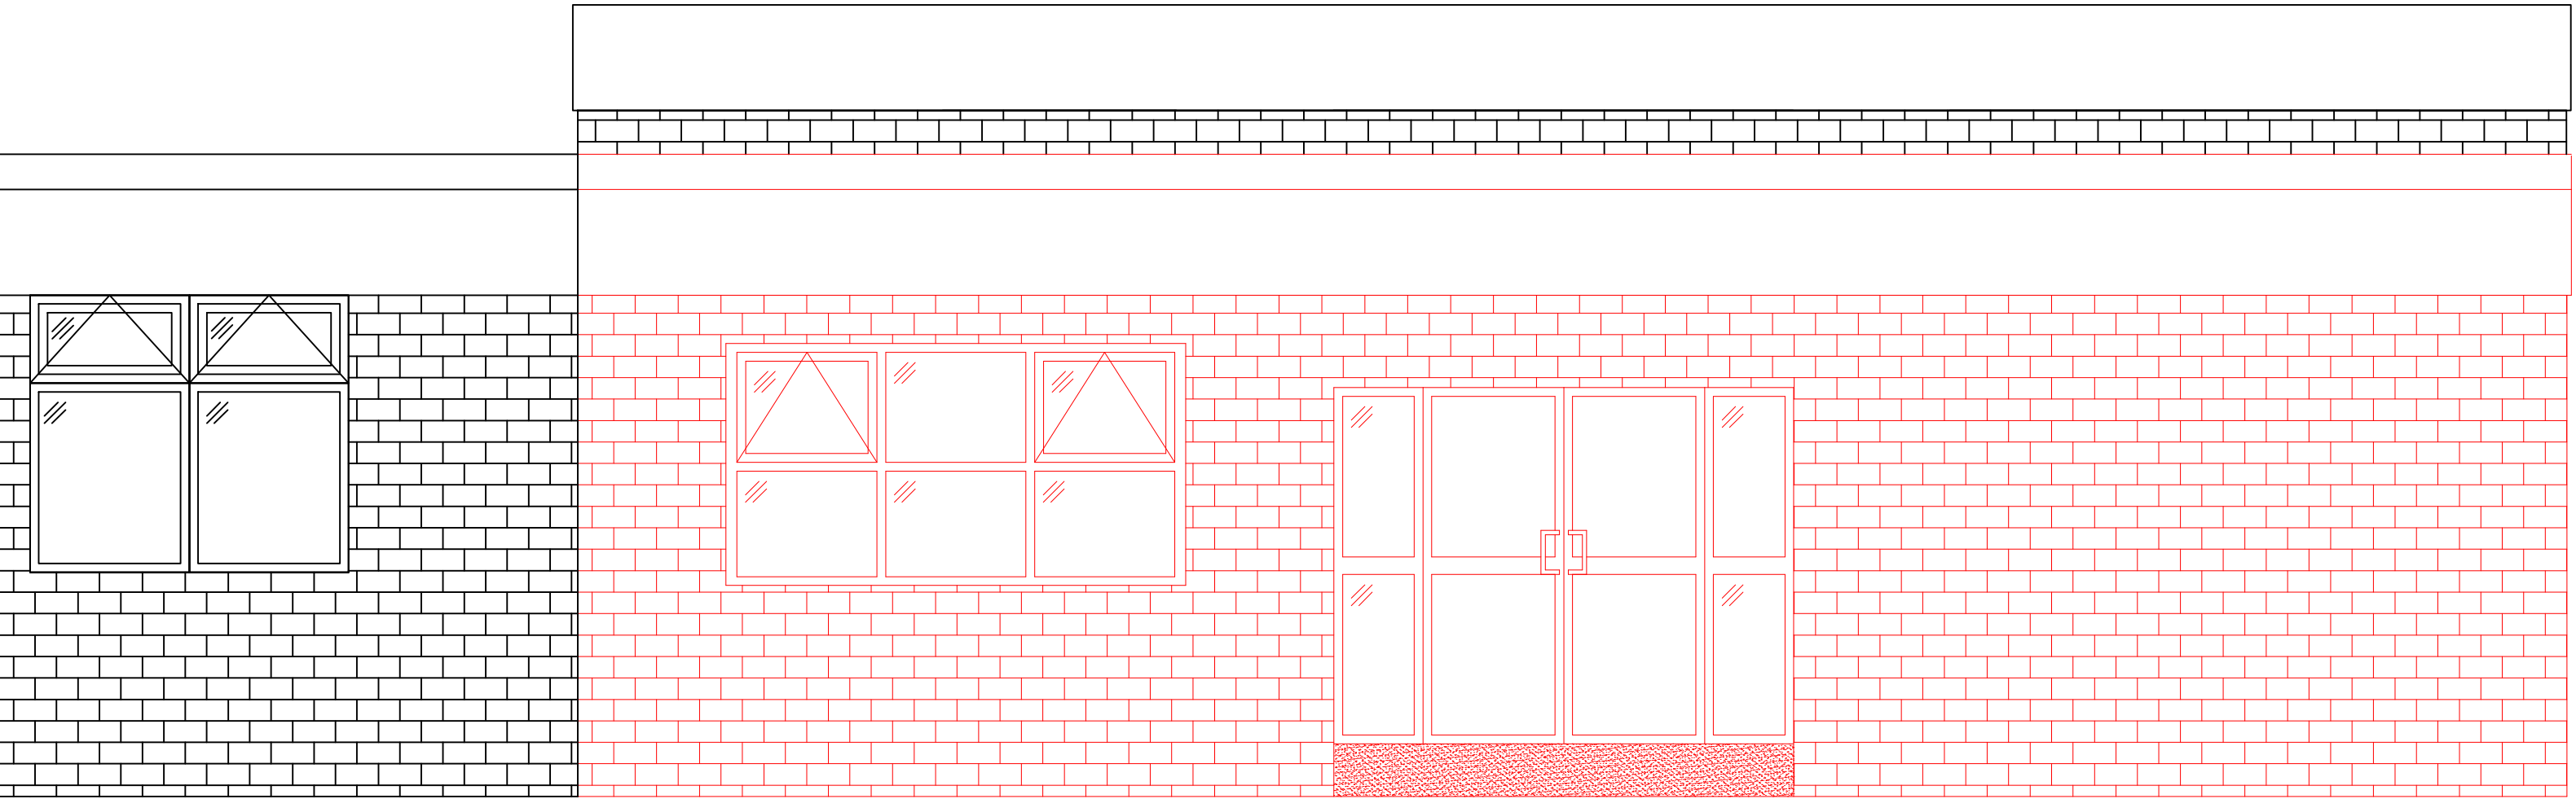

EXISTING ELEVATIONS

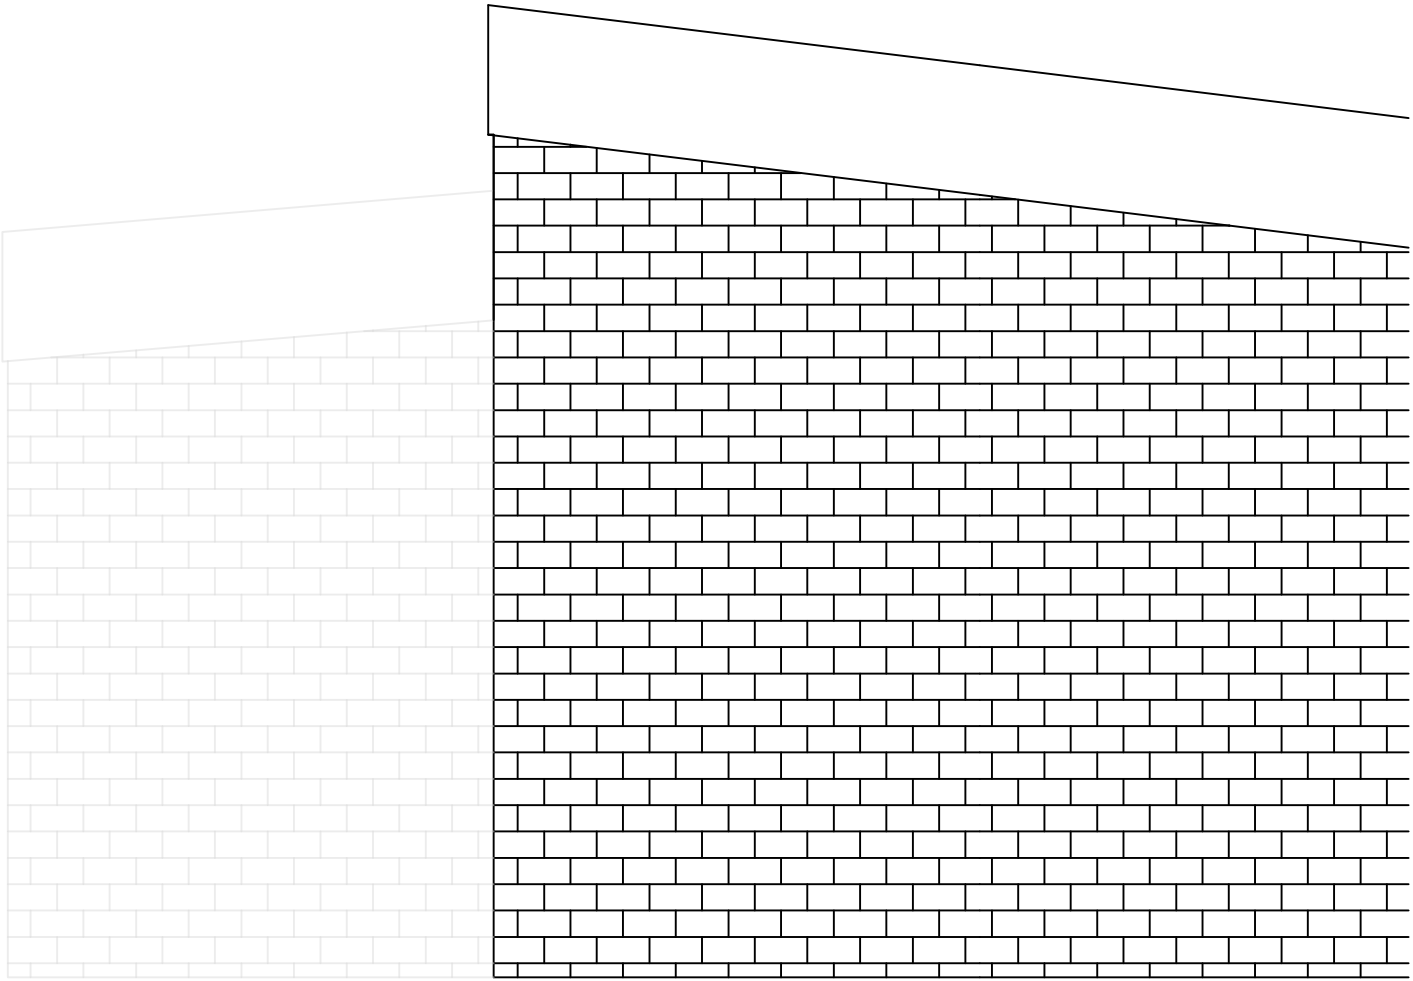

PROPOSED ELEVATIONS

NOTES:

LEGEND:

| REV | DATE | DESCRIPTION | DRN   | CHK   | APP    |
|-----|------|-------------|-------|-------|--------|
| Rev | Date | Description | Drawn | Check | Approv |

Client

The Board of Governors of Kirkby CofE Primary

PROJECT:  
Nursery Extension

Site

Kirkby CofE Primary School  
Hall Lane  
Liverpool  
L32 1TZ  
+44 (0)151 477 8510

ARCADIS

Registered office:  
ARCADIS House  
34 York Way  
London  
N1 9AB

Coordinating office:  
Suite 1A  
Four Piccadilly Place  
Manchester  
M1 3BN  
Tel: 44 (0)161 245 8700

www.arcadis.com

TITLE:

Existing & Proposed Extension

|                   |     |                 |               |
|-------------------|-----|-----------------|---------------|
| Designed          |     | Signed          | Date          |
| Drawn             | SR  | Signed          | Date OCT 2023 |
| Checked           | CL  | Signed          | Date OCT 2023 |
| Approved          | CN  | Signed          | Date OCT 2023 |
| Scale:            | NTS | Datum:          | AOD           |
| Original Size:    | A1  | Grid:           | OS            |
| Suitability Code: |     | Project Number: | 30173661-211  |

Suitability Description:

FOR APPROVAL

Drawing Number:

30173661-211-06

Revision: