



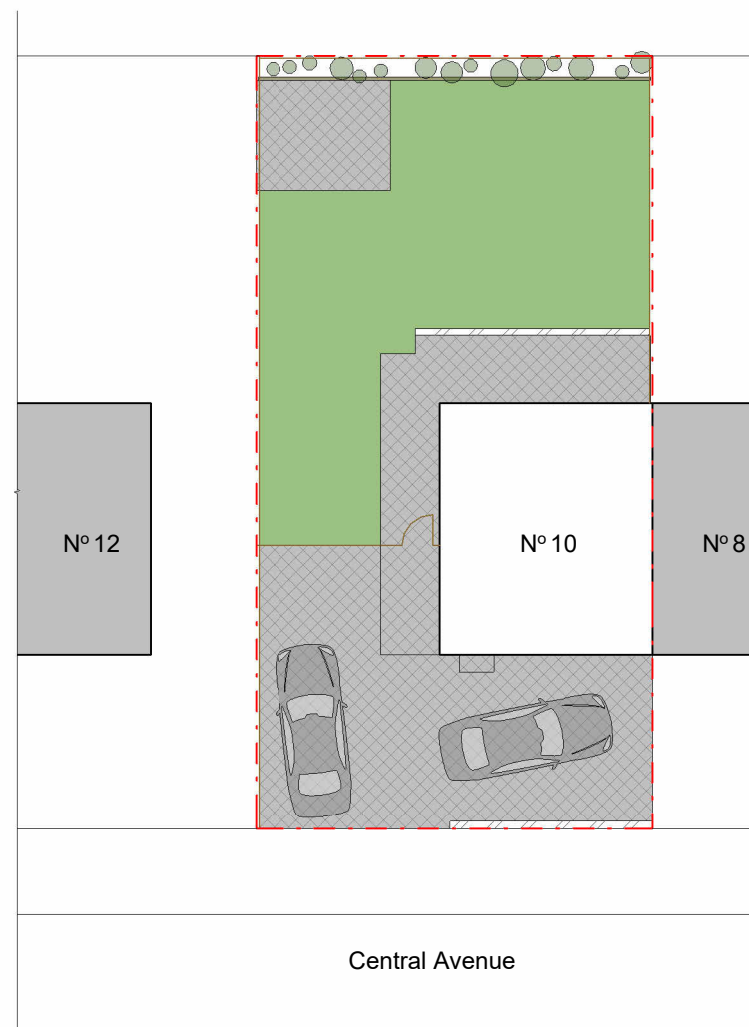

1 Site - Existing
1 : 200

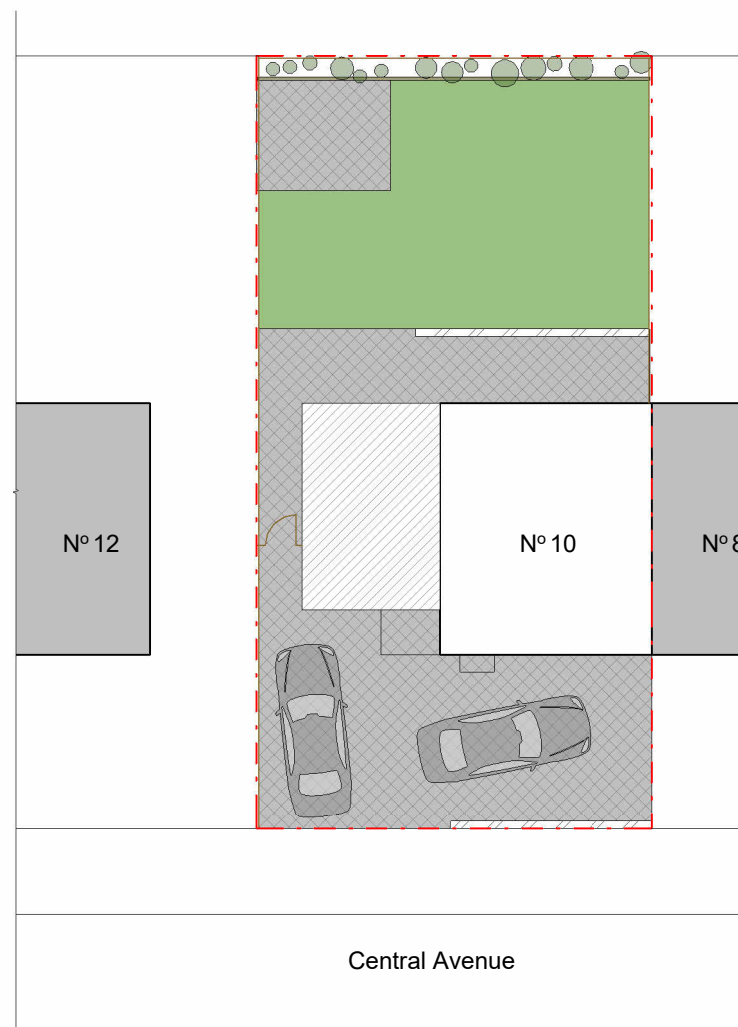


2 Site - Proposed
1 : 200

Site Key

- Existing Building
- Proposed
- Brick Wall
- Grass
- Hard Landscaping
- Timber Fencing

Site Key

- Site Boundaries

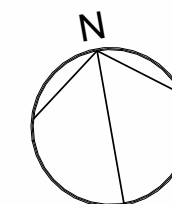

VISUAL SCALE 1:200 @ A3

Project	10 Central Avenue	Date	21/08/2024
Drawing number	102	Drawn by	CB
Scale	As indicated	Stage	DESIGN

Rev	Description	Date
2	Added Scale Bar	08/10/2024