RevNo	Revision note	Date	Signature	Checked
A	1. A/C concrete bases altered 2. 1.8m high paladin fence added around A/C concrete bases			

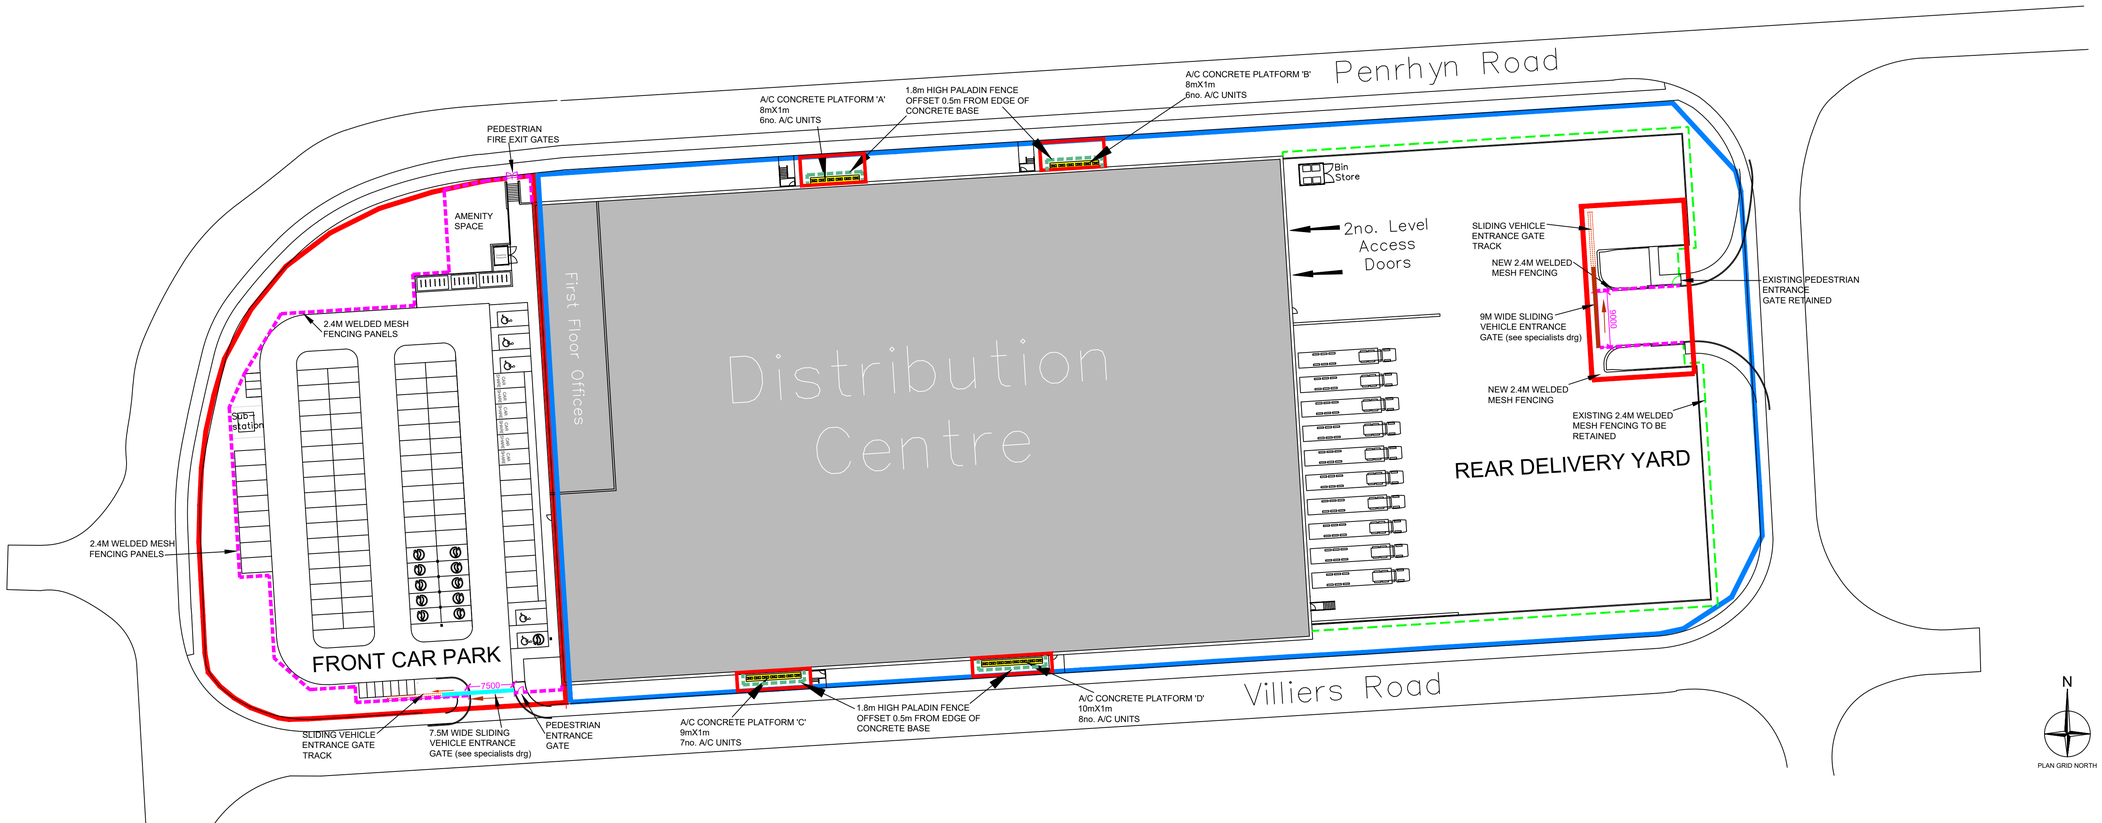

PROPOSED SITE LAYOUT PLAN

KEY:

- boundary of development areas (0.49ha)
- additional site ownership
- existing 2.4m high PPC green paladin fencing with matching gates
- proposed 2.4m high PPC green paladin fencing (to match existing)
- 9m wide sliding vehicular entrance gates (to rear delivery yard)
- 7.5m wide sliding vehicular entrance gates (to front car park)
- proposed 1.8m high PPC green paladin fencing to perimeter of a/c unit bases
- concrete bases for A/C units

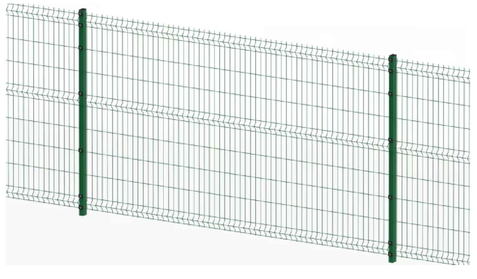

PROFILE IMAGE TO WELDED MESH FENCING

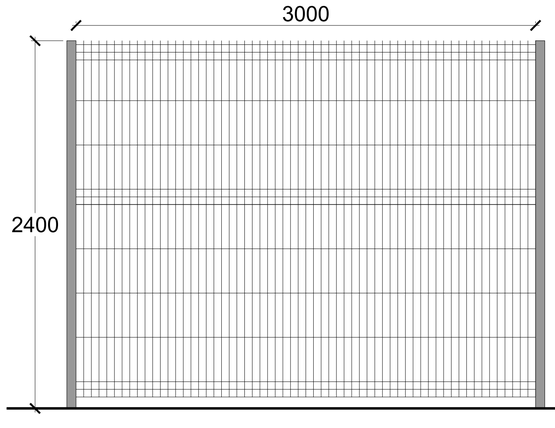

2.4m high green paladin mesh fencing to perimeter of front car park
1:20

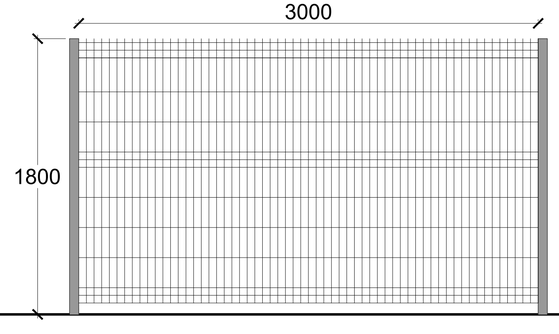

1.8m high green paladin mesh fencing to perimeter of A/C platforms
1:20

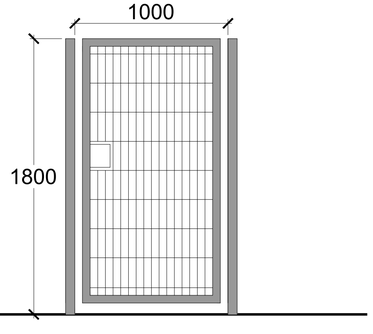

1.8m high green paladin mesh gate access to A/C platforms
1:20

0m 10m 20m
1:500 scale bar

0m 1m
1:20 scale bar

CHARTERED ARCHITECTS LTD

PROJECT: ERECTION OF A NEW 2.4M HIGH MESH SECURITY FENCE AROUND CAR PARK WITH VEHICLE AND PEDESTRIAN ACCESS GATES TOGETHER WITH THE INSTALLATION OF NEW GROUND SUPPORTED AIR CON UNITS.
At: Land Bounded by Villiers Road & Penrhyn Rd, Knowsley Business Park, Knowsley

CLIENT: BELLS AND SONS HEALTHCARE

Drawing Title: PROPOSED SITE PLAN LAYOUT

Drawing No.: 2616-PL-03
Date: MAY 2026
Scale: 1:500, 1:20@ A1
Revision: A
Issue:

Renaissance Studio, No 1 Derby St, Leigh, Lancashire WN7 4PF
Telephone: 01942 676360 , Fax: 01942 682084
Email: info@pabarchitects.co.uk , www.pabarchitects.co.uk