



0 1 2 3
scale 1/100 at A3

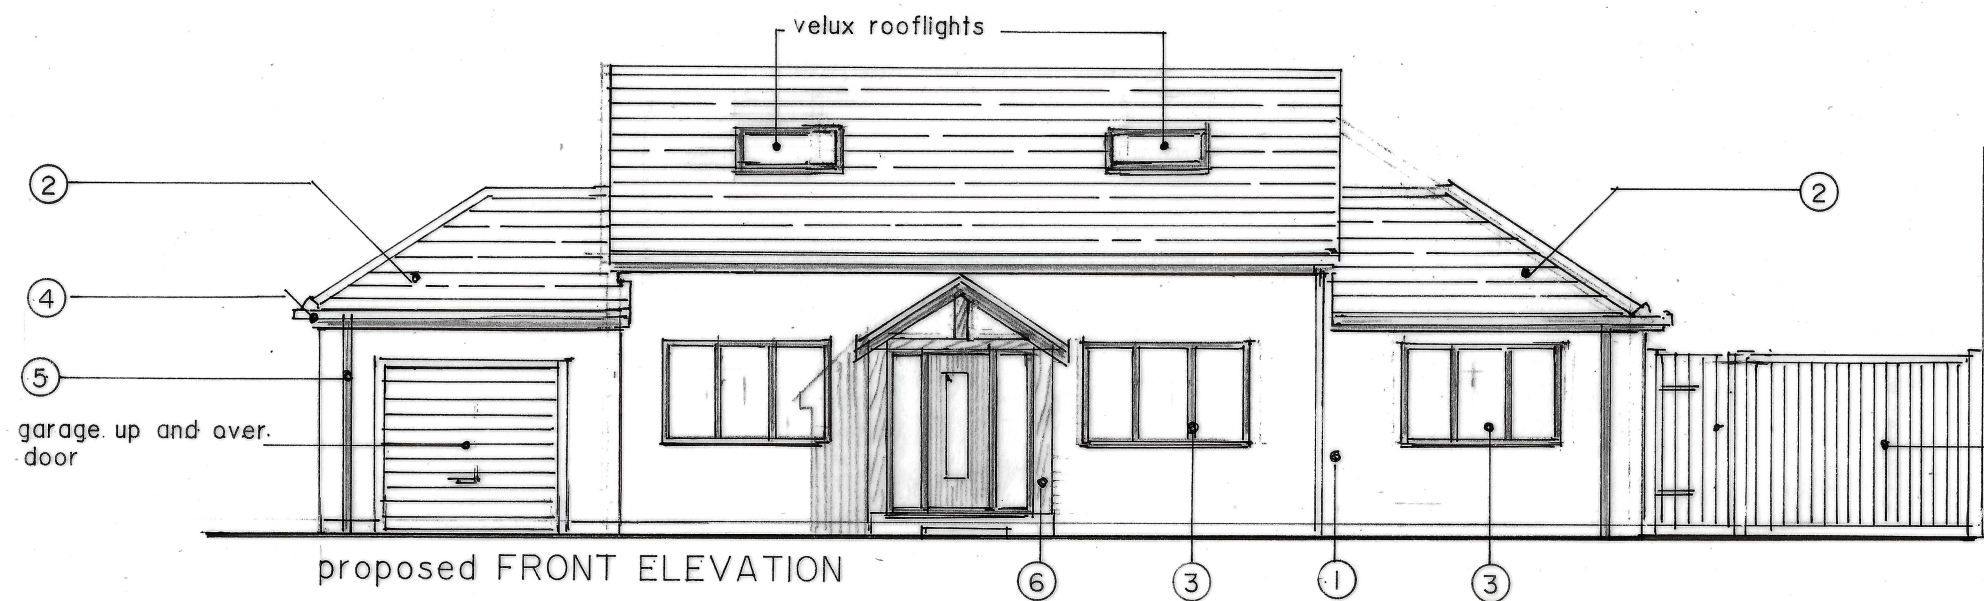

EXTERNAL FINISHES

- 1 K Rend silicone render on blackwork, white.
- 2 Redland Cambrian interlocking slates, slate grey.
- 3 Upvc double glazed windows, anthracite grey.
- 4 Upvc fascia and bargeboards, black.
- 5 Upvc gutters and downpipes, black.
- 6 Oak post to porch.

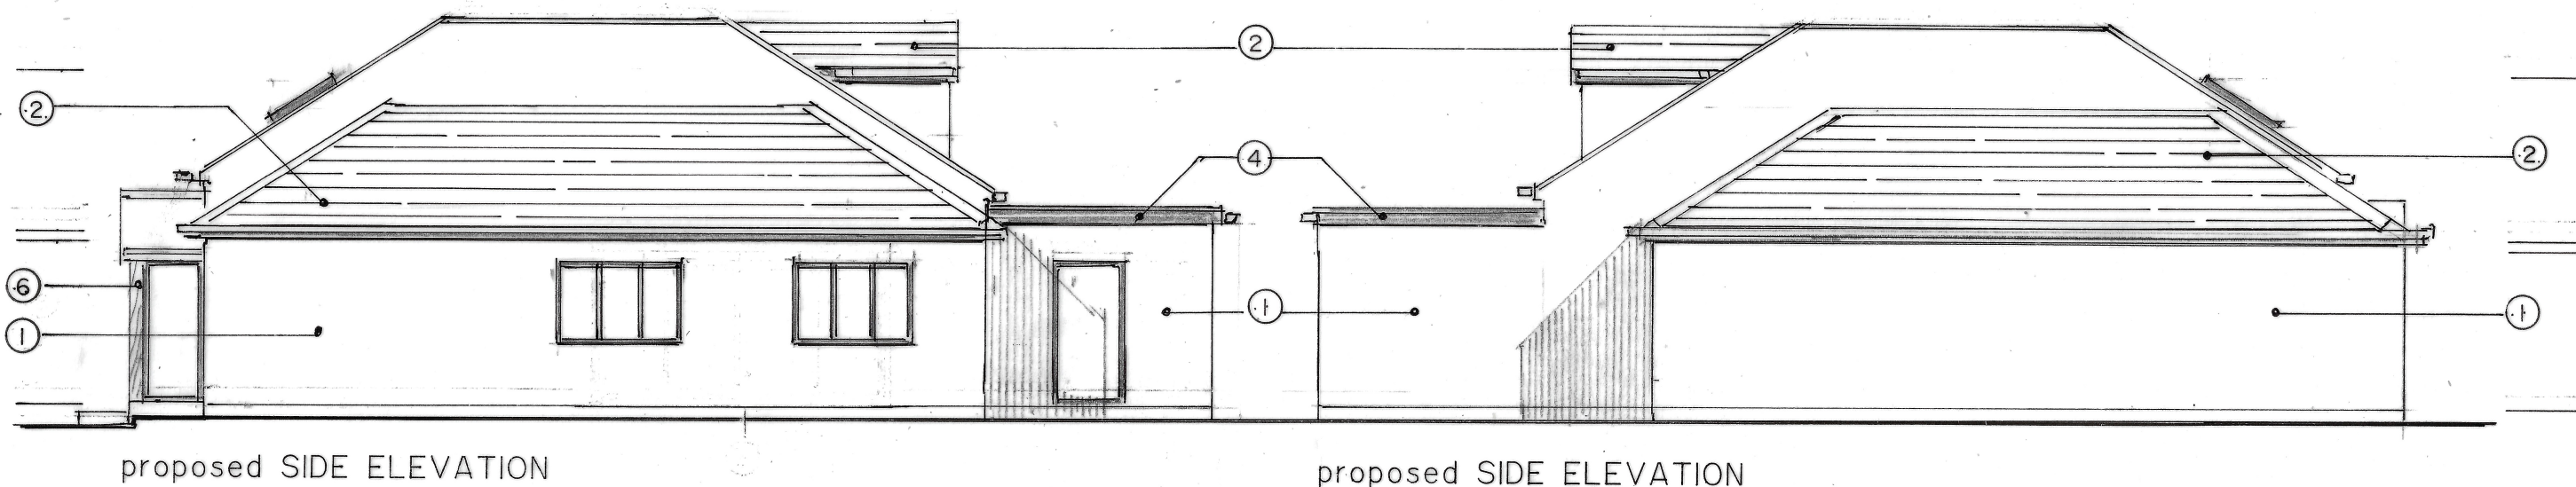

Rev A - Re-designed

Oct 25

TCC/03 A

scale: 1/100 date Oct 2025 drawn: A.D.

A.D. PARTNERSHIP

Tel. 01829 458231

Proposed alterations/extensions to 59 Chapel Lane, Cronton, Widnes, WA8 4NT for Mr O Thorstensen.