


NORTH

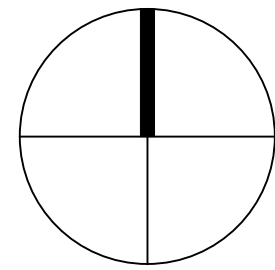

notes.

Do not scale this drawing except for planning purposes


Drawing to be used for the status indicated only

All dimensions and setting out shall be checked and confirmed and any discrepancies to be reported to the Designer prior to commencement of any work


All work and materials to be in accordance with current statutory legislation, relevant codes of practice and British Standards

Drawing to be read in accordance with relevant consultants and sub-contractors drawings and specifications


This drawing is the property of the Designer and is not to be used in whole or in part without written consent

 

Existing Footprint

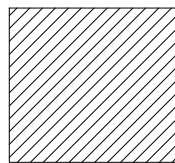

Proposed Extension

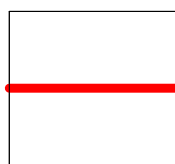

Site Boundary

PHAT

architecture design planning

PHATarchitecture.co.uk

project_

St John's House, Greenfield Walk,
Liverpool L36 0XP

title_


Location Plan & Block Plan

drawing_number_ scale_ sheet
139_SP_001 various A1

revision date_
- sept 2022


drawing_status

planning

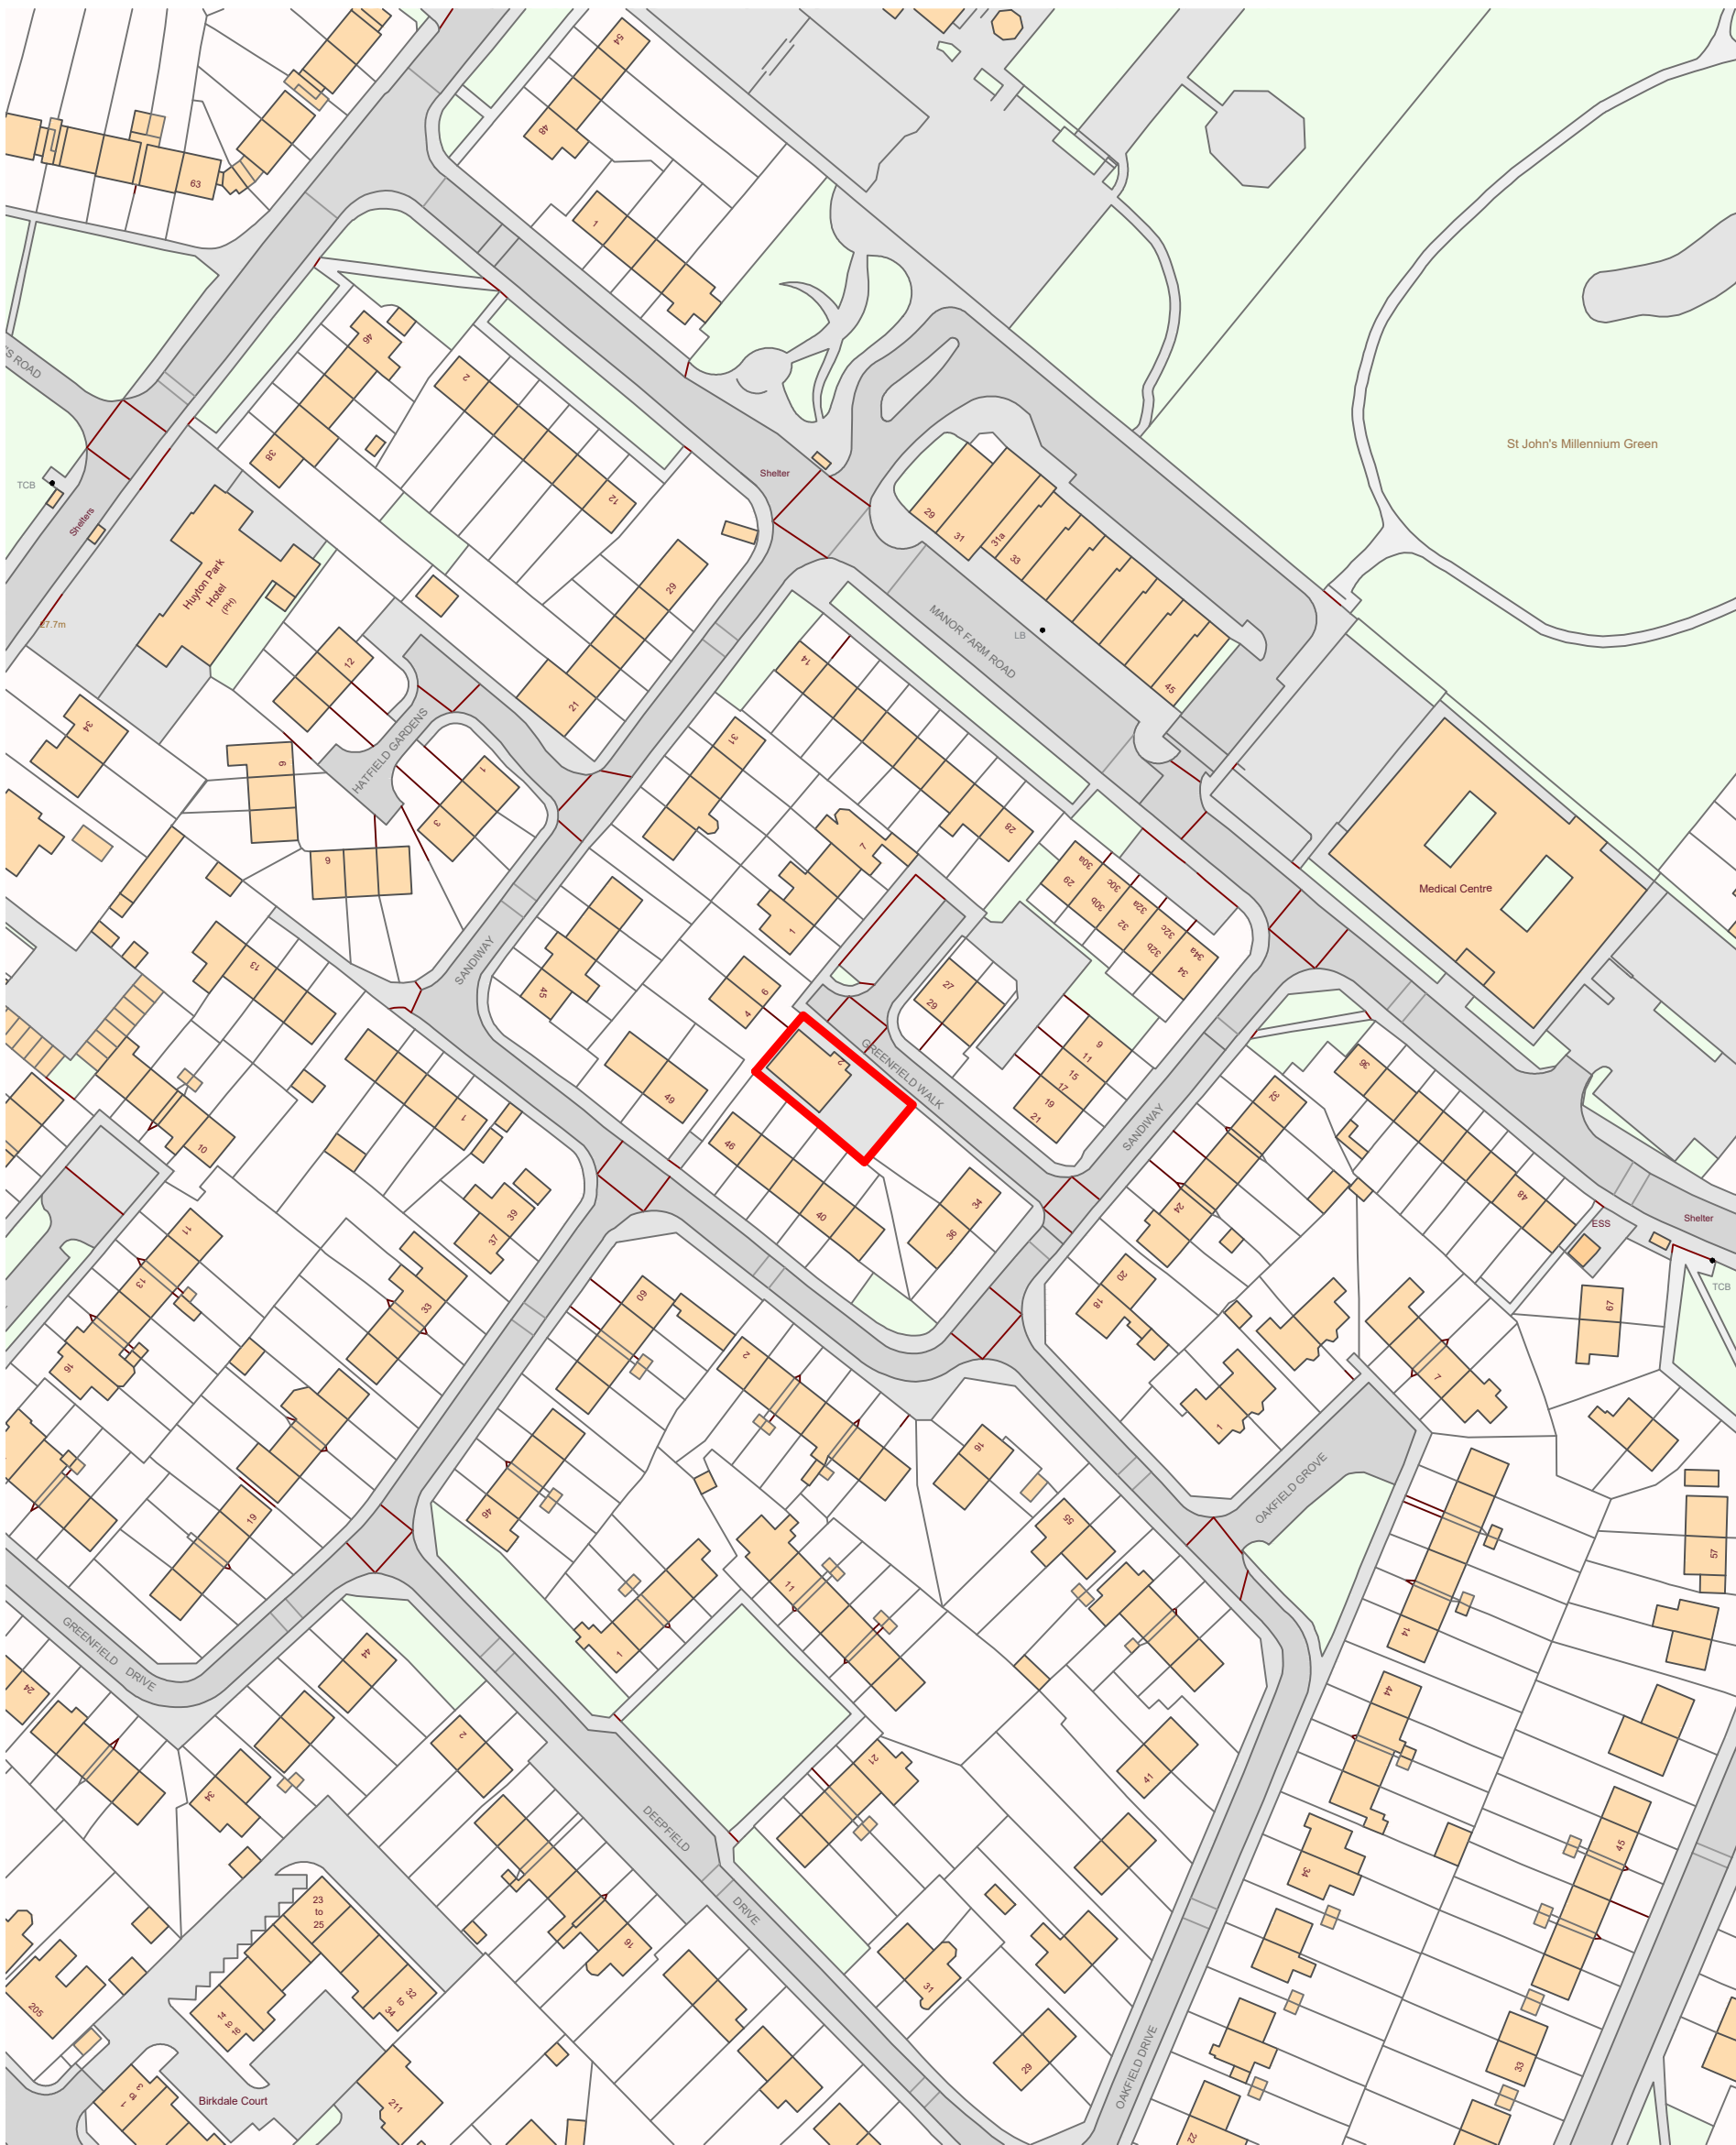

EXISTING LOCATION PLAN

1:1250 Scale

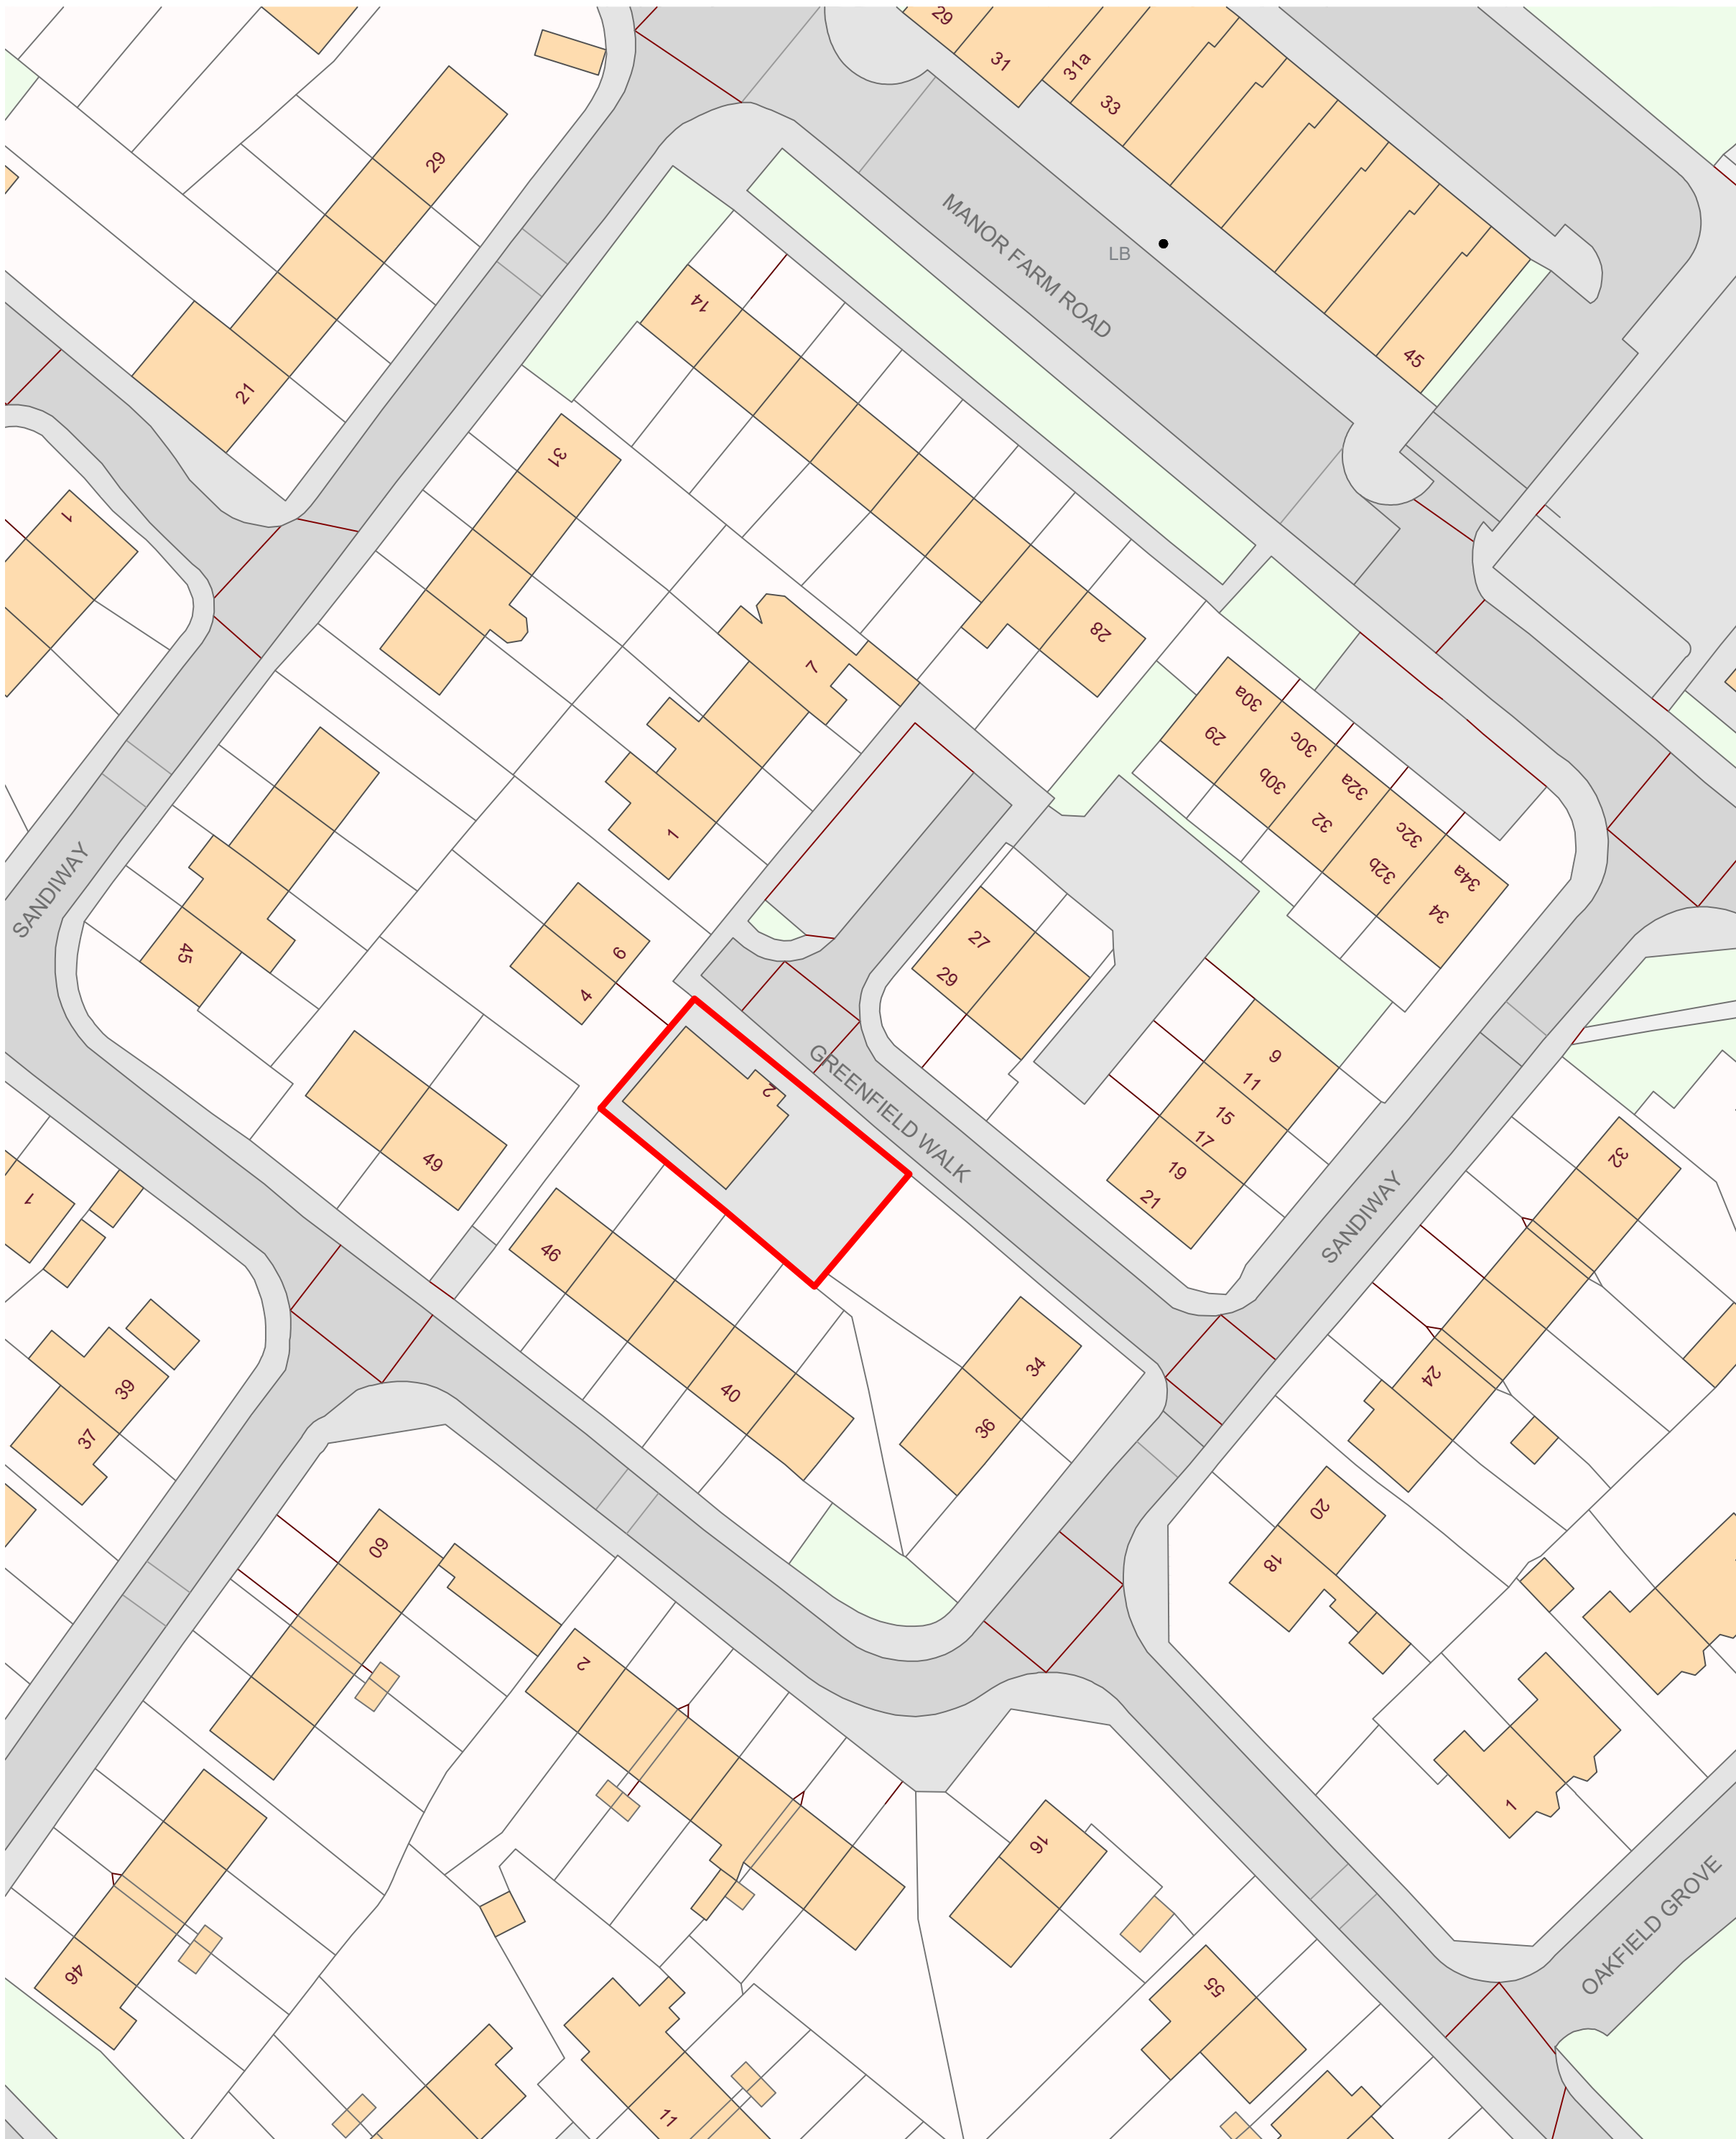

PROPOSED BLOCK PLAN

1:500 Scale

