


GREENFIELD WALK

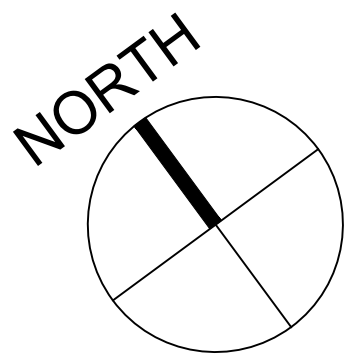

notes.

Do not scale this drawing except for planning purposes


Drawing to be used for the status indicated only

All dimensions and setting out shall be checked and confirmed and any discrepancies to be reported to the Designer prior to commencement of any work

All work and materials to be in accordance with current statutory legislation, relevant codes of practice and British Standards

Drawing to be read in accordance with relevant consultants and sub-contractors drawings and specifications

This drawing is the property of the Designer and is not to be used in whole or in part without written consent

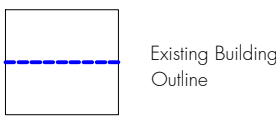

34 SANDIWAY

36 SANDIWAY


40 SANDIWAY

42 SANDIWAY

44 SANDIWAY

46 SANDIWAY

49 SANDIWAY

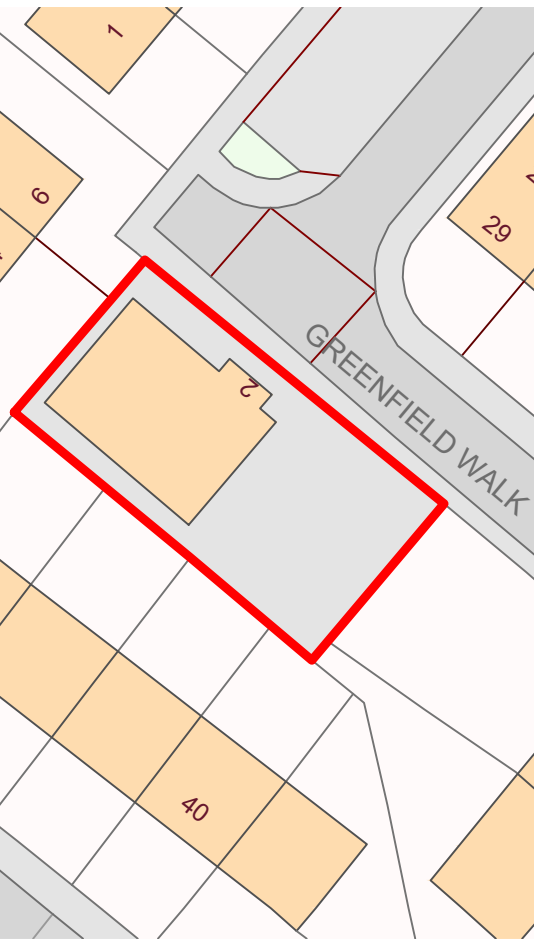

PHAT

architecture design planning

PHATarchitecture.co.uk

project_

St John's House, Greenfield Walk,
Liverpool L36 0XP

title_




Proposed Roof Plan

drawing_number_	scale_	sheet
139_SP_011	1:50	A1

revision	date_
B	oct 2022

drawing_status

planning

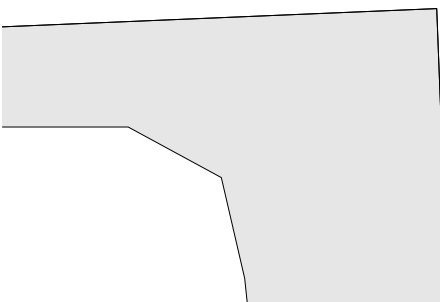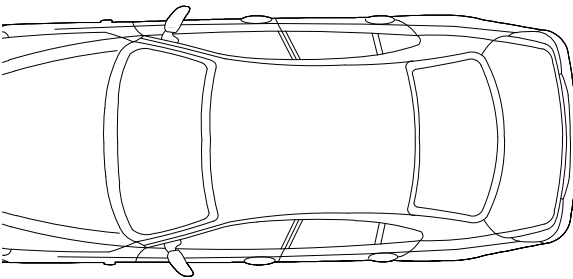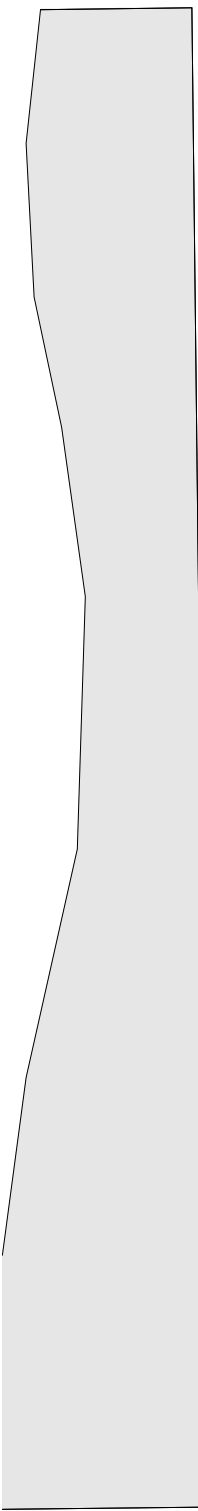

0 1 2 4 METRES