

A1 A B C D E F G H I J K L M N

1

2

3

4

5

6

7


8

9



10

11

1. TO BE READ IN CONJUNCTION WITH ALL OTHER CONSULTANTS / SPECIALISTS DRAWINGS. REPORT ANY DISCREPANCIES BEFORE AFFECTED WORK COMMENCES
2. ALL SETTING OUT DIMENSIONS TO BE CHECKED ON SITE BY CONTRACTOR BEFORE WORK COMMENCES
3. CONTRACTORS ATTENTION IS DRAWN TO THEIR RESPONSIBILITY UNDER THE 2015 CDM REGULATIONS
4. BEFORE YOU PROCEED WITH YOUR LOFT CONVERSION PROJECT, YOU MAY NEED TO DRAW UP A PARTY WALL AGREEMENT. HENCE THE NEED FOR A PARTY WALL AGREEMENT LOFT CONVERSION AGREEMENT. THIS IS A LEGAL AGREEMENT WHICH HELPS MINIMISE THE IMPACT THAT THE WORK MAY HAVE ON YOUR NEIGHBOURS AND HELP PROTECT THE INTERESTS OF ALL PARTIES INVOLVED.

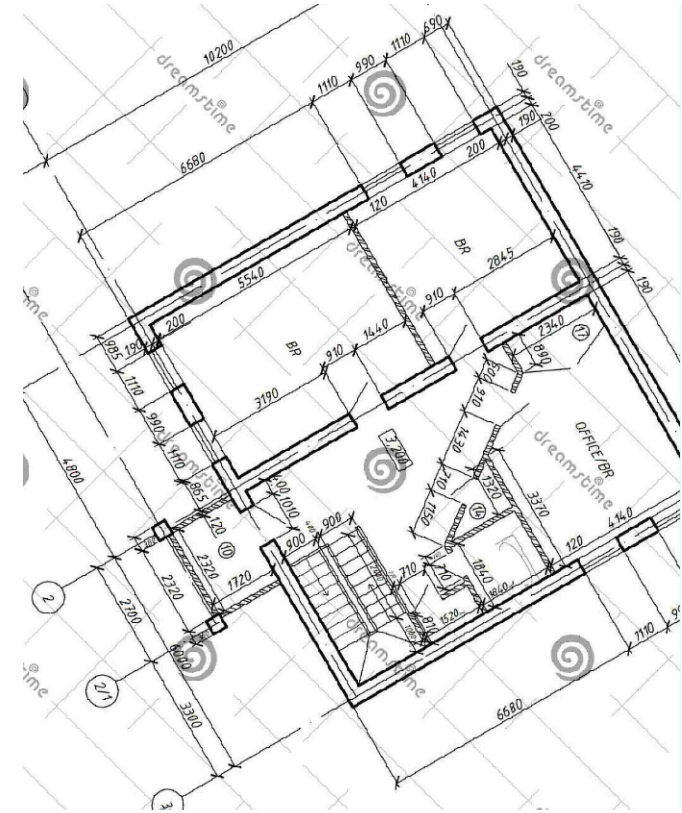

RJ DESIGN (NW) LTD
07734-911-515
robjones@rjdesignsnw.co.uk

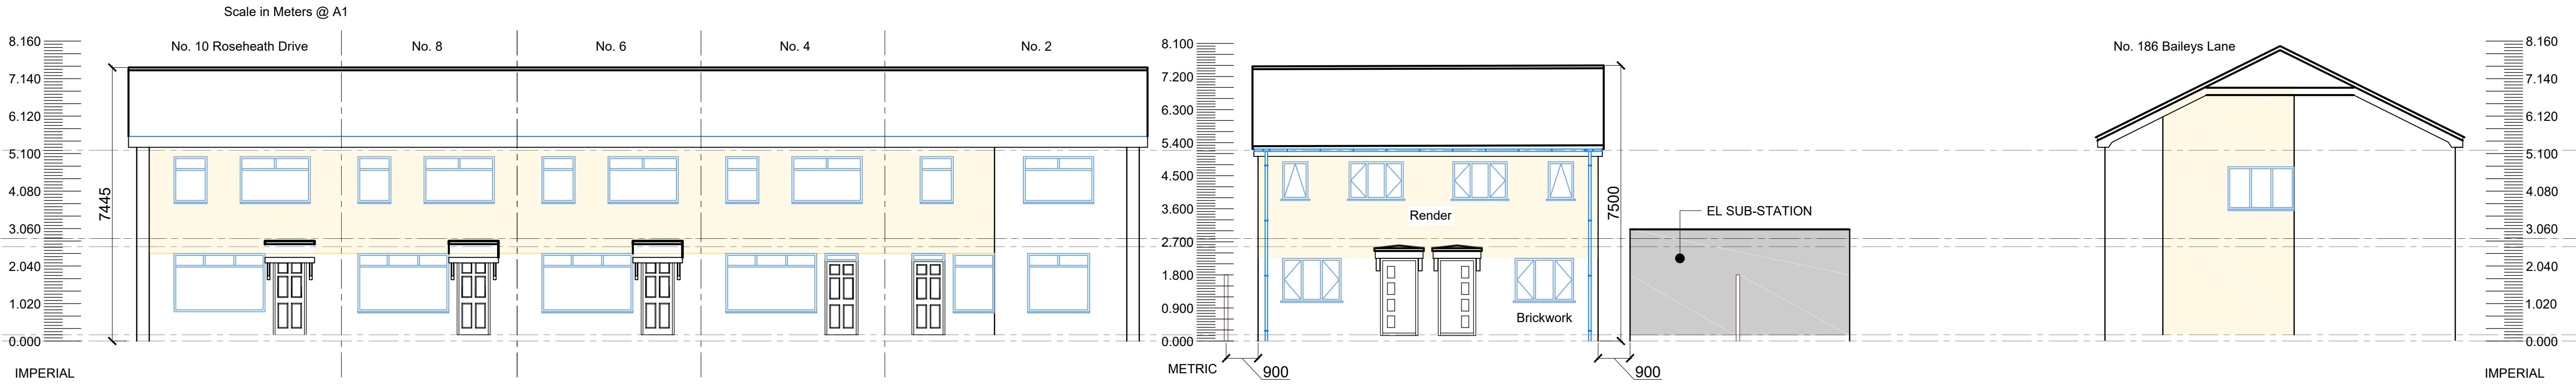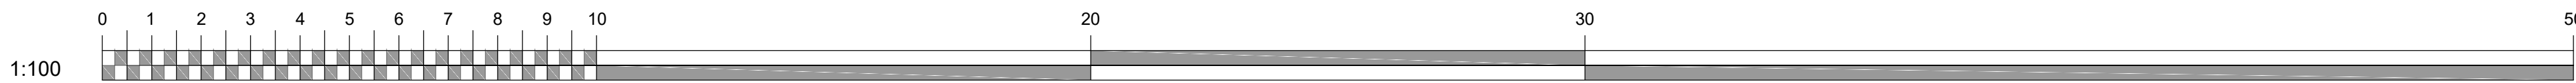

ROAD ROSEHEATH DRIVE - BAILEYS LANE STREET SCENE
Scale: 1:100 @ A1

client	Paul & Jay Clifton 07342-969-104 07527-255-611 paulclifton1951@sky.com jamesc33@hotmail.co.uk
project	2 Roseheath Drive Halewood Liverpool L26-9UH Proposed Development of Existing Land into Two Affordable 3 Bedroom House Units PROPOSED STREET SCENE
drawing title	
drawing number	0001-02a
revision	A
drawing status	Planning
scale	1:100 - @ A1
date	April 2022
drawn by	RJ
checked by	RJ