


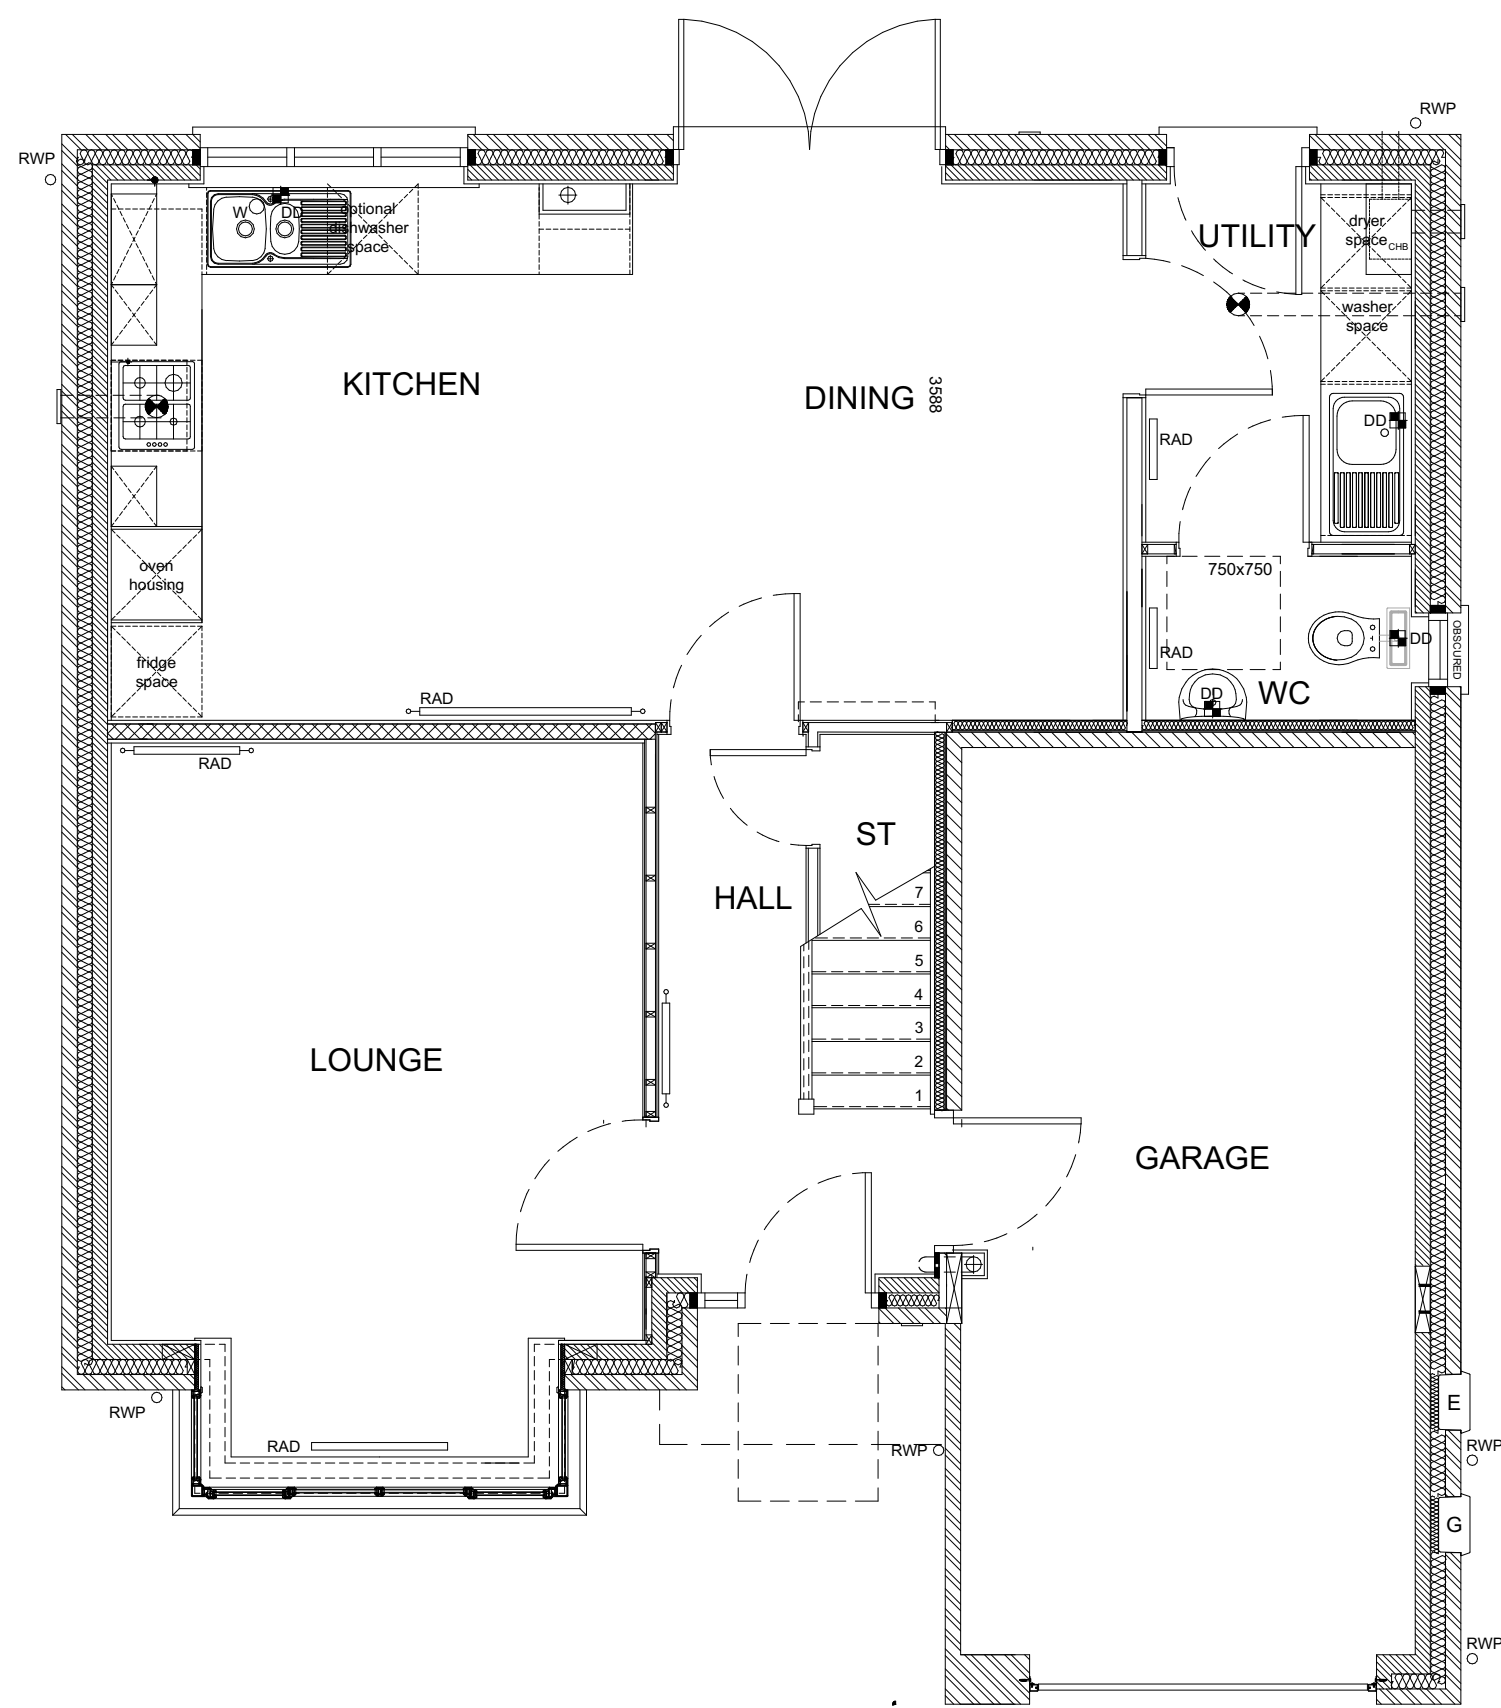

0. Ground Floor Plan 1:50



0. Front Elevation 1:50

