



- NOTES:
- DO NOT SCALE FROM THIS DRAWING. ALWAYS WORK TO NOTED DIMENSIONS.
 - ALL SETTING OUT, LEVELS AND DIMENSIONS TO BE CHECKED ON SITE PRIOR TO THE INSTALLATION OF MATERIALS AND ANY DISCREPANCIES ARE TO BE BROUGHT TO THE ATTENTION OF THE CONTRACT ADMINISTRATOR IMMEDIATELY.
 - THIS DRAWING MUST BE READ WITH THE RELEVANT SPECIFICATION DOCUMENTS AND DETAIL DRAWINGS. ANY DISCREPANCIES MUST BE BROUGHT TO THE ATTENTION OF THE CONTRACT ADMINISTRATOR IMMEDIATELY.
 - THIS DRAWING IS COPYRIGHT PROTECTED AND MAY NOT BE REPRODUCED IN WHOLE OR PART WITHOUT WRITTEN AUTHORITY.
 - ALL DIMENSIONS ARE IN MILLIMETRES UNLESS OTHERWISE STATED.
 - NOTE DRAWING SUSTAINABILITY CODE SHOWN BELOW. DRAWING NOT TO BE USED FOR CONTRACTUAL AGREEMENT WITHOUT A1 STATUS.

THIS DRAWING WAS PLOTTED ON:
26/08/2026

REVISION HISTORY				
DATE	REV	ZONE	DESCRIPTION	CHK
05/08/2026	5		Updates to architectural layout, updated following comments from LPA	AD
05/08/2026	6		Central road updated	AD
26/08/2026	7		Refuse storage updates	AD


KEY

GENERAL INFORMATION

- APPLICATION SITE BOUNDARY
- POWER LINES

HARDWORKS

- HIGH QUALITY CONCRETE PAVING**
To Private & Pedestrian areas
Area: 4875.709m²
- HIGH QUALITY CONCRETE PAVING**
To 'Lanes'
Area: 1705.5m²
- HIGH QUALITY CONCRETE PAVING**
To Raised Tables & 'Lanes'
Area: 616.607m²
- HIGH QUALITY CONCRETE PAVING**
To Raised Tables
Area: 259.771m²
- COLOURED RESIN BOUND GRAVEL**
To Public Parking Areas
Area: 939.825m²
- MACADAM**
To Secondary Routes
Area: 1401.762m²
- SELF BINDING GRAVEL**
To Pathways
Area: 811.901m²

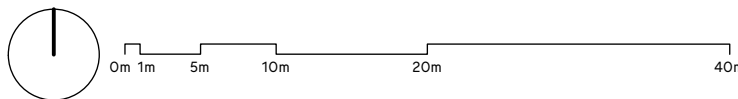

ORIGINATOR



W
layer:studio
01625 523 157
manchester or
newcastle@layer:studio

MANCHESTER
80 Grove Street
Widneslow
Cheshire
SK9 1DR

NEWCASTLE
Studio 39
39 High Bridge Works
Newcastle-upon-Tyne
NE1 1EW

Client
Starship Group

Project
Halsnead Farm
Widnes

Drawing Title
Hardworks

Created By MC	Checked By ST	Scale 1:500	Sheet Size A1
Project Number 458	Originator LYR	XX-ZZ-DWG-L-2001	
Work Stage Stage 2	Status PLANNING	Revision 7	