


- LOX TANK SAFETY ZONE AREAS (2,000–20,000 ltrs)
- 1m AREA
- NON FLAMMABLE CYLINDER STORAGE
- 5m AREA
- SMALL STOCKS OF COMBUSTIBLE MATERIAL, SITE HUTS, SHEDS, etc.
 - AREAS WHERE OPEN FLAMES, SMOKING, etc, ARE PERMITTED
 - FUEL GAS VENT PIPES
 - PROCESS EQUIPMENT/MACHINERY NOT PART OF THIS INSTALLATION
 - MV & HV SUB STATIONS
 - PUBLIC ROADS
 - PROPERTY BOUNDARIES
 - VEHICLE PARKING AREAS
 - PITS, DUCTS & SURFACE WATER DRAINS (UNTRAPPED), OPENINGS OF SYSTEMS BELOW GROUND LEVEL
 - CONTINUOUS SECTIONS OF PIPELINES CONTAINING FLAMMABLE GASES/LIQUIDS NOT INTERRUPTED BY FITTINGS, eg. VALVES, UNIONS, FLANGES, etc.
- 6m AREA
- FLANGES, UNIONS IN PIPELINES CONTAINING FLAMMABLE GASES OR LIQUIDS
- 7m AREA
- OPENINGS, WINDOWS & ESCAPE ROUTES FROM BUILDINGS, AND AREAS WHERE EMPLOYEES & VISITORS ARE LIKELY TO CONGREGATE
 - COMPRESSOR, VENTILATOR & AIR CONDITIONING INTAKES
- 7.5m AREA
- LPG/BULK FLAMMABLE LIQUID STORAGE UP TO 4 TONNES
- 8m AREA
- FLAMMABLE GAS CYLINDER STORAGE
- 10m AREA
- PLACES OF PUBLIC ASSEMBLY
 - RAILWAY LINES
- 15m AREA
- LARGE WOODEN STRUCTURES, TIMBER YARDS, ETC
- LOX TANK SAFETY ZONE AREAS (20,000–125,000 ltrs)
- 1m AREA
- NON FLAMMABLE CYLINDER STORAGE
- 6m AREA
- CONTINUOUS SECTIONS OF PIPELINES CONTAINING FLAMMABLE GASES/LIQUIDS NOT INTERRUPTED BY FITTINGS, eg. VALVES, UNIONS, FLANGES, etc.
 - FLANGES, UNIONS IN PIPELINES CONTAINING FLAMMABLE GASES OR LIQUIDS
- 7.5m AREA
- LPG/BULK FLAMMABLE LIQUID STORAGE UP TO 4 TONNES
- 8m AREA
- SMALL STOCKS OF COMBUSTIBLE MATERIAL, SITE HUTS, SHEDS, ETC.
 - AREAS WHERE OPEN FLAMES, SMOKING, ETC, ARE PERMITTED
 - FUEL GAS VENT PIPES
 - PROCESS EQUIPMENT/MACHINERY NOT PART OF THIS INSTALLATION
 - MV & HV SUB STATIONS
 - PUBLIC ROADS
 - PROPERTY BOUNDARIES
 - VEHICLE PARKING AREAS (OTHER THAN AUTHORISED)
 - PITS, DUCTS & SURFACE WATER DRAINS (UNTRAPPED), OPENINGS OF SYSTEMS BELOW GROUND LEVEL
 - OPENINGS, WINDOWS & ESCAPE ROUTES FROM BUILDINGS, AND AREAS WHERE EMPLOYEES & VISITORS ARE LIKELY TO CONGREGATE
 - COMPRESSOR, VENTILATOR & AIR CONDITIONING INTAKES
 - FLAMMABLE GAS CYLINDER STORAGE
- 15m AREA
- LARGE WOODEN STRUCTURES, TIMBER YARDS, etc
 - PLACES OF PUBLIC ASSEMBLY
 - RAILWAY LINES

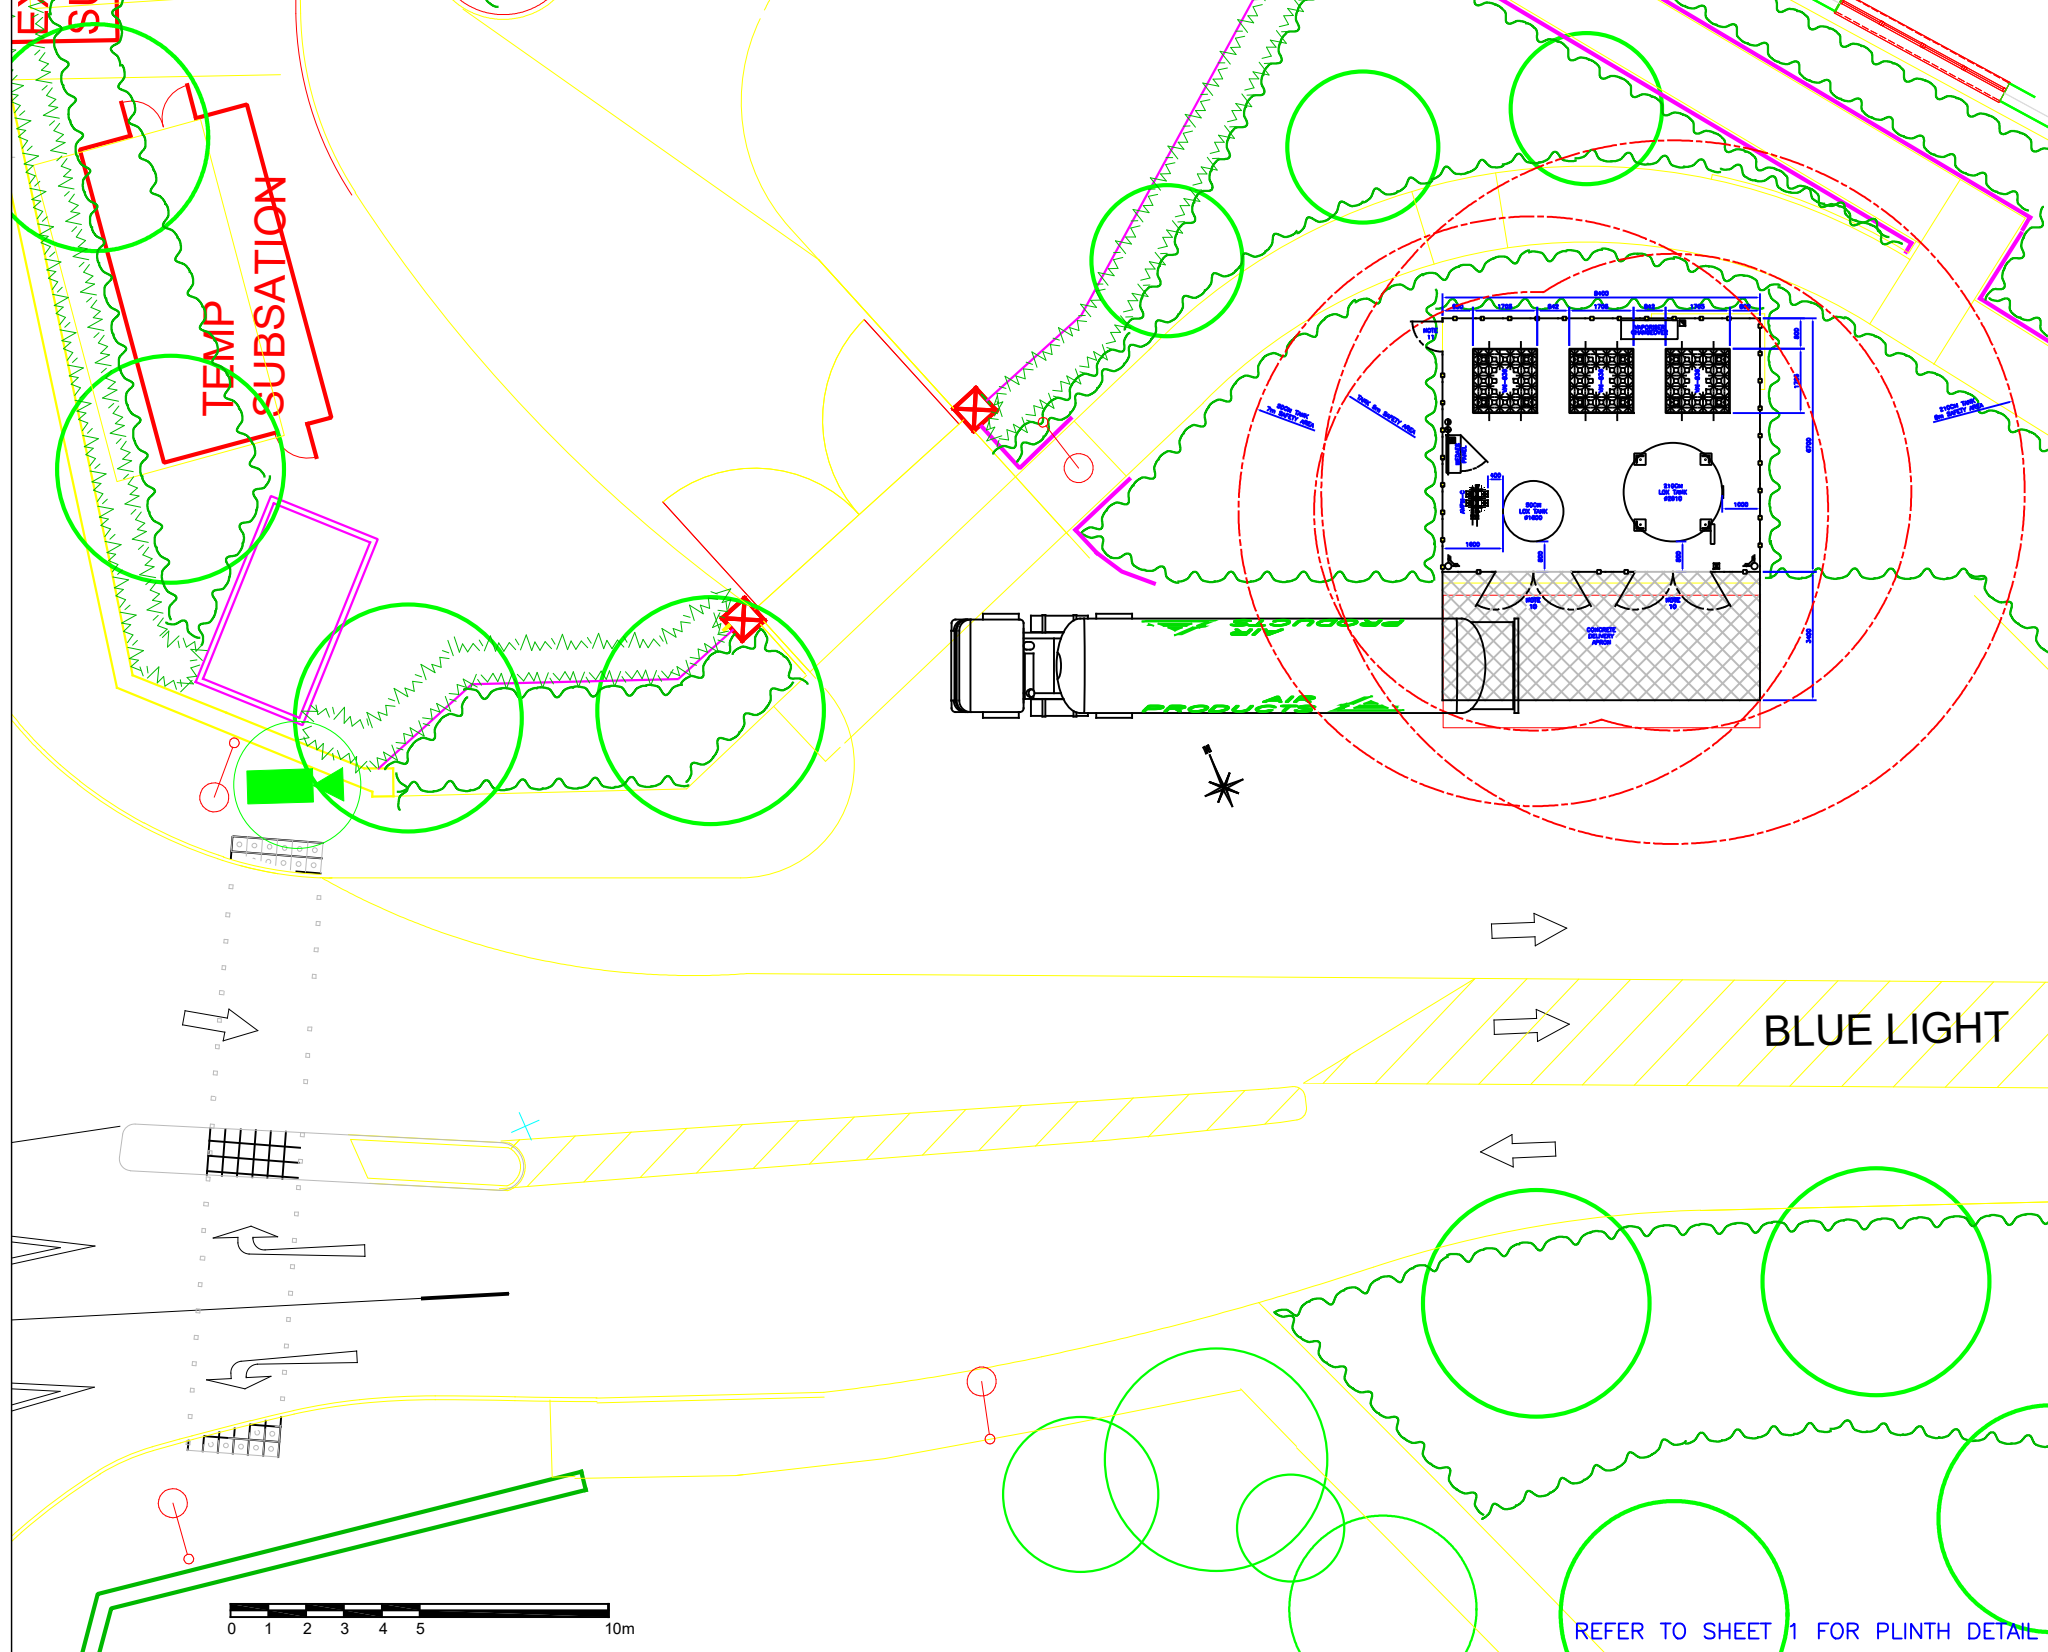

						U.K. CUSTOMER ENGINEERING				AIR PRODUCTS 	
						THIS DRAWING IS THE PROPERTY OF AIR PRODUCTS PLC AND IT MUST NOT BE REPRODUCED OR USED FOR PURPOSES OTHER THAN FOR WHICH IT IS SUPPLIED.					
						TITLE: LAYOUT FOR 50CM/210CM MEDILOX TANKS INSTALLATION AT WHISTON HOSPITAL, PRESCOT					
						SCALE	PROJECT No.		DRG. No. 0807471D		
						1:200	TBA		CAD Ref. 80747102		
PO	PROVISIONAL ISSUE	06:07:21	AL	CDu	KP						
REV	REVISION	DATE	DRAWN	CHKD	APPD	FUNCTIONAL LOCATION: TBA				SHT. 2 OF 2	