


Notes

Jennings Design Associates take no responsibility for any dimensions obtained by scaling from this drawing. If no dimension is shown the recipient must ascertain the dimension specifically from the Architect or by site measurement. Supplying this drawing in digital form is solely for convenience and no reliance may be placed on digital data. All data must be checked against hard copy. Dimensions must be checked on site. Any discrepancies must be reported to the Architect immediately. This drawing is copyright of Jennings Design Associates

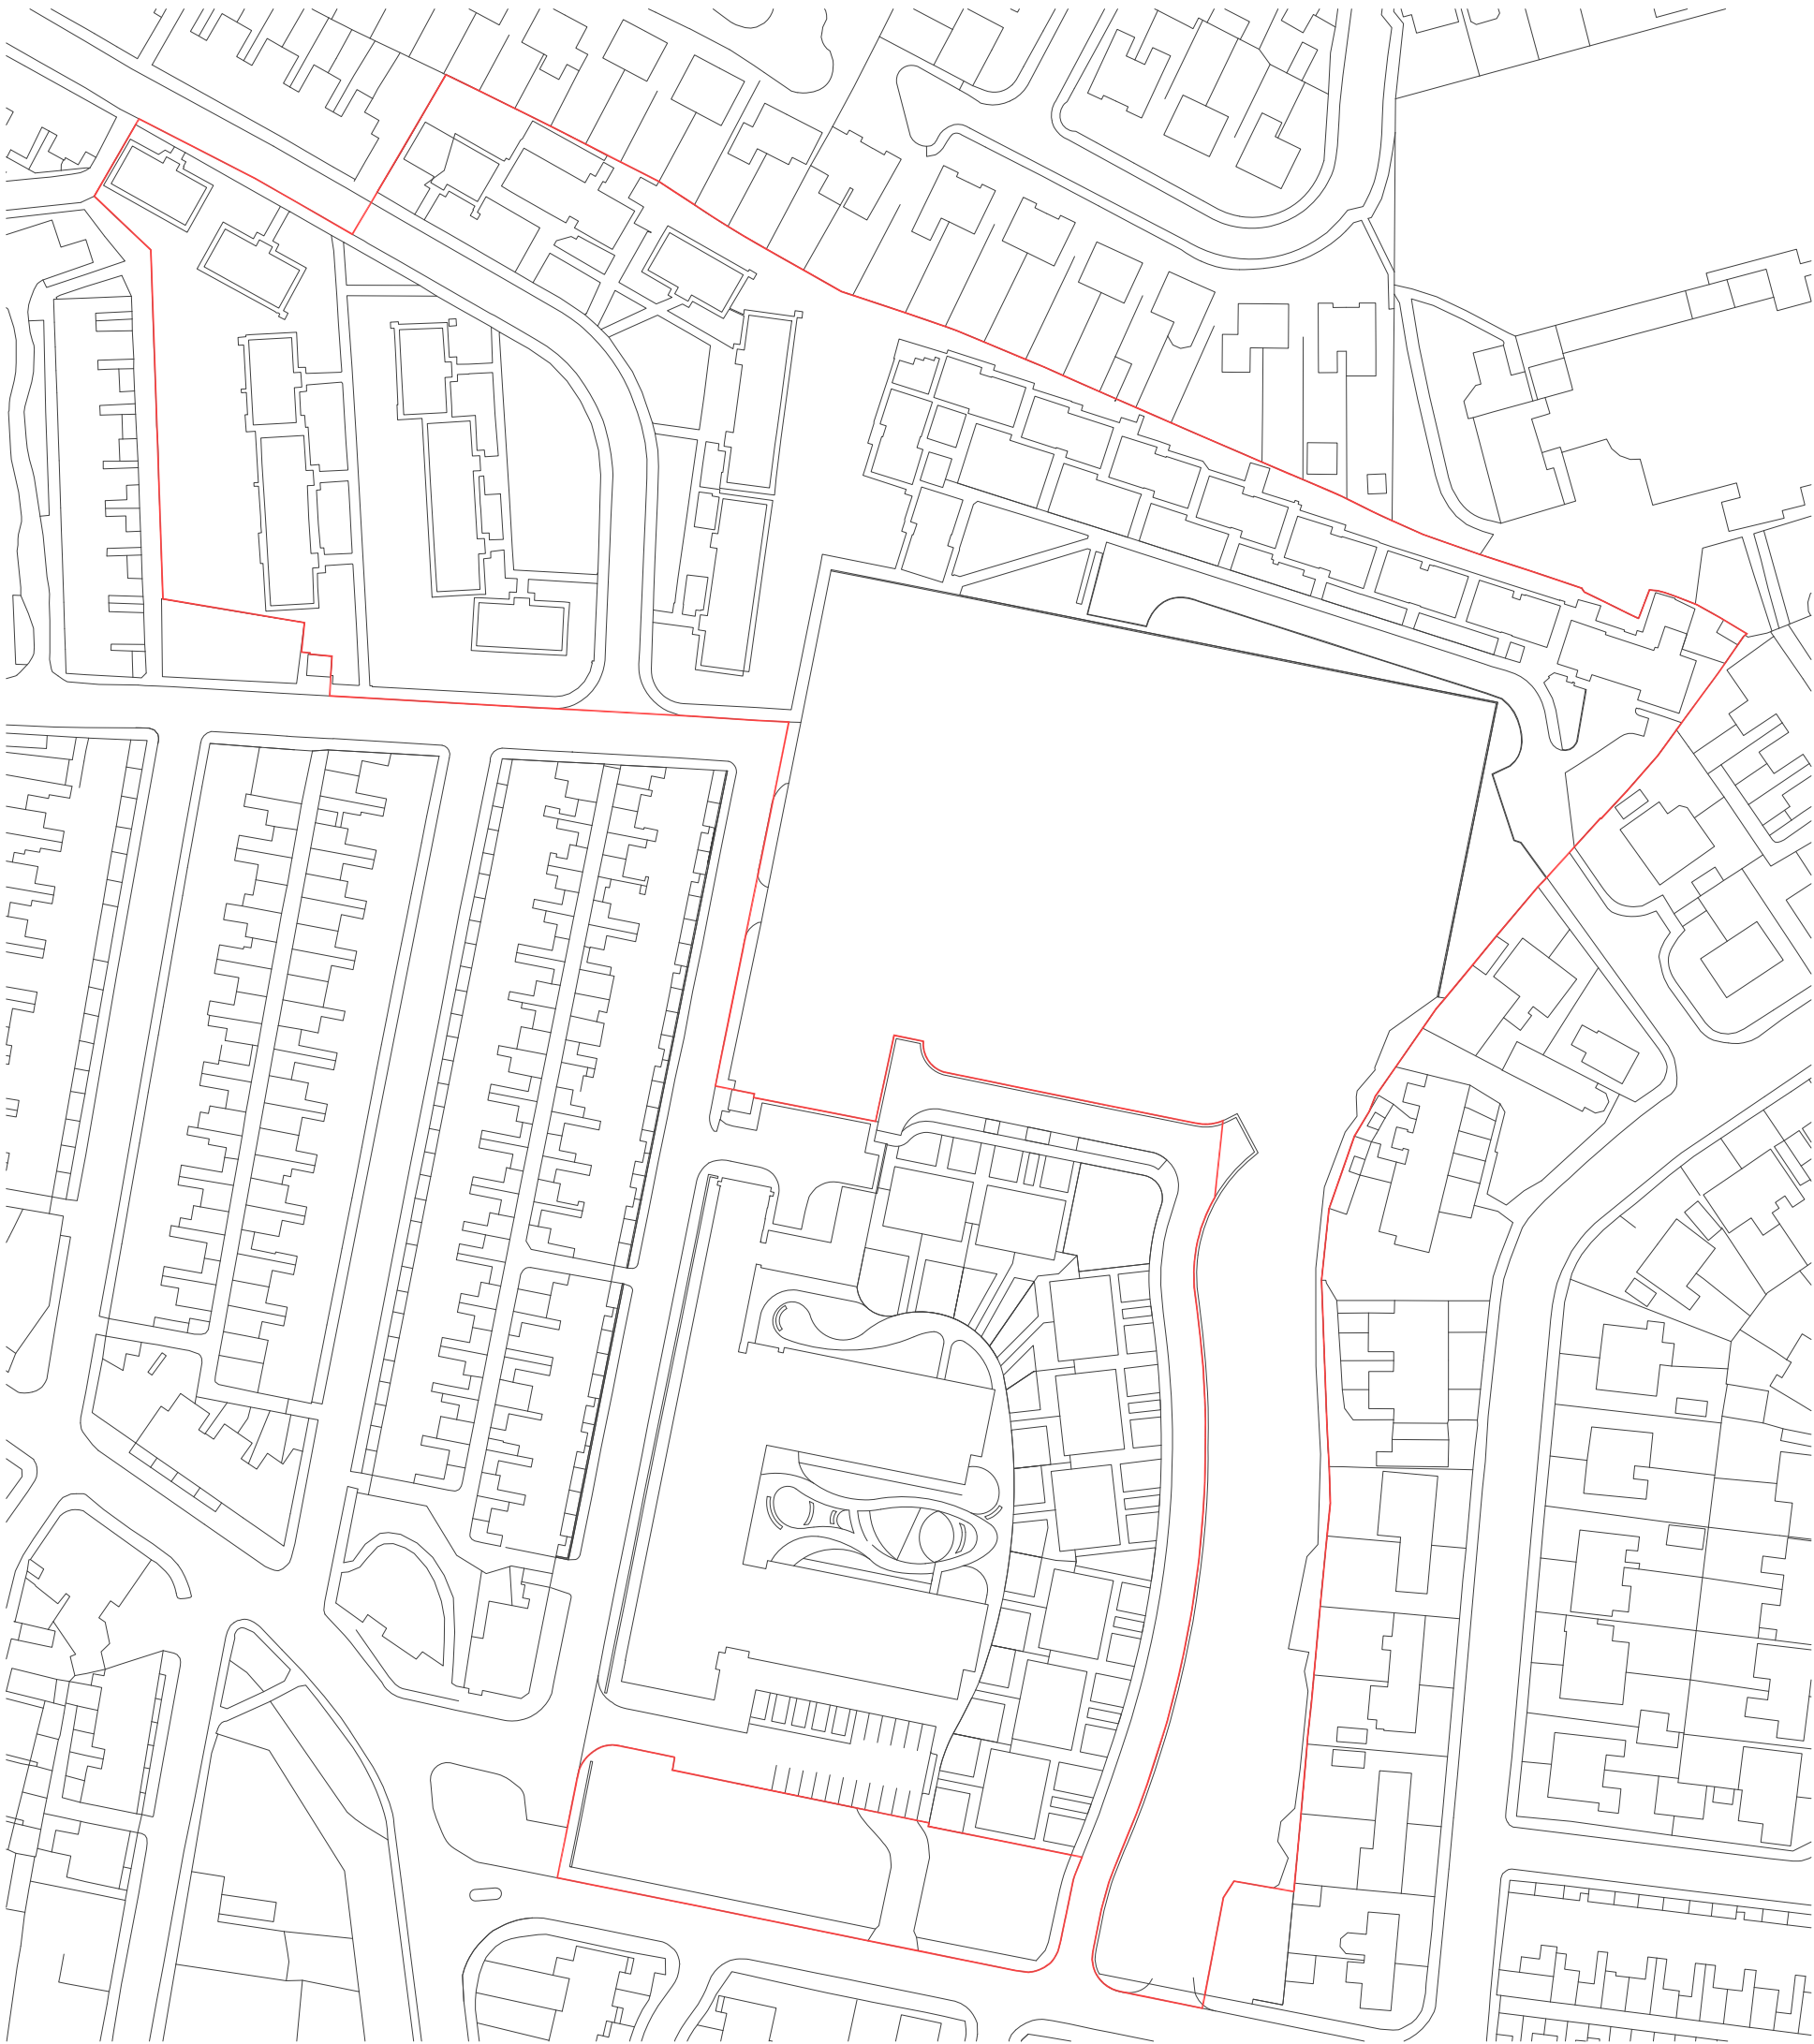

Rev	Description	Date	By

jda architects Info@jda-architects.com www.jda-architects.com manchester: 0161 336 5011 liverpool: 0151 665 0112			
Client: Vistry Partnerships			
Project: Watch Factory, Prescott			
Project Status: PL - Planning			
Scale: 1:1250	@ original size A3	Date: 24.01.20	Drawn by: SMH
		Checked By:	

Project Number	Drawing Number		
1125	A	DR	1125_A_DR_000
Description			Rev
Location Plan			

0 10m 20m Scale 1:1250

Z:\1125 - Watch Factory, Phase 2, Prescott\Drawings\1125_A_DR_000 LocationPlan.dwg