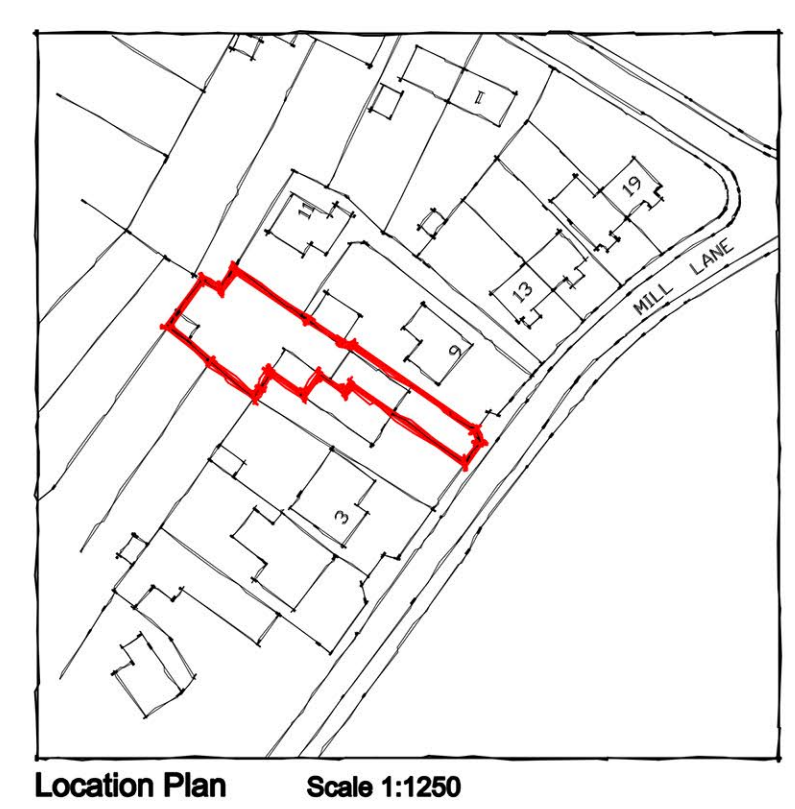
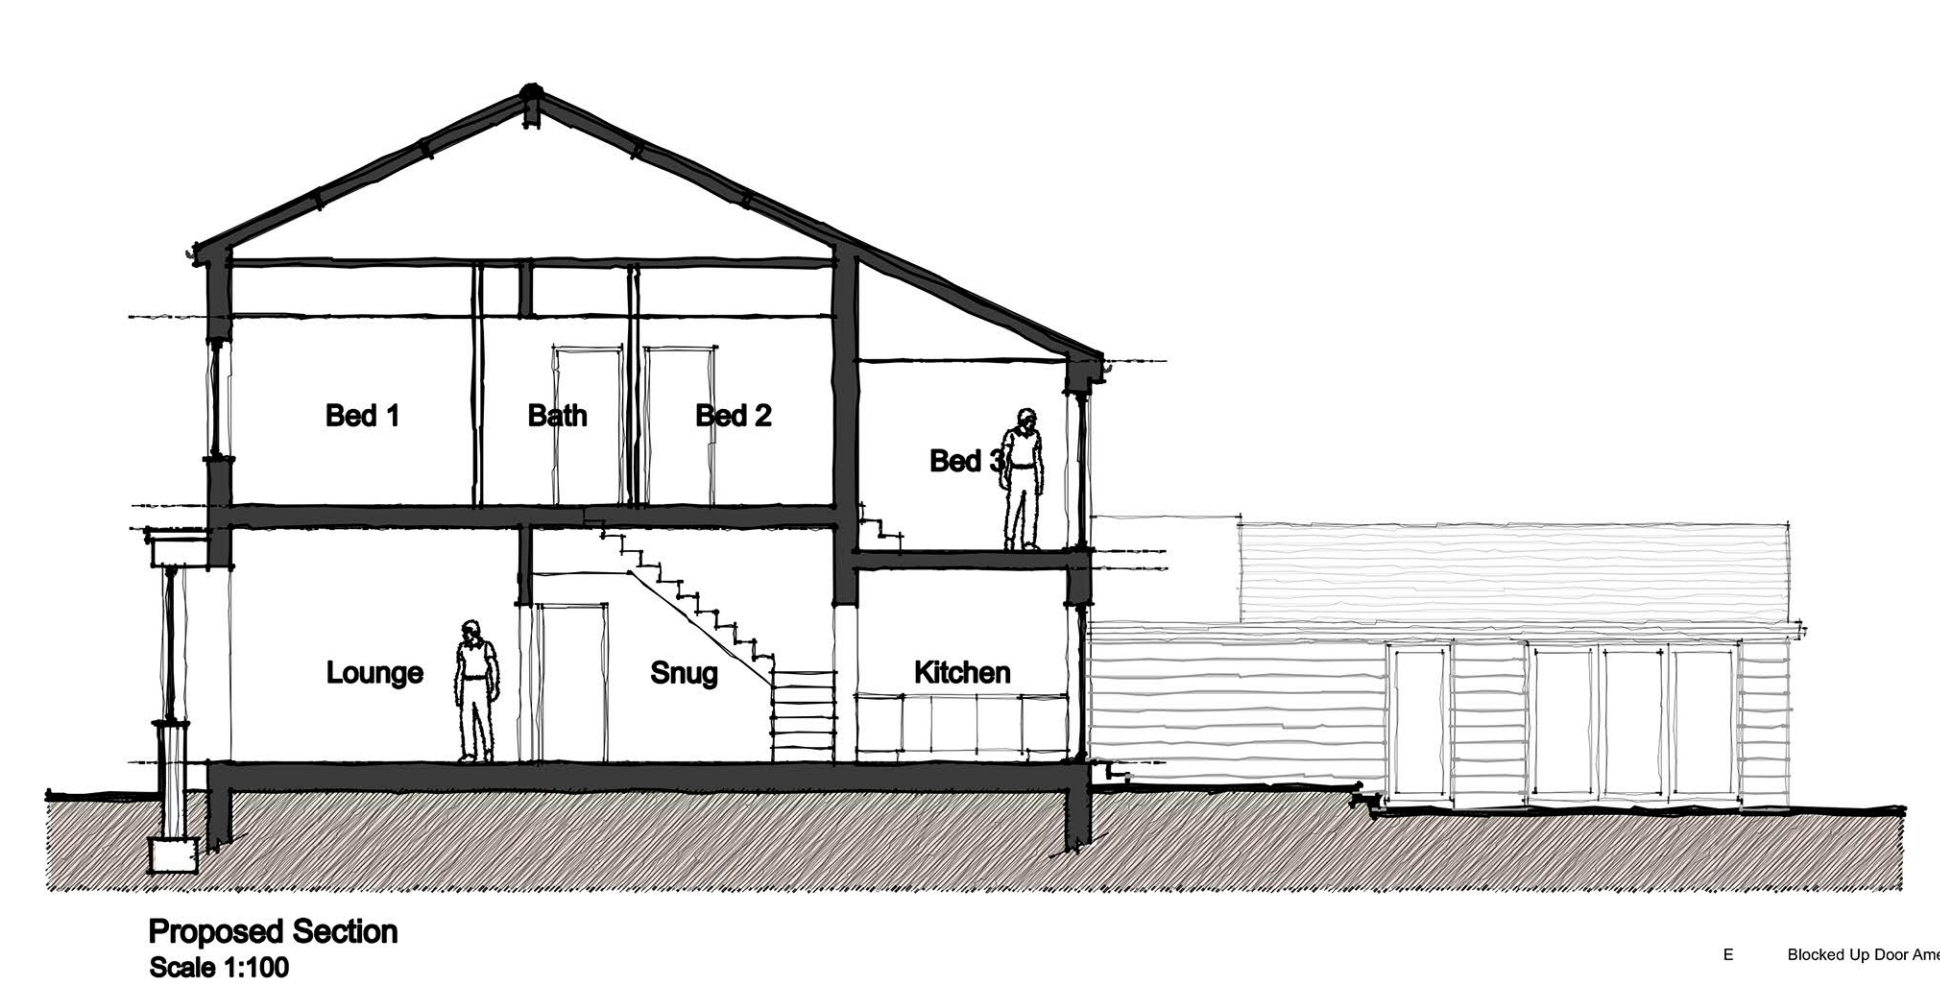
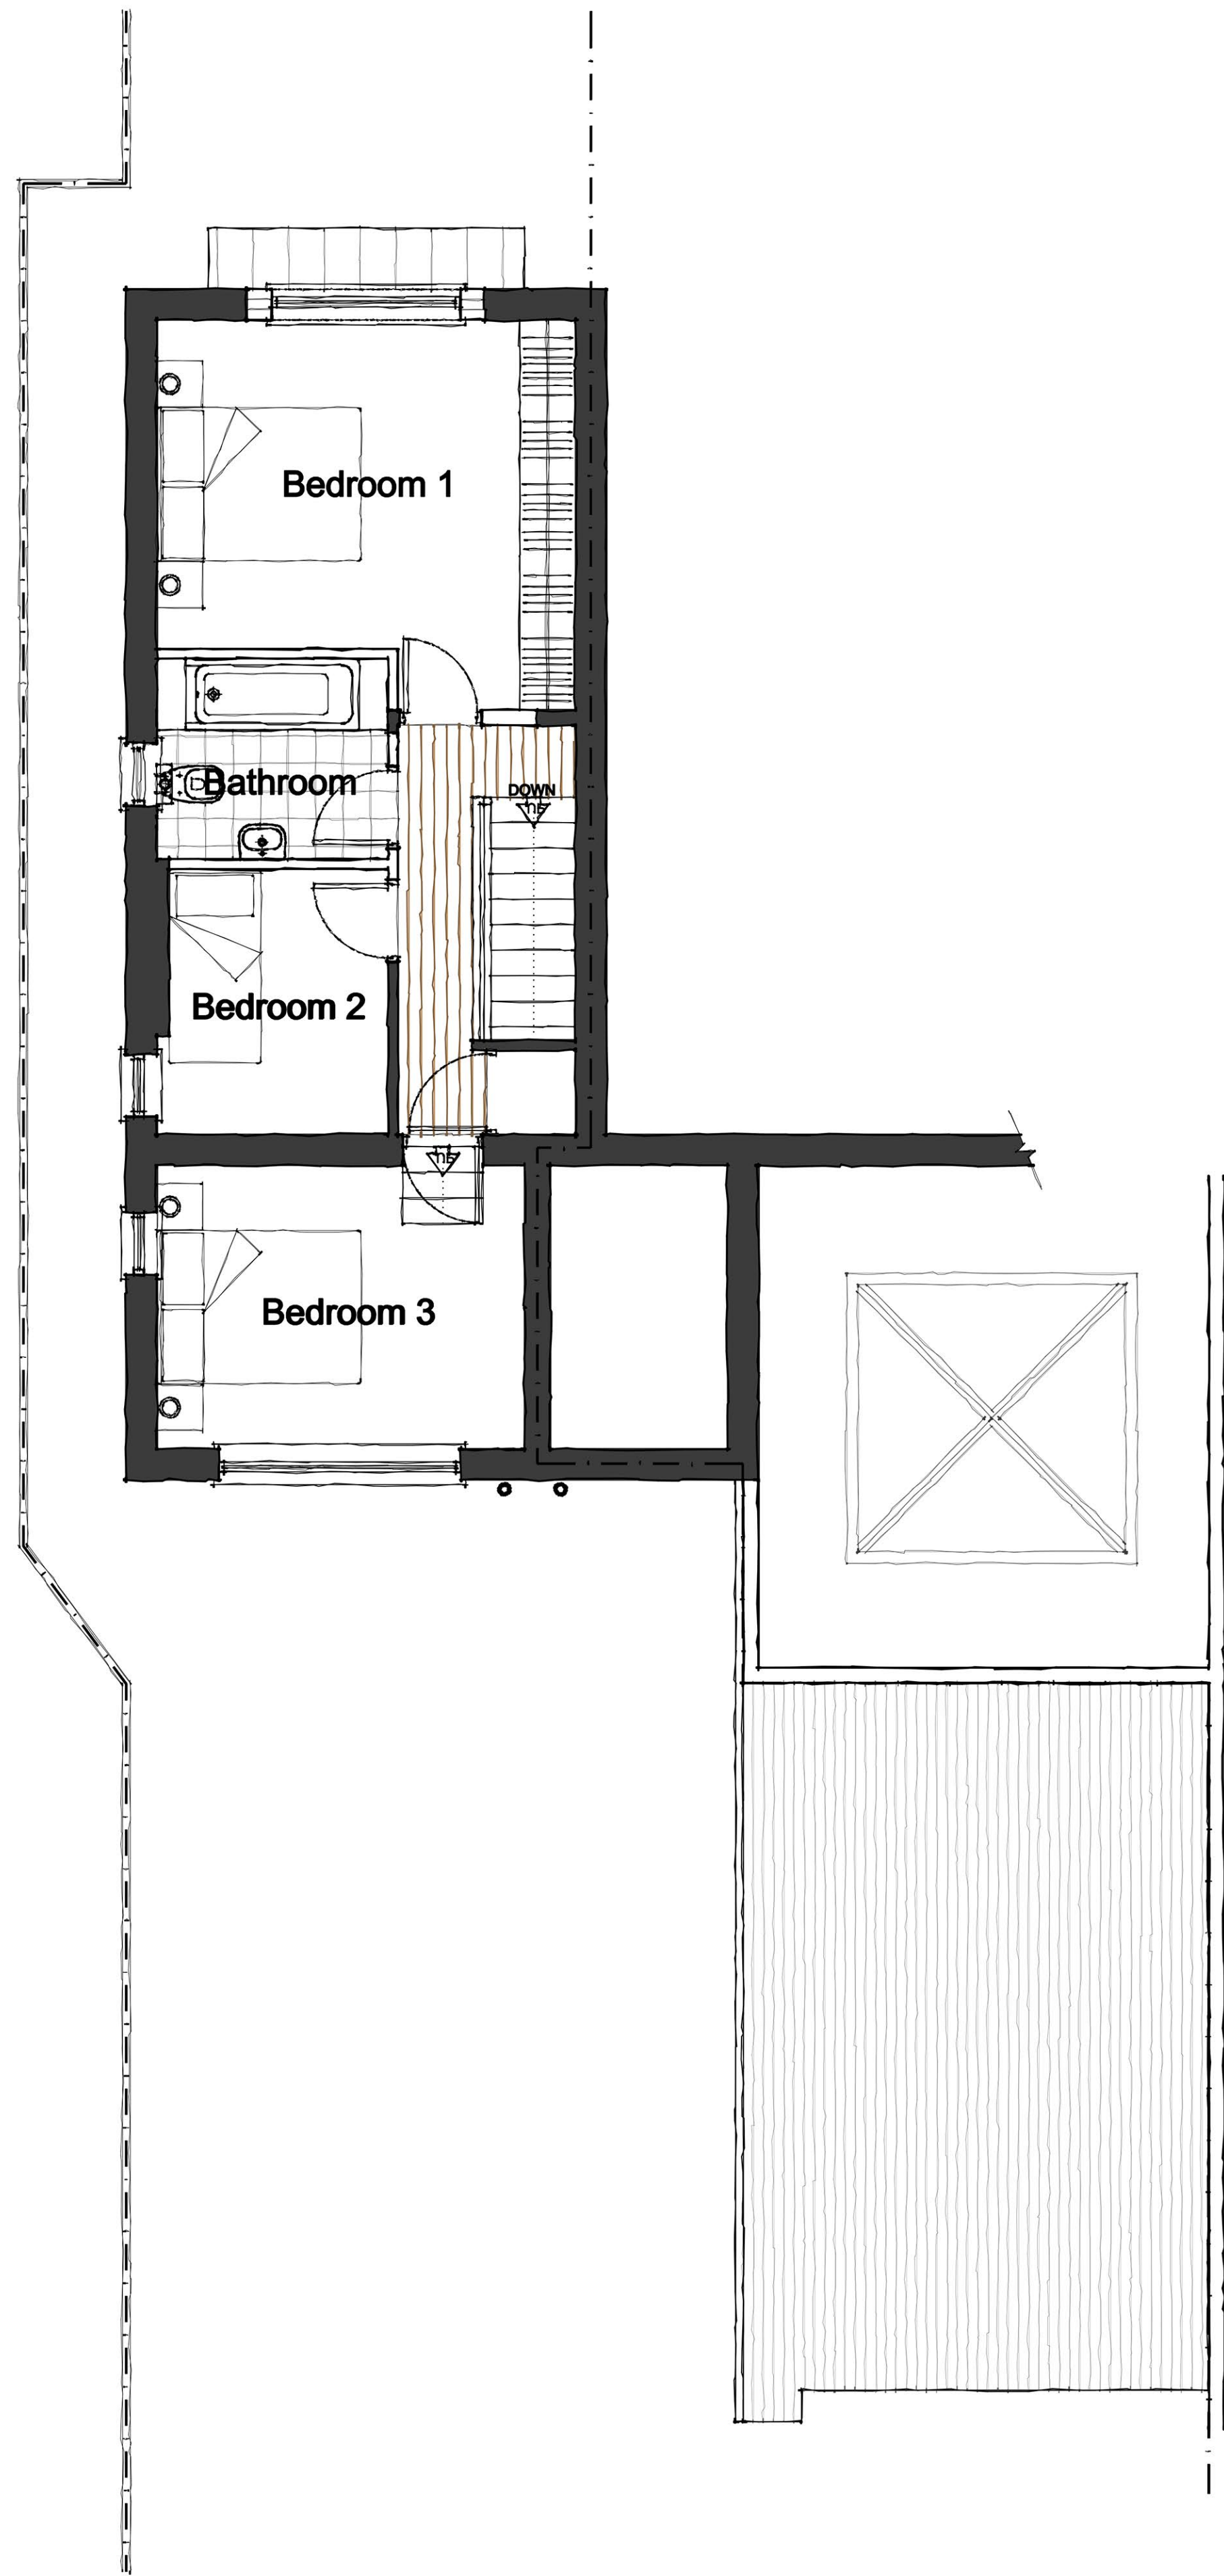
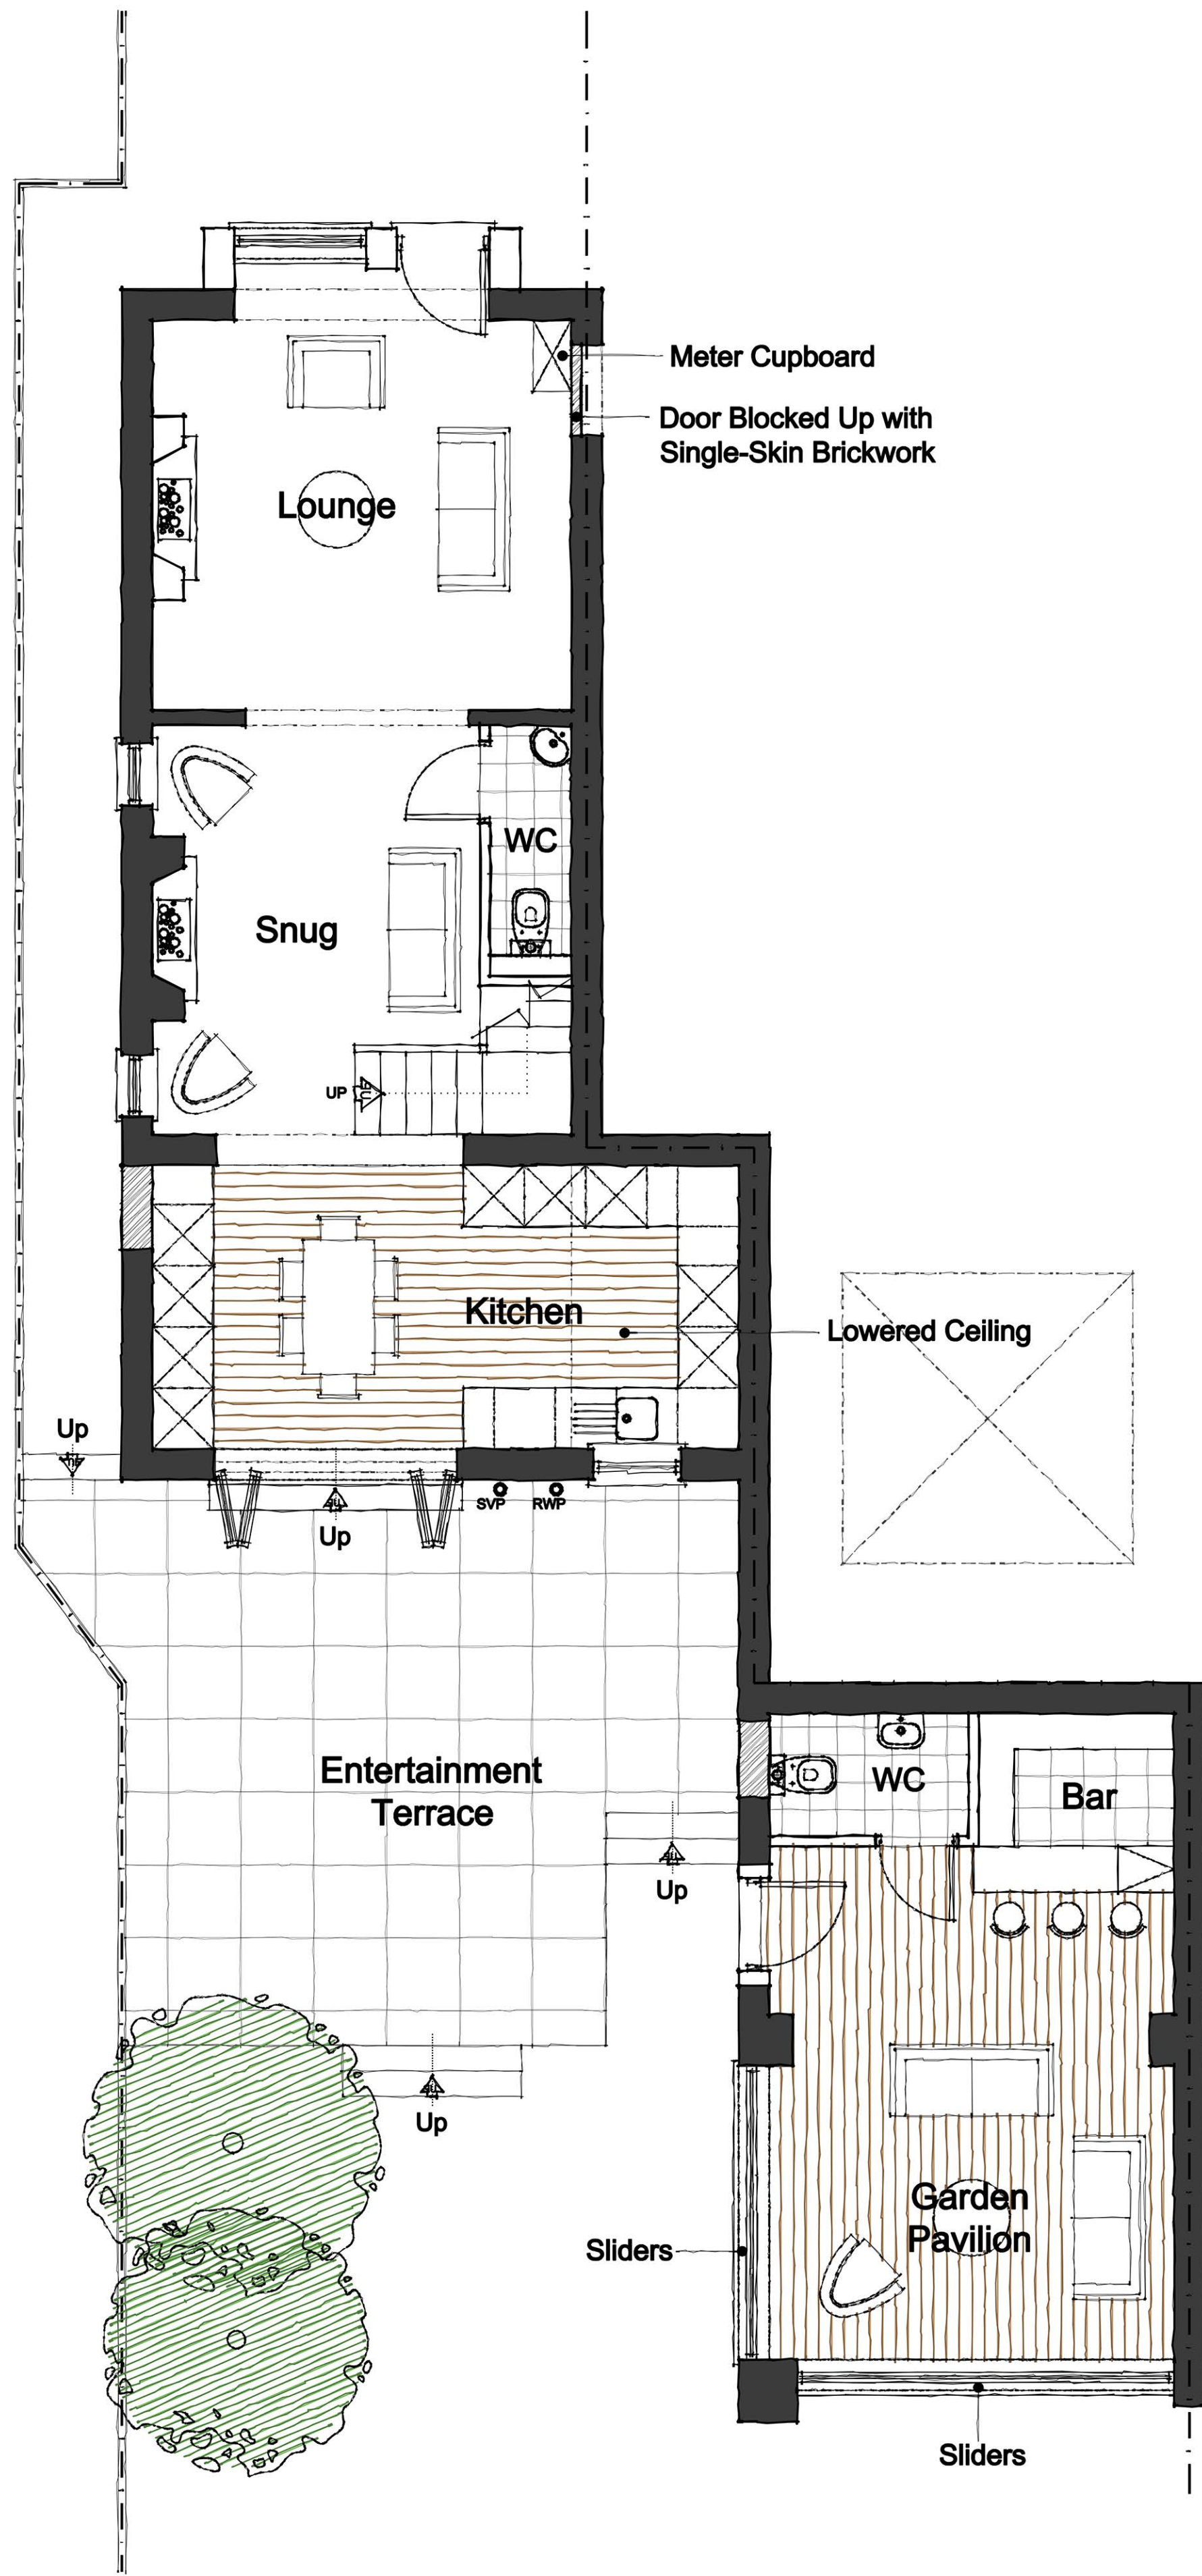


E	Blocked Up Door Amended	CW	GNP	GNP	GNP
		04.02.22	04.02.22	04.02.22	04.02.22
D	Juliet Omitted	CW	GNP	GNP	GNP
		28.01.22	28.01.22	28.01.22	28.01.22
C	Scheme Amended	CW	GNP	GNP	GNP
		25.01.22	25.01.22	25.01.22	25.01.22
B	Scheme Amended	CW	GNP	GNP	GNP
		28.11.21	28.11.21	28.11.21	28.11.21
A	Scheme Amended	CW	GNP	GNP	GNP
		17.11.21	17.11.21	17.11.21	17.11.21
Version	Amendment	Drawn & Date	Checked & Date	Approved & Date	
KeithDavidsonPartnership					
13 Seymour Terrace Seymour Street Liverpool L3 5PE		Telephone : +44 (0) 151 708 1777 Email : info@keithdavidsonpartnership.com Web : keithdavidsonpartnership.com			
Internal Project Number 1686					
Client TBC					
Project Name Mill Lane, Cronton					
Drawing Title Proposed Plans & Elevations					
Scale 1:50 Date 17.03.2021	Original Size A1 Drawn RM	Checked MMc	Approved GNP	Status Revision E	
101					