


Glazing - IQ Glass
Powder Coated Window Surround - Aluminium Window Surrounds, Alumasc
Dark Brick Plinth - Livorno, Vandersanden
Red Brick - Wickford, Vandersanden

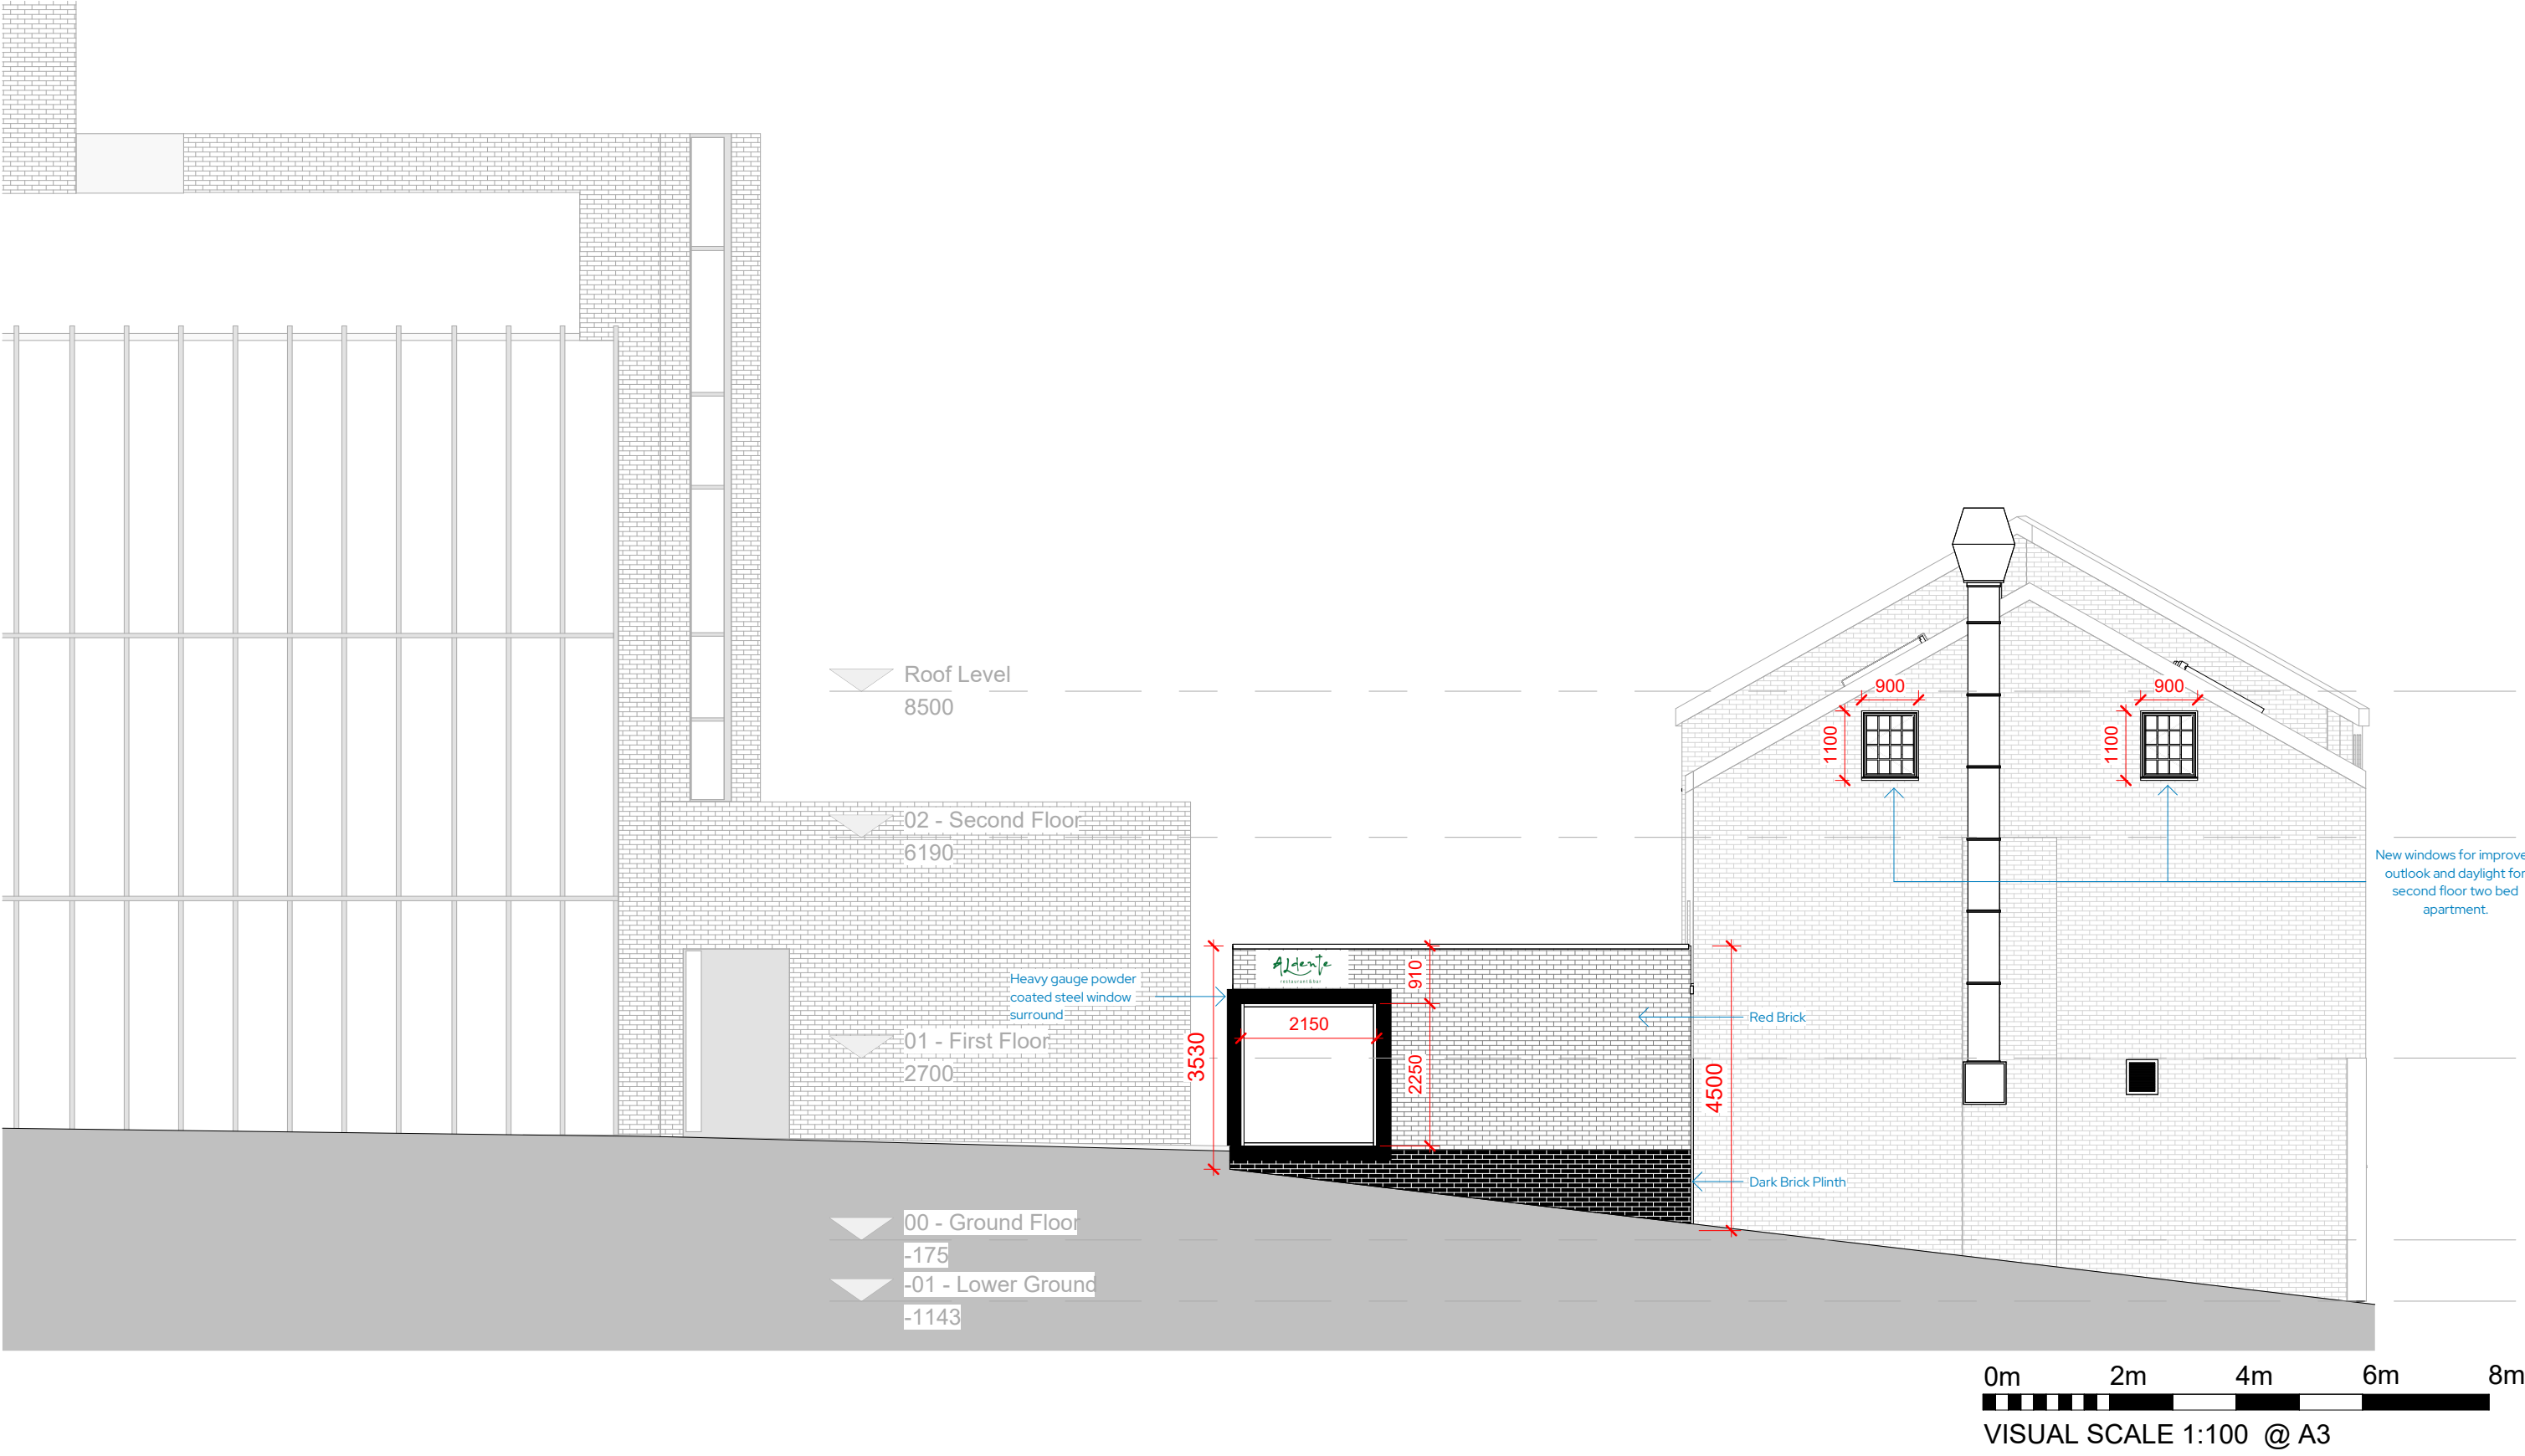

REV	Date	Description	Issued	Additional Notes
A	14/03/2024	Technical Issue	RJ	

Project Title	5-11 Eccleston Street
Client Name	Onyx Ltd
Project Address	5-11 Eccleston Street Prescot, L34 5QH

Title	Left Side Elevation - Proposed								
Drawing No.	1286-02-04-005 Rev A								
Date	19/03/25 <th>Scale</th> <td>1:100<th>Sheet Size</th><td>A3<th>Drawn by</th><td>RJ<th>Checked by</th><td>DB</td></td></td></td>	Scale	1:100 <th>Sheet Size</th> <td>A3<th>Drawn by</th><td>RJ<th>Checked by</th><td>DB</td></td></td>	Sheet Size	A3 <th>Drawn by</th> <td>RJ<th>Checked by</th><td>DB</td></td>	Drawn by	RJ <th>Checked by</th> <td>DB</td>	Checked by	DB

STUDIO256
Architecture • Design • Build

Unit 256, Slater Studios, 9 Slater Street, Liverpool, L1 4BW
admin@studio256design.co.uk / +44 (0)151 345 7600

© Copyright Studio 256 Design Ltd - Do not scale from this drawing. All dimensions to be checked and verified on site. This drawing is to be read in conjunction with all other relevant drawings and specifications. Any discrepancies in the drawings are to be reported immediately to Studio 256 Design. This drawing is not to be used for construction or sales purposes unless marked issued for construction. Dimensions and area schedules are subject to change.