


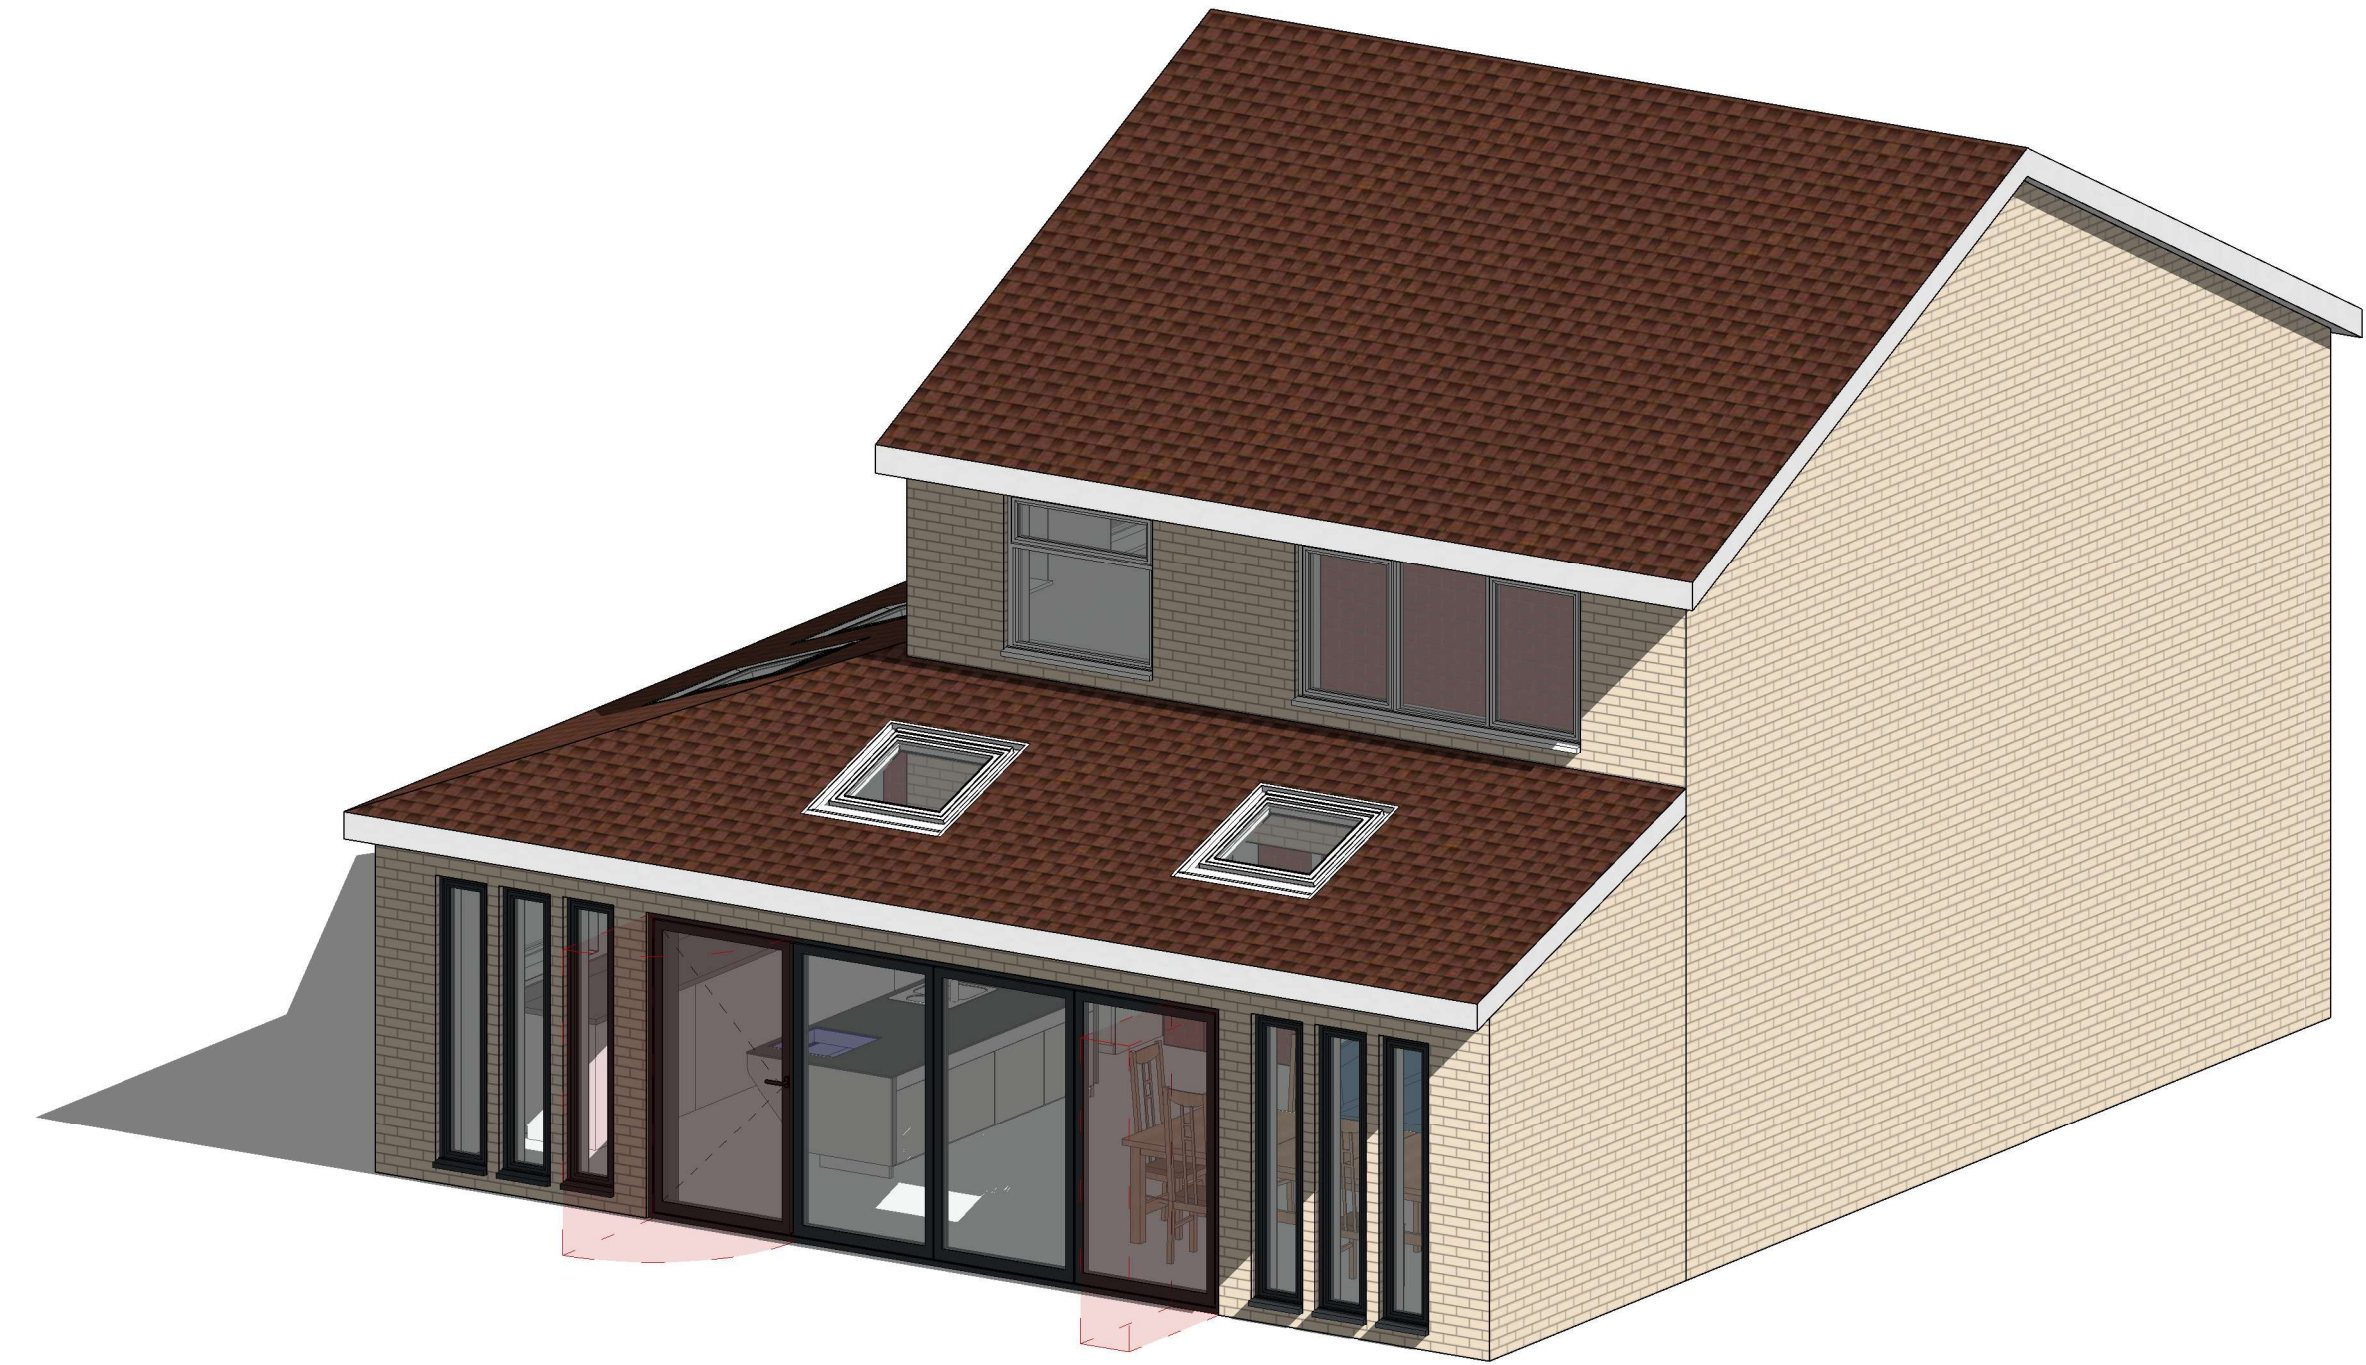

① Proposed 3D View 1




② Proposed 3D View 2



③ Proposed 3D View 3

-	First Issue	SB	16/08/24
STATUS: PLANNING PERMISSION			

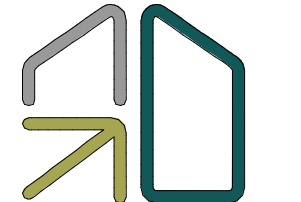

RD-ENGINEERING
Structural & Architectural Solutions

W www.rd-engineering.co.uk
E info@rd-engineering.co.uk
T 01257 445 010 (South)
T 01253 201 485 (North)

CLIENT:
Mr. M Dykes

SITE:
11 St Agnes road, Huyton
Roby, Liverpool, L36 5TA

TITLE:
Proposed 3D Views

SCALE AT A1: 1:50	DATE: 16/08/24	DRAWN: S.B	CHECKED: T.R
PROJECT NO: 2461	DRAWING NO: 03	REVISION: -	