


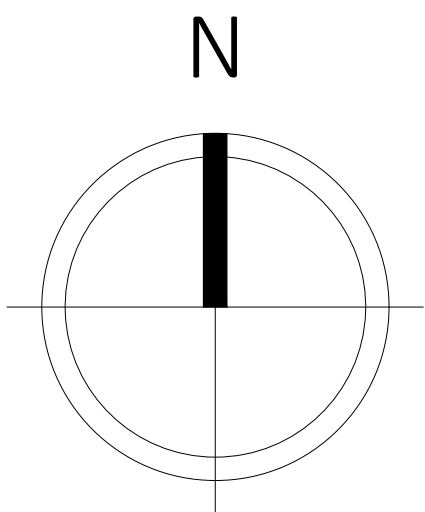

- NOTES.
1. All interior dimensions including ceiling heights are taken to and from finished surfaces unless stated otherwise.
 2. All levels and dimensions must be checked on site.
 3. For any discrepancies with the information depicted in this drawing please contact TR Architectural Services.
 4. Responsibility cannot be accepted for alterations made to this drawing without prior permission from TR Architectural Services.
 5. These are planning drawings and room layout guidelines, they should not be used as a set of construction drawings.
 - Please refer to note 2.




**ISSUED FOR
APPROVAL**

REV	DETAILS	DATE



152 Manchester Road,
Ince, Wigan,
WN2 2EA
DIRECT DIAL: 07591226880
EMAIL: info@trarchitecturalservices.co.uk
www.trarchitecturalservices.co.uk

DRAWN BY	CHKD BY	DATE	SCALE
TR	TR	07/06/23	1:500@A1
CLIENT			
Mrs Venasquez			
CONTRACT			
4 Hayes Avenue, Prescot			
DRAWING TITLE			
Existing Plans & Elevations			
DRAWING No.			
R1879 - 101			

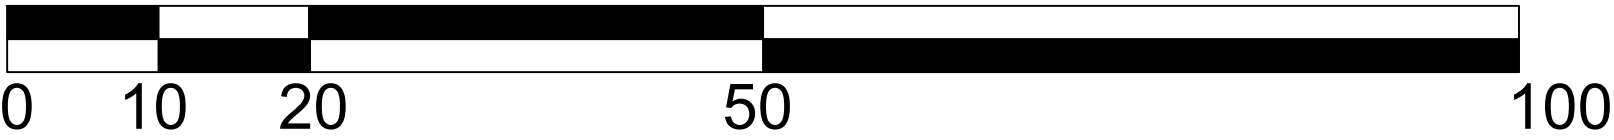

SCALE BAR 1:500