



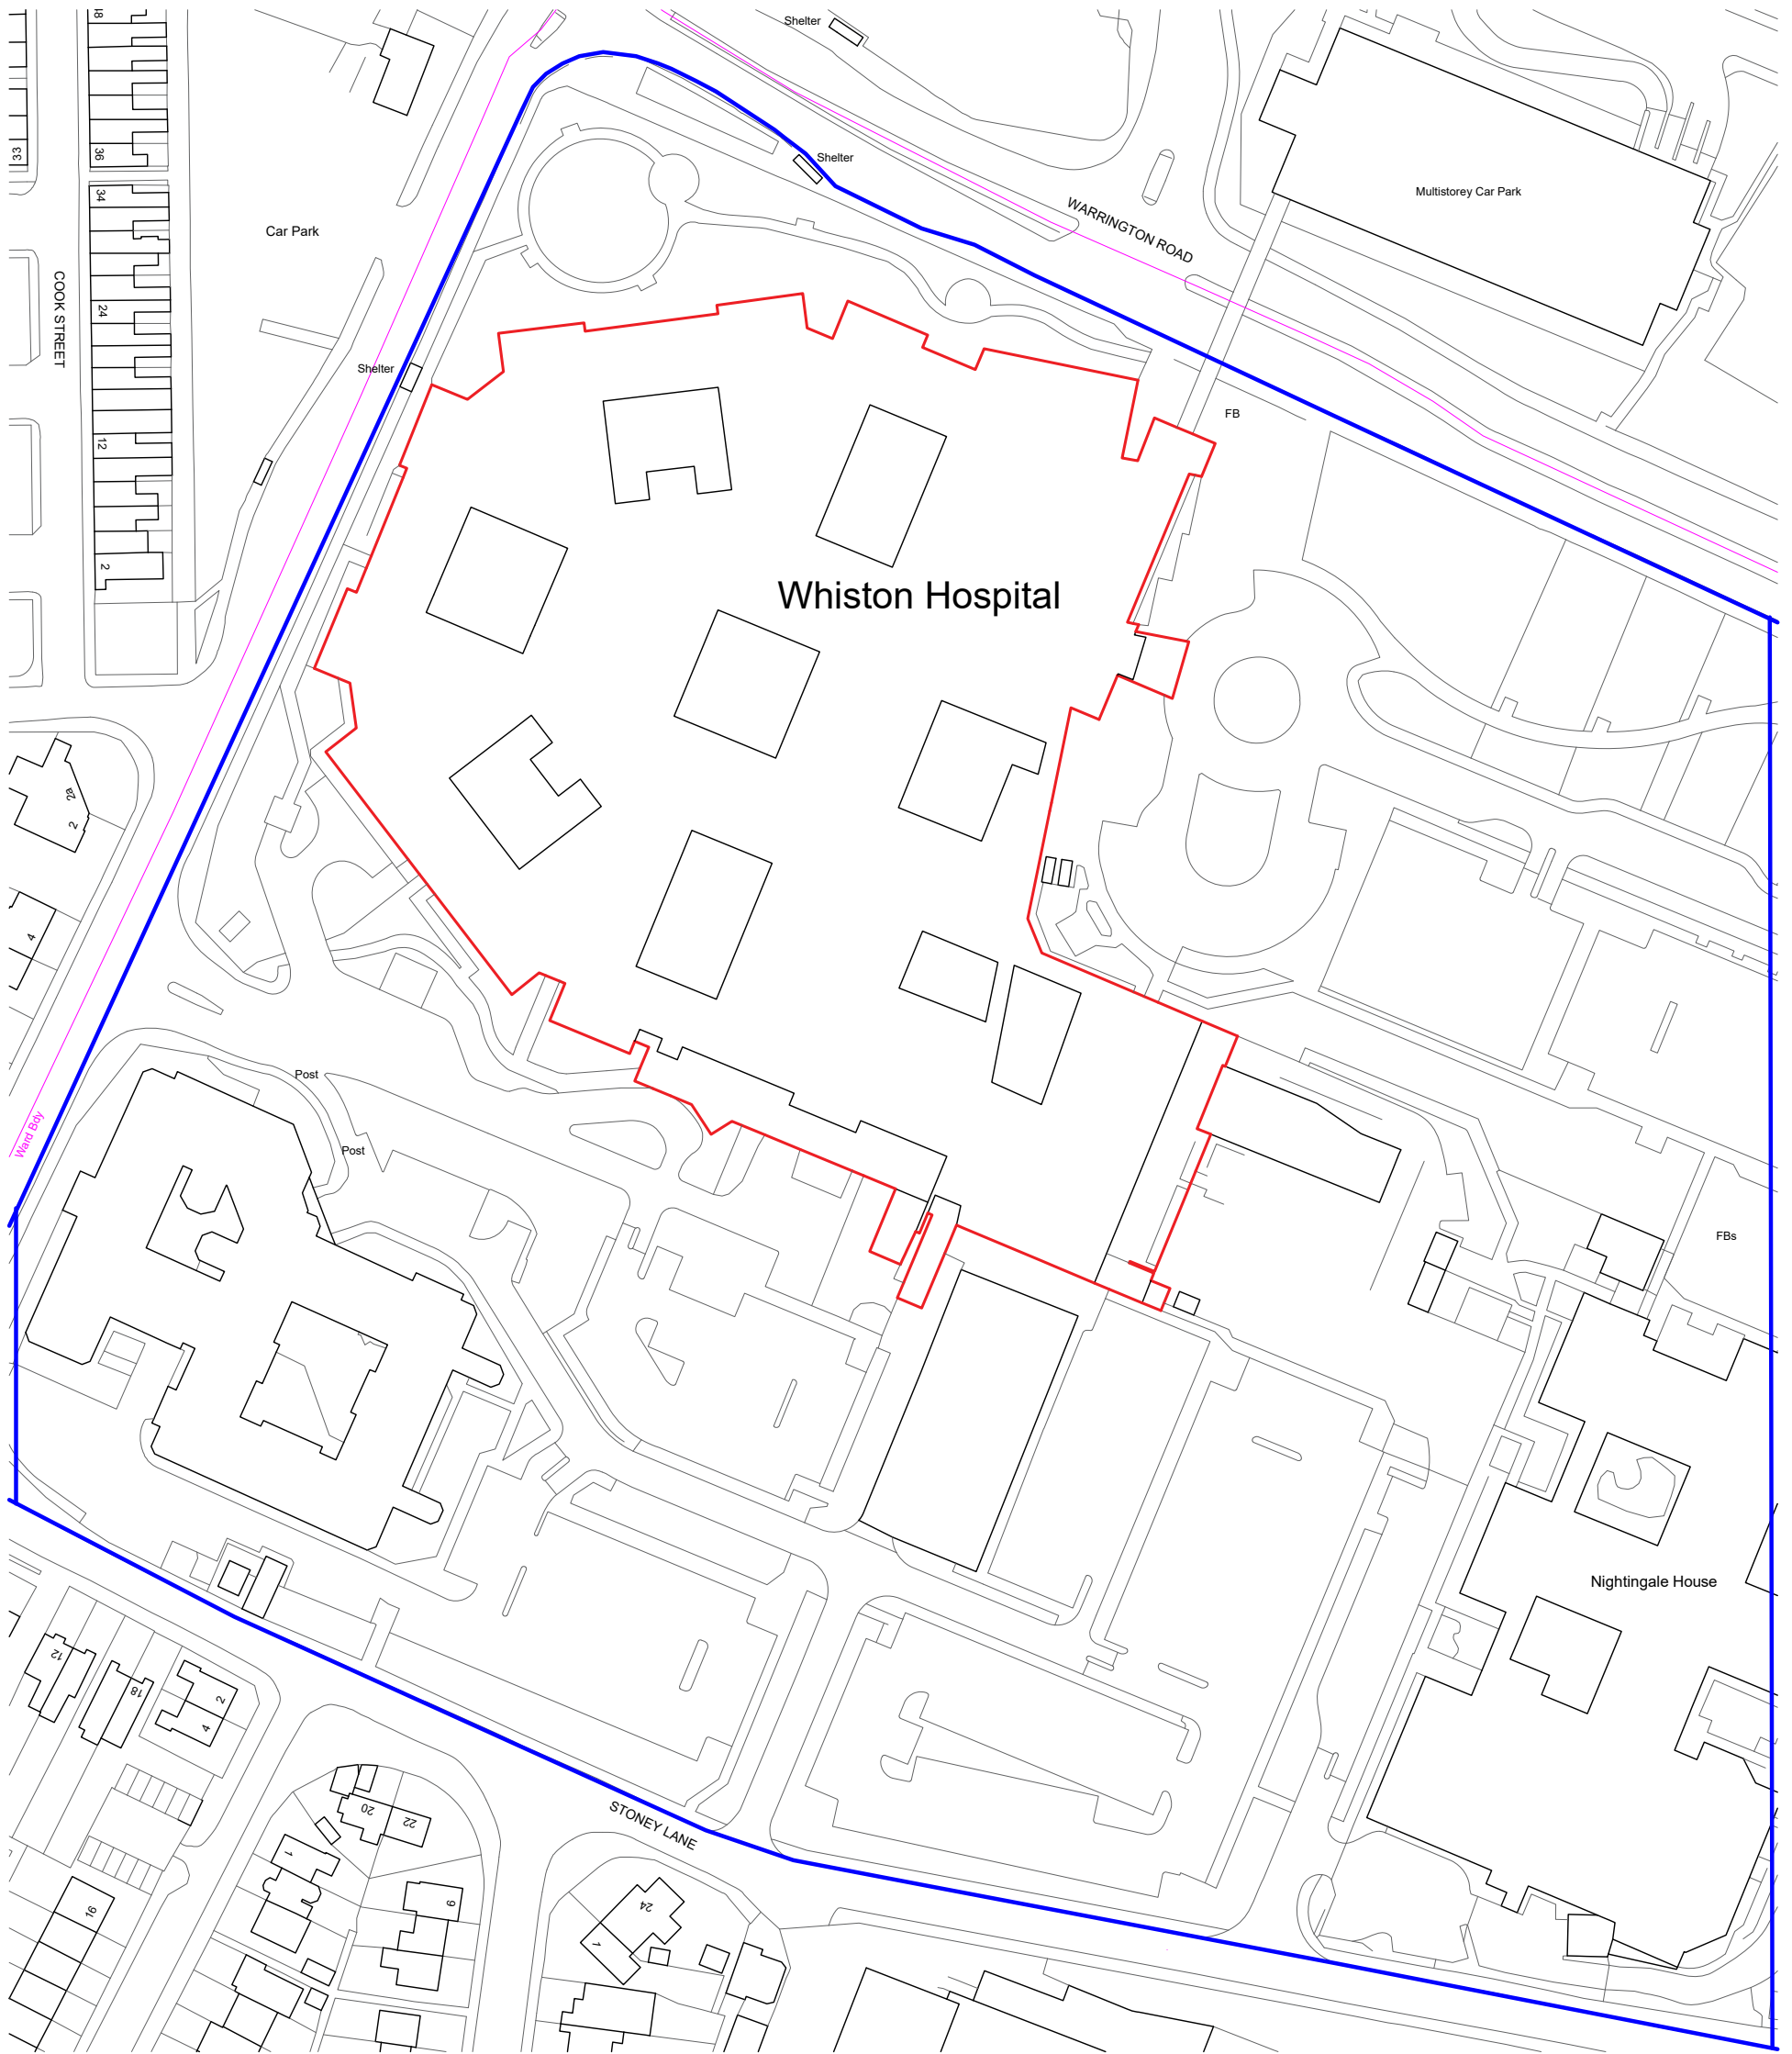

EXISTING LOCATION PLAN

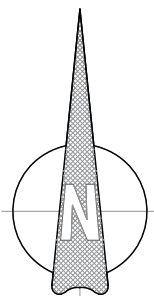

Project PROPOSED SOLAR PANEL INSTALLATION
Address WHISTON HOSPITAL, WARRINGTON RD. RAINHILL, PRESCOT, L35 5DR
Client G&D JONES LTD.
Scale SCALE 1:1250 @ A3

-SURVEY DRAWINGS

Drawing:- TY/1700/SU01

Tŷ Architecture
@tyarchitecture20
info@tyarchitecture.co.uk



15A Chyd Street
Rainhill
Dorsetshire
LL15 1AF
www.tyarchitecture.co.uk
01294 702 444