


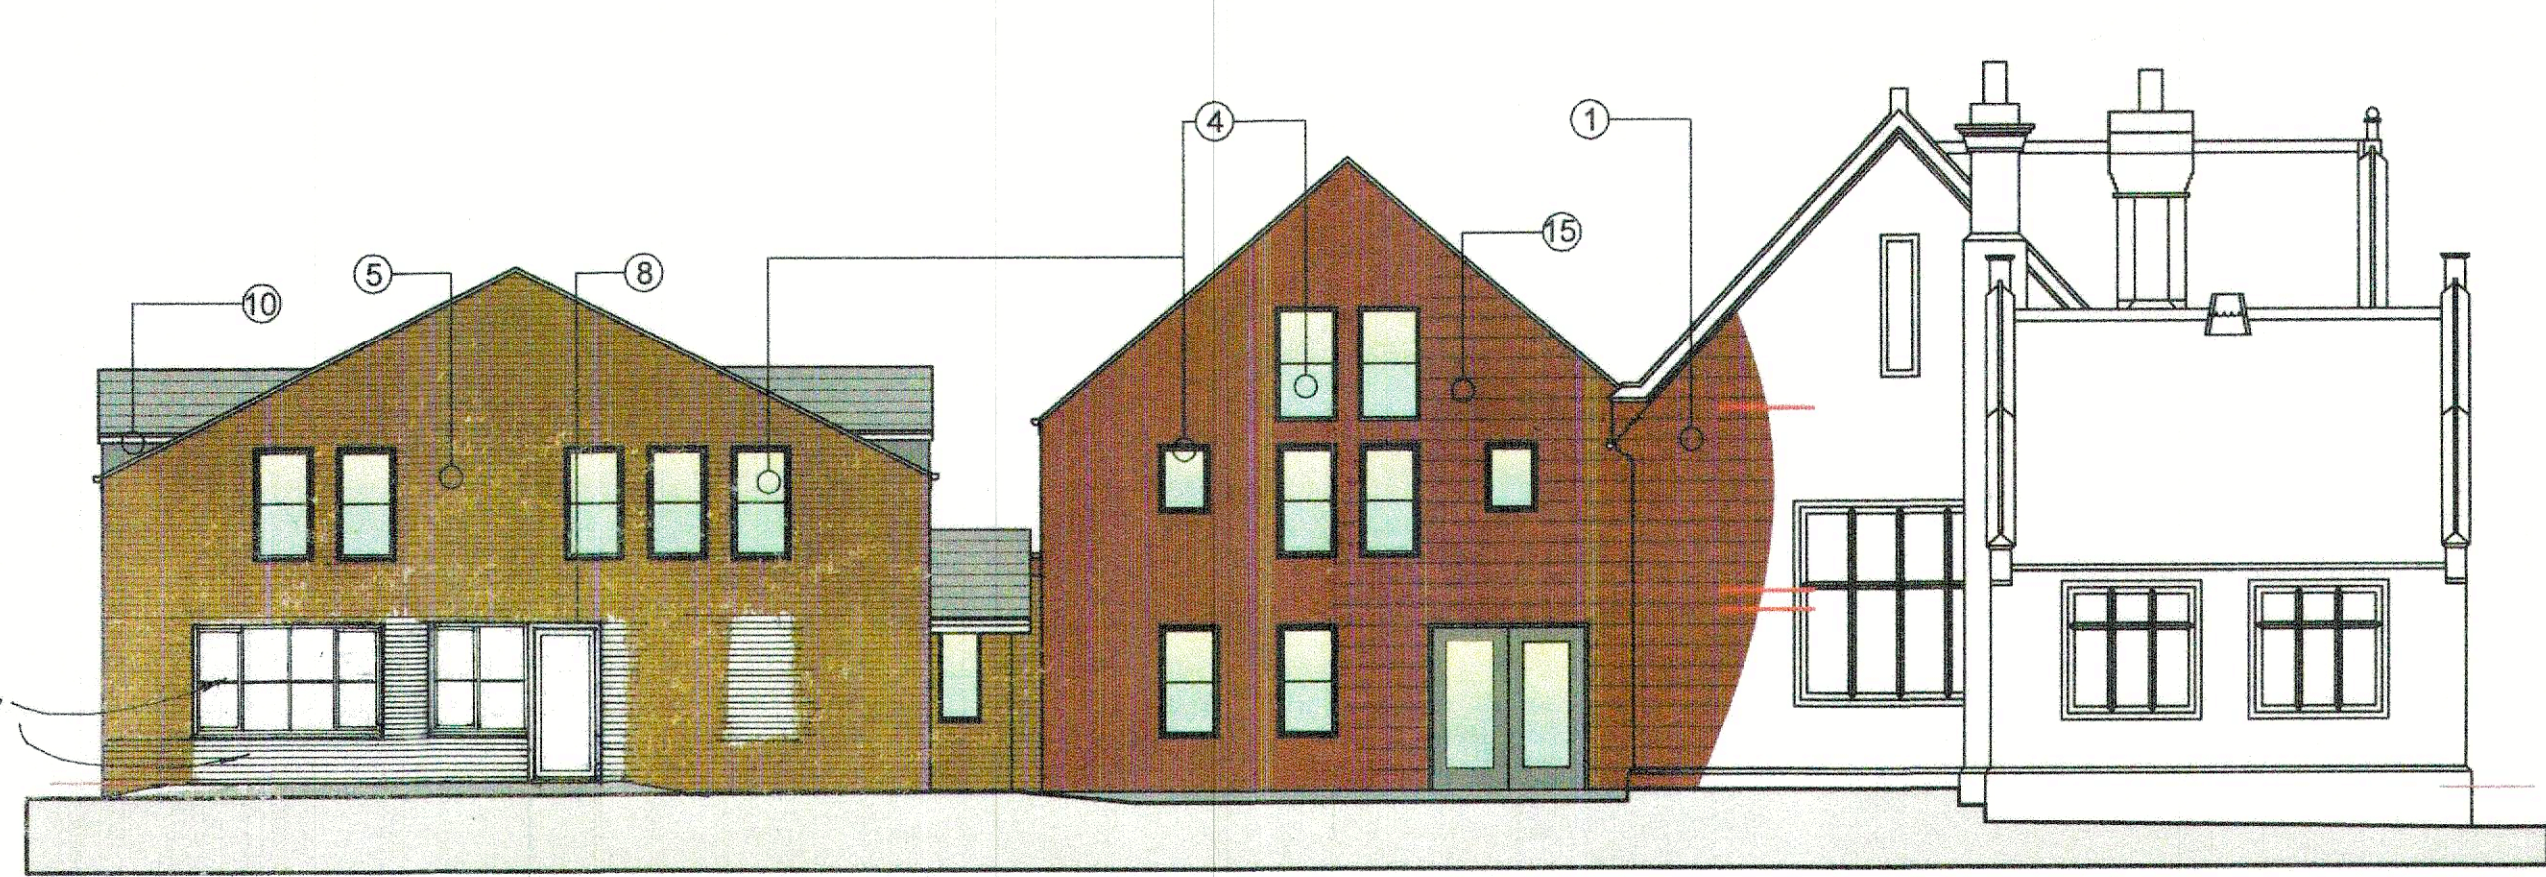

proposed
elevation A



proposed
elevation B

PLANNING NOTES:-


- ① Existing stonework to be professionally cleaned.
- ② New conservation style roof lites.
- ③ Stone banding course and coping stone to match existing stonework.
- ④ New grey annodised aluminium windows.
- ⑤ Existing brickwork to be retained and repointed.
- ⑥ New 'K' Rend through colour render finish.
- ⑦ New facing brick type to match existing.
- ⑧ New garage door to be installed.
- ⑨ Pikes to receive lead facing.
- ⑩ Lantern roof lite set over new fibreglass roof covering.
- ⑪ New grey annodised aluminium bi-folding doors.
- ⑫ Existing roof coverings are to be retained and refurbished.
Where slates require replacing a like for like type and style is to be sourced.
- ⑬ Blank stone window to be re-introduced with glazed panes.
- ⑭ New slate roof covering to match existing.
- ⑮ New red sandstone facade to match existing stone.

SERVICES

SERVICES
NO FLUE / SERVICE EXIT LOCATIONS ARE TO BE LOCATED IN THE PRINCIPAL ELEVATIONS. ALL
ROOF LEVEL FLUES ARE TO BE LOCATED WITHIN THE VALLEY ROOF ELEVATION.
EXISTING LEADED RIDGE VENTS TO MAIN BLOCK AND LOWER LEVELS ARE TO BE RETAINED /
REFURBISHED WHERE NECESSARY.

VENTILLATION
WE ARE PROPOSING A WHOLE HOUSE VENTILLATION SYSTEM TO BE INTRODUCED INTO THE
SCHEME. ANY OUTLETS WILL BE LOCATED ON REAR ROOF ELEVATIONS.

WINDOWS
ALL EXISTING LEAD LIGHT WINDOWS ARE TO BE RETAINED AND REPAIRED IT IS OUR INTENTION
TO PROVIDE SECONDARY GLAZING TO ALL ELEMENTS THAT REQUIRE THIS PROCEDURE.

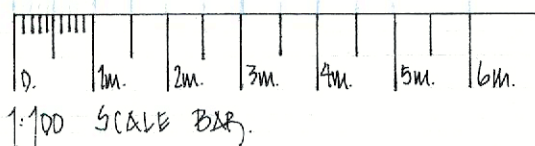

Client	Mr. Brendan Cain / Willow Group		Rev	Date	Description
Job Ref	Millbrook Manor, Knowsley Village				
Drawing Title	Proposed Elevations				
Job No.					
Scale	1:100	Revision			
Date	June 2024	Drawn	06		