


AREA OF DEMOLITION

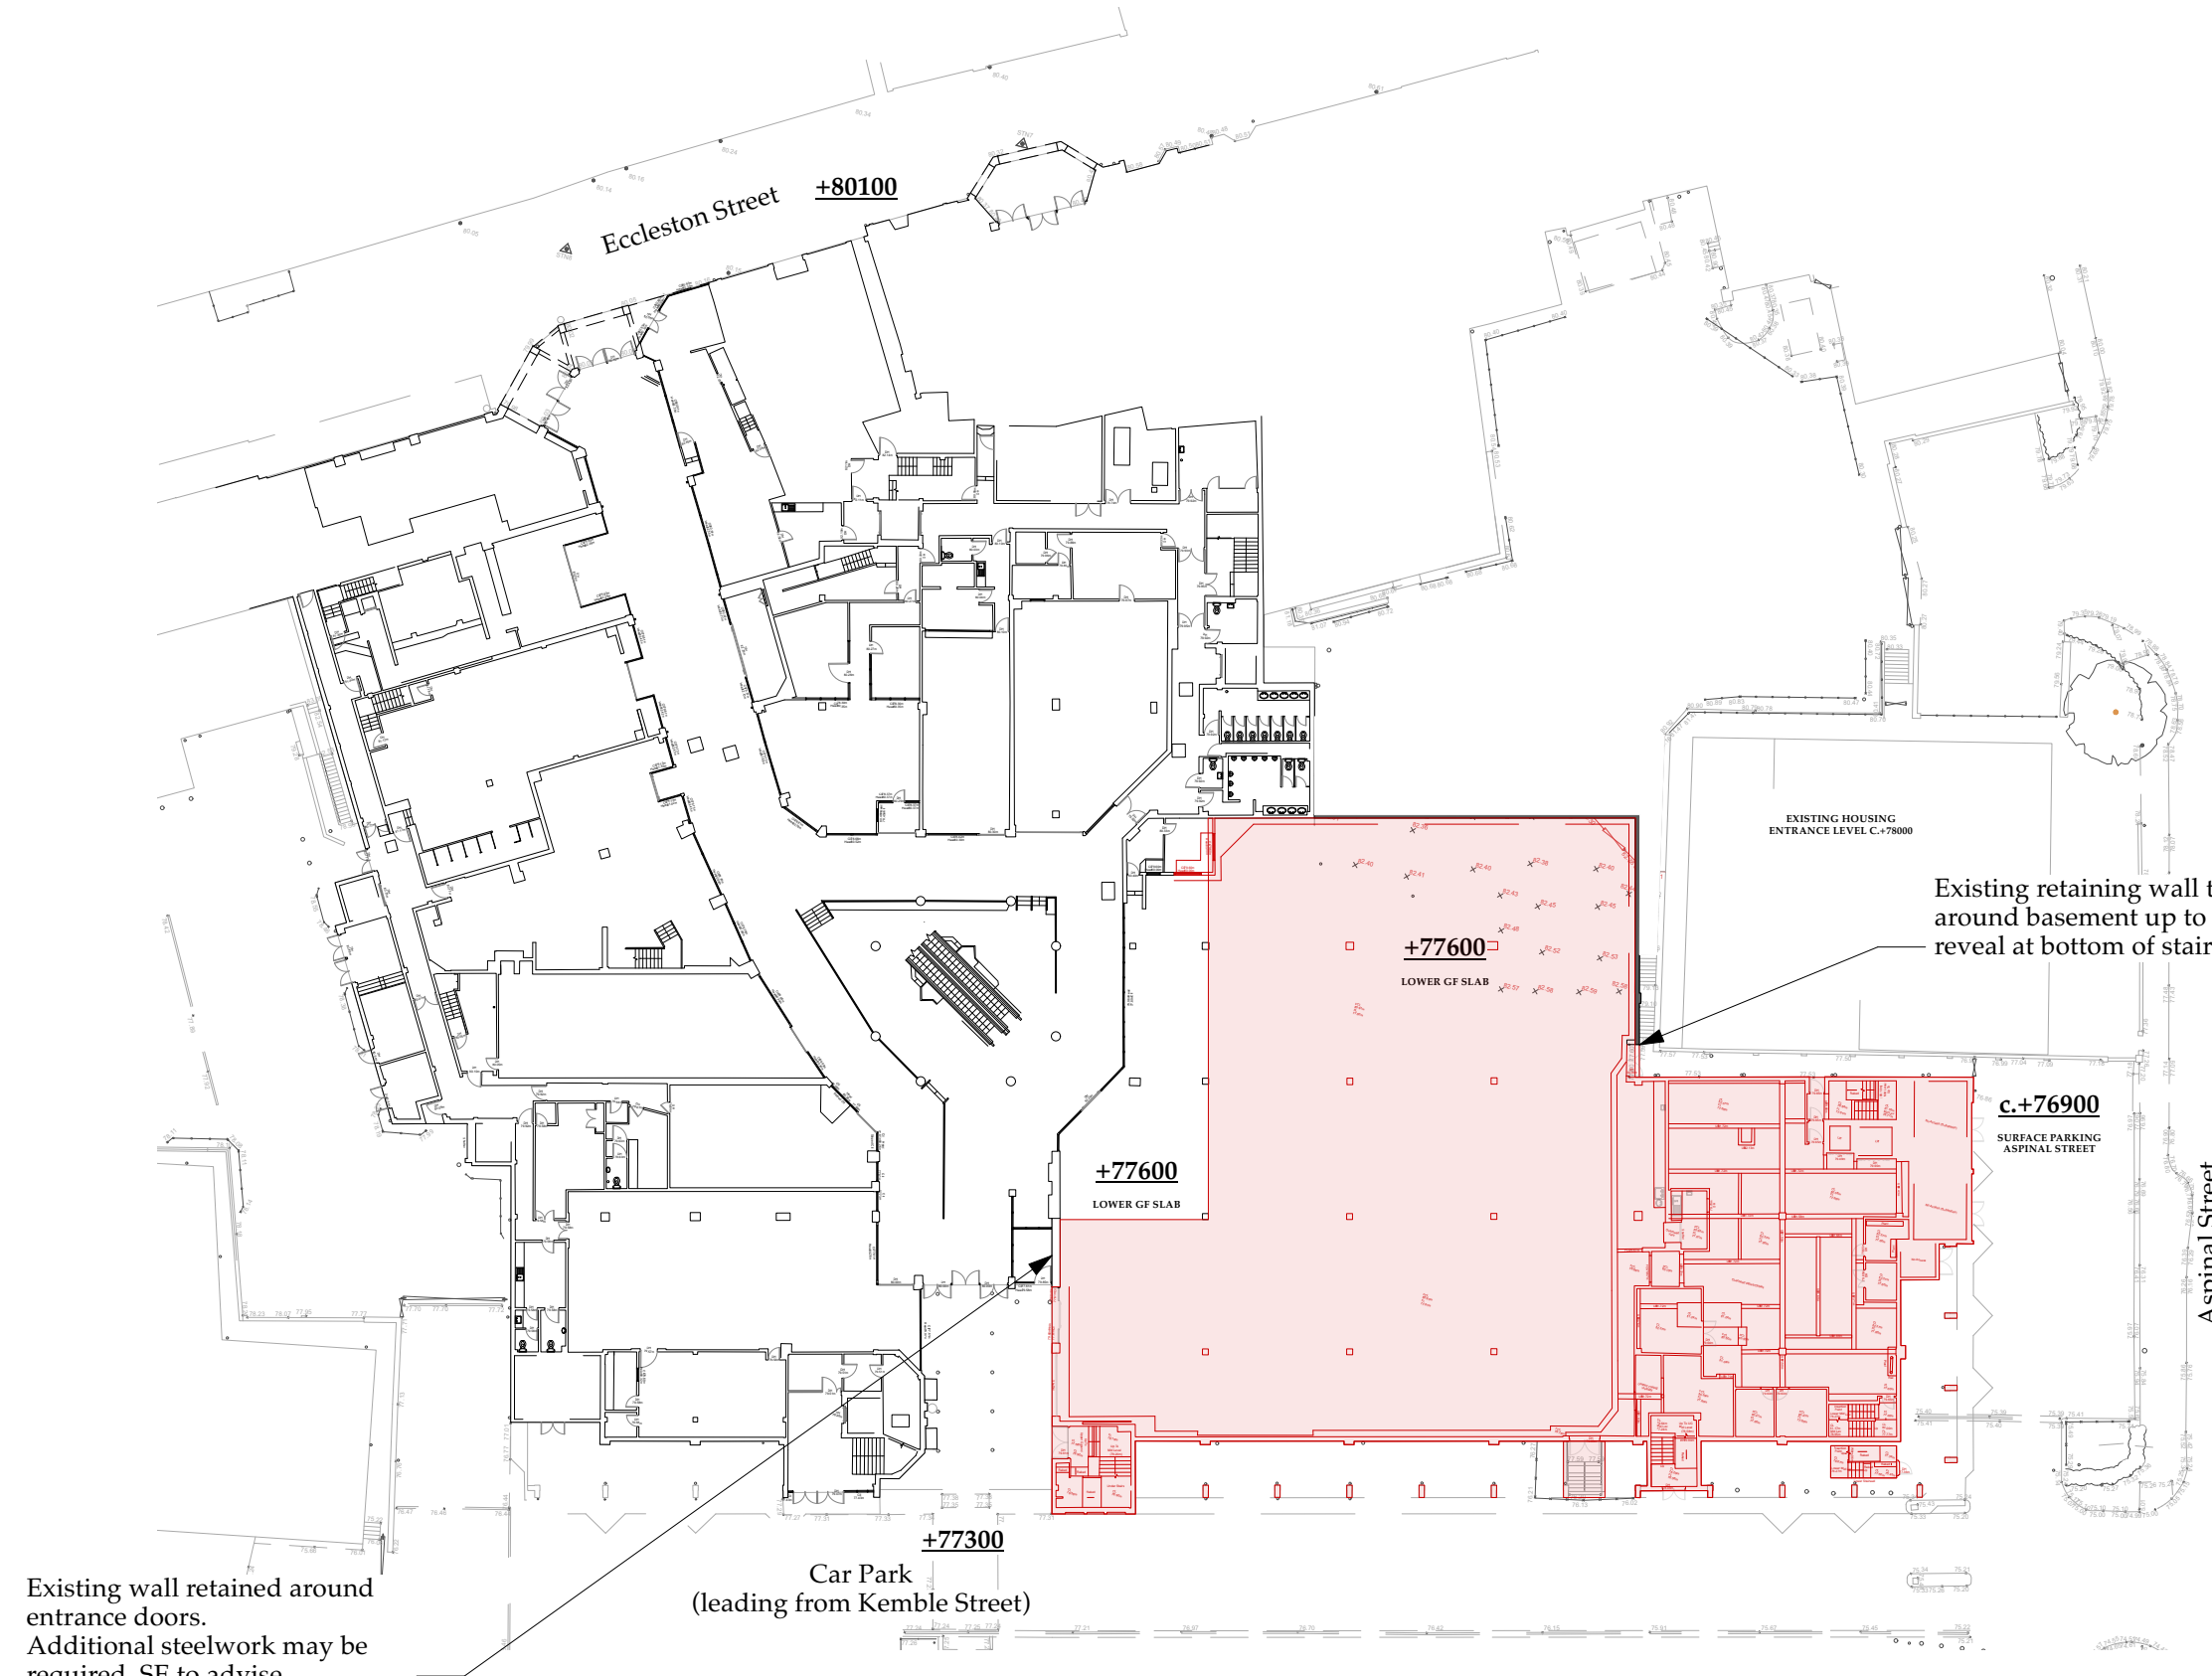

Existing wall retained around entrance doors. Additional steelwork may be required. SE to advise.

Car Park
(leading from Kemble Street)

Existing retaining wall to be kept around basement up to door reveal at bottom of stairs

A	24/10/2024	JB	LC	Scales updated
Rev.	Date	Drawn	Checked	Note

ARCHITECTURAL EMPORIUM Ltd
www.architectural-emporium.co.uk / mail@architectural-emporium.co.uk
87 Kempston St, Liverpool, L3 8HE / +44 (0)151 363 0000

JOB:	PRESCOT SUPERMARKET - 585
STATUS:	PLANNING
SCALE:	1:500 @ ISO A3
FIRST ISSUE:	18/09/2024
DRAWING No:	2.100 - A

DEMO LOWER GROUND FLOOR